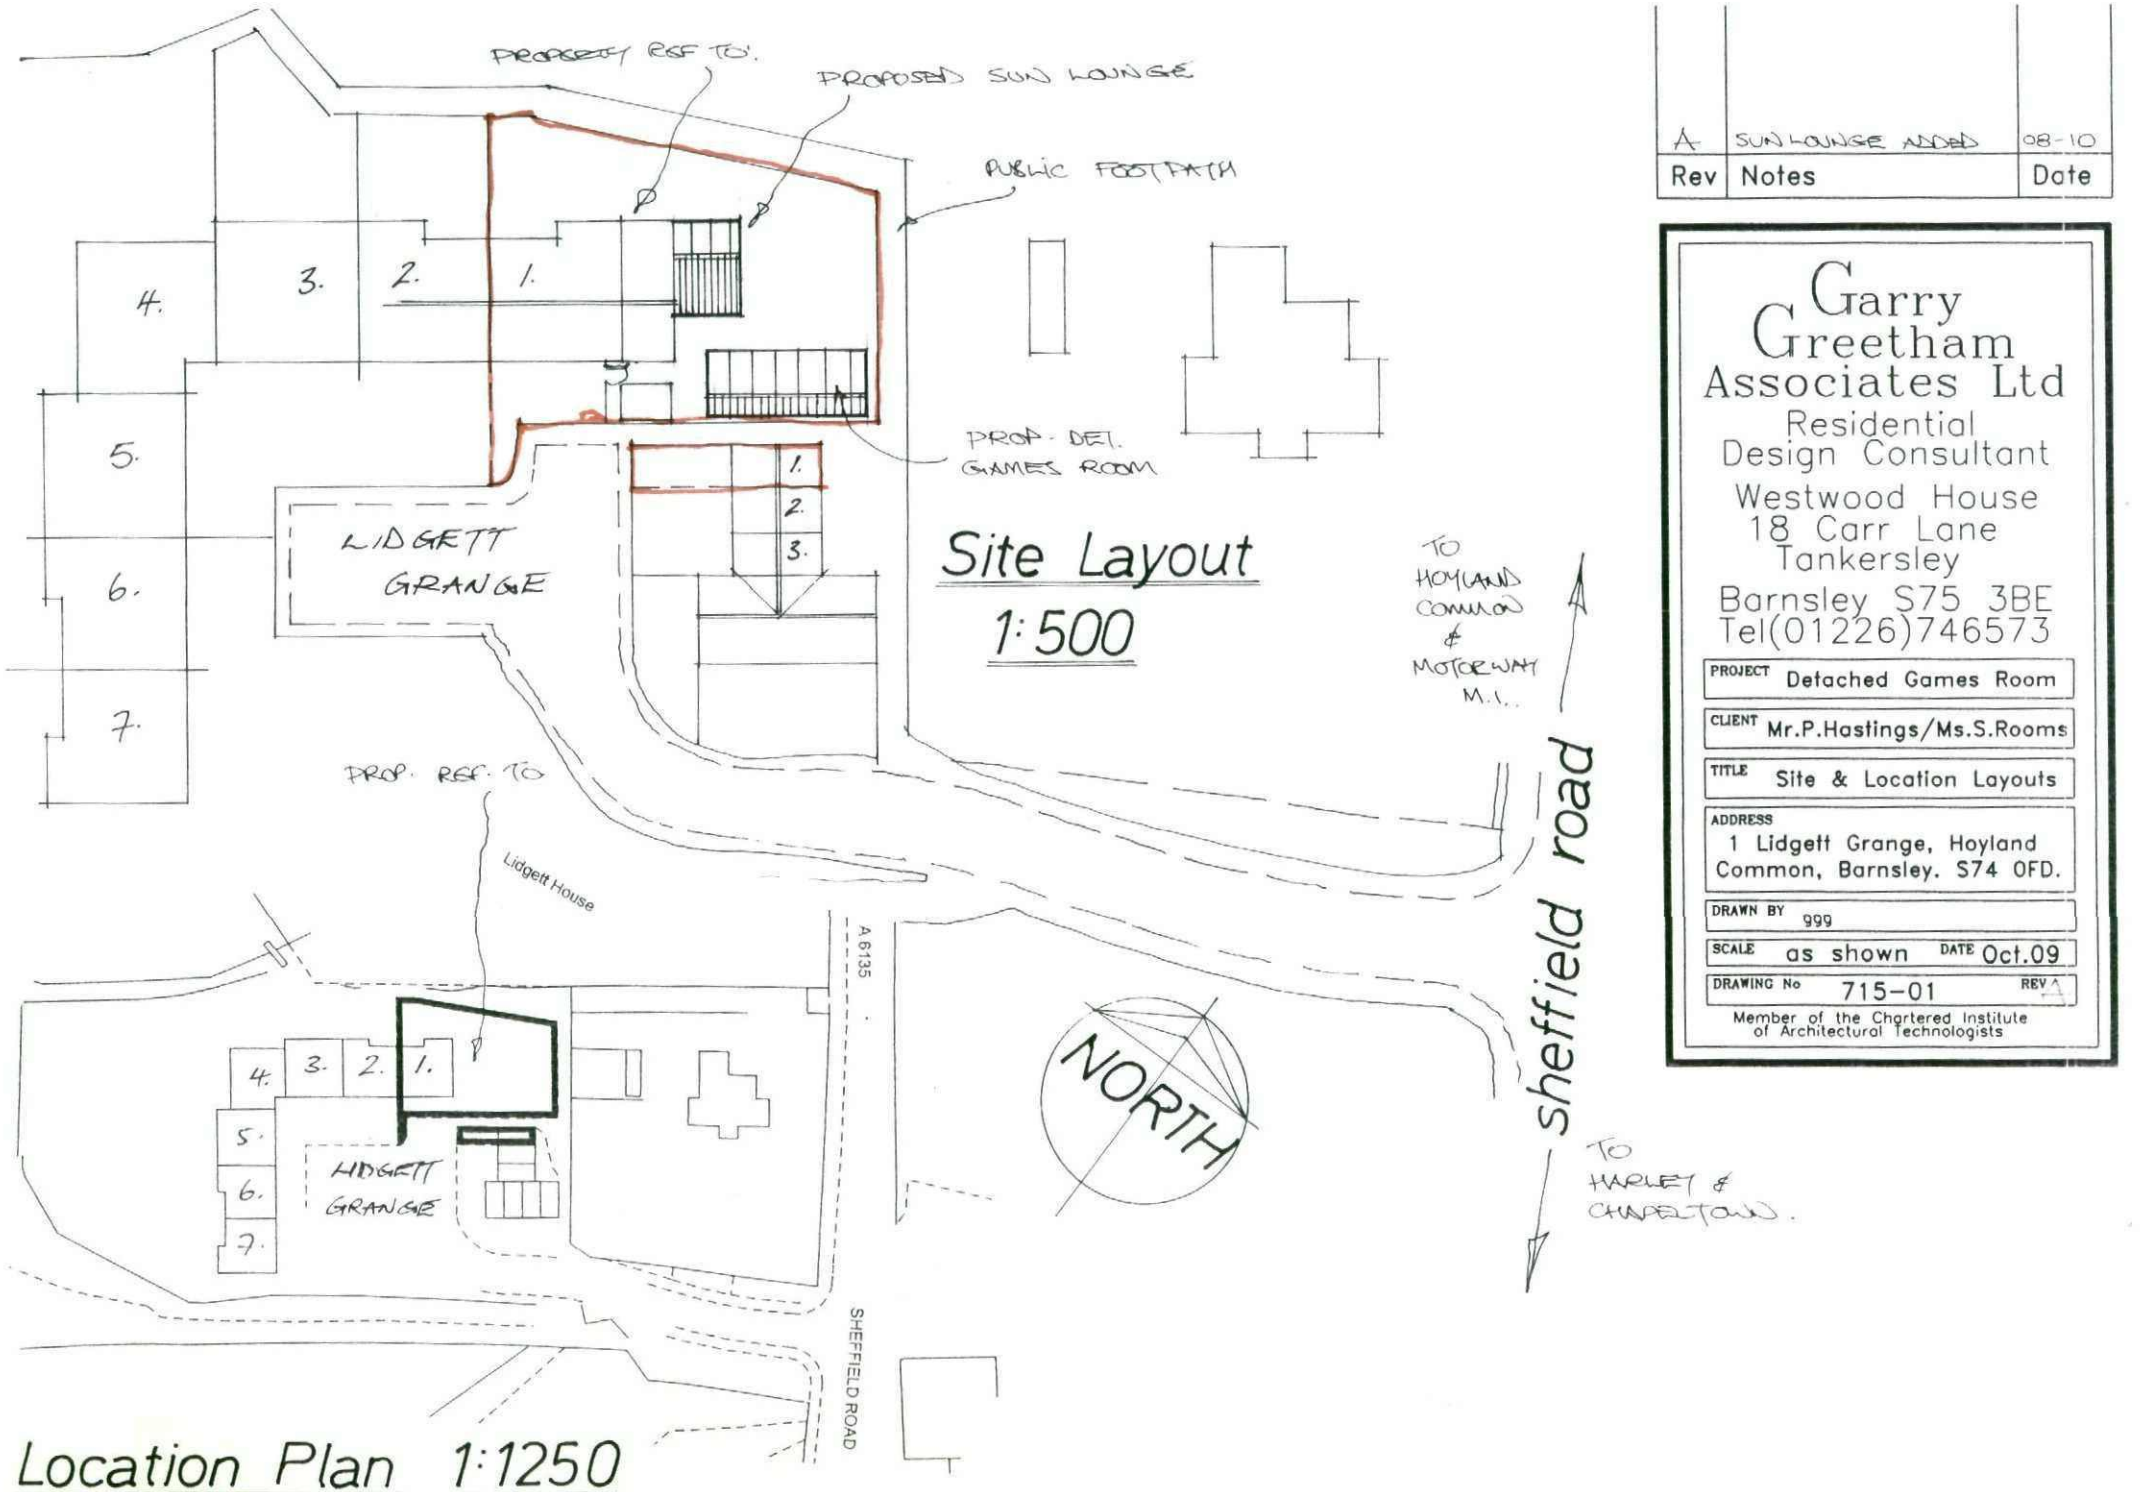


Rev	Notes	Date
A	SUN LOUNGE ADDED	08-10

Garry Greetham Associates Ltd
Residential Design Consultant
Westwood House
18 Carr Lane
Tankersley
Barnsley S75 3BE
Tel(01226)746573

PROJECT	Detached Games Room
CLIENT	Mr.P.Hastings/Ms.S.Rooms
TITLE	Site & Location Layouts
ADDRESS	1 Lidgett Grange, Hoyland Common, Barnsley. S74 0FD.
DRAWN BY	ggg
SCALE	as shown
DATE	Oct.09
DRAWING No	715-01
REV	A

Member of the Chartered Institute of Architectural Technologists