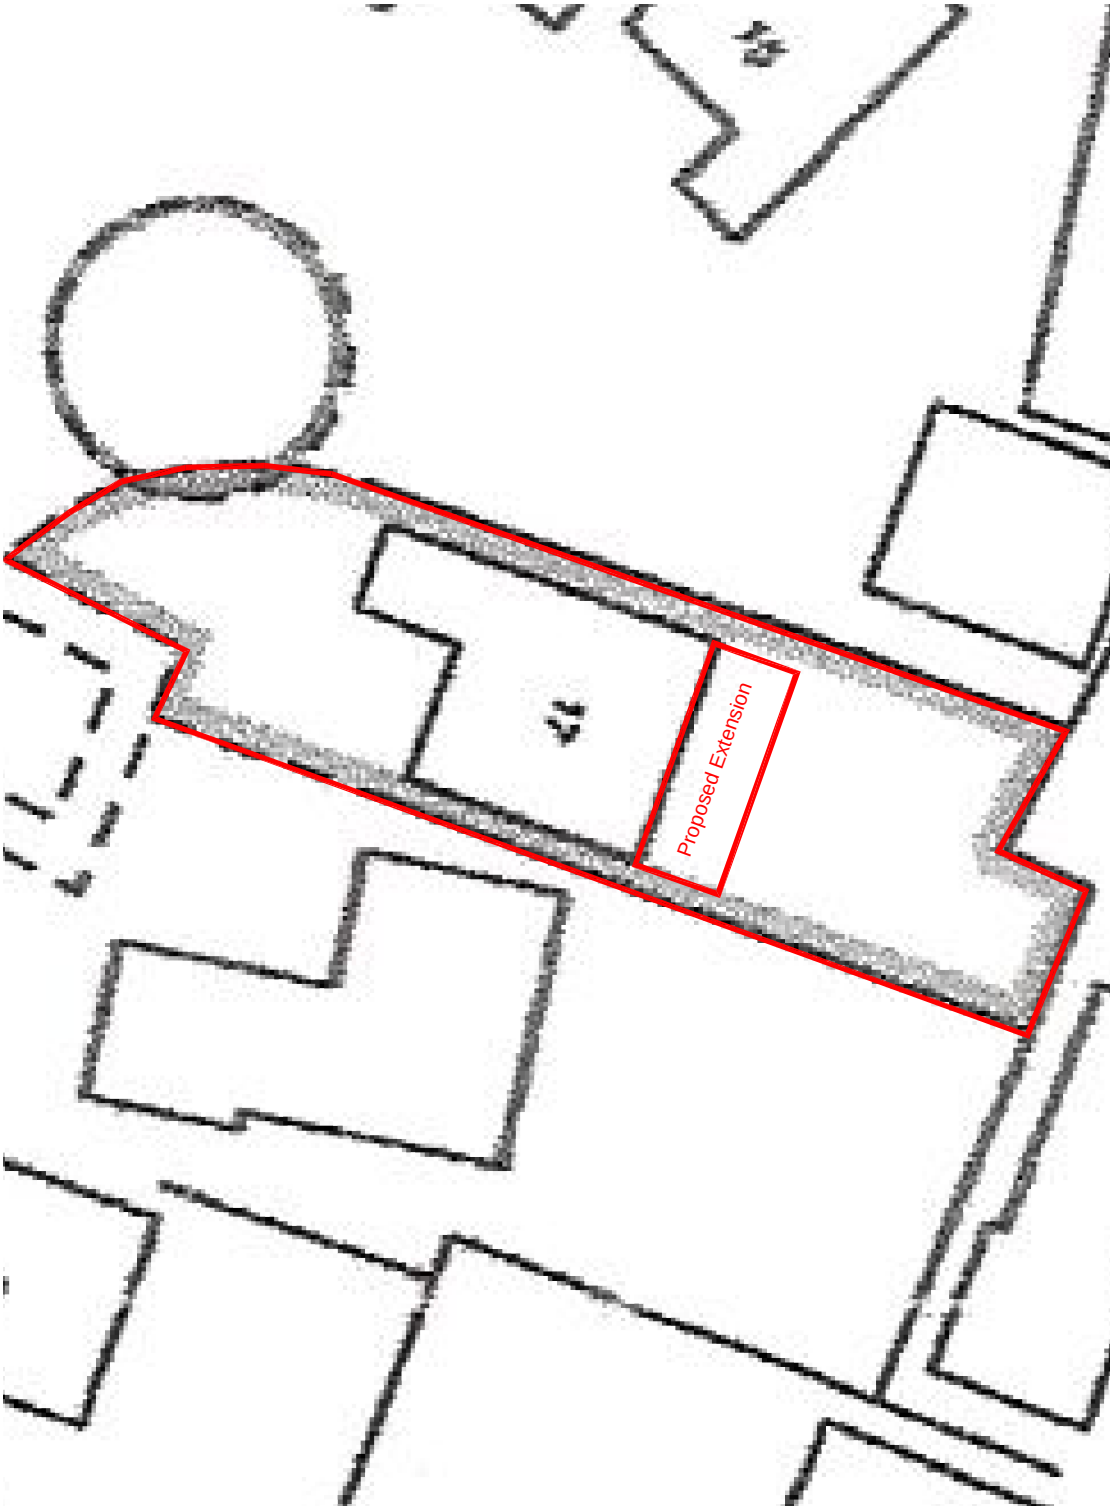


N

0 10 20 30 40 50

Block Plan 1:250

Notes

Do not scale off this drawing. If in doubt please a
Dimensions must be checked on site where possi

©This drawing must not be reproduced in whole part without written consent

Revisions

HMia
Horne McIntosh interior architects

Client: Kirstie Trasler

Project: Rear & Loft Extension
17, Brierey Close
Darton, Barnsley, S75 5QL

Title: Block Plan

Dwg. no: 4509-L-2

Drawn | Date: 5.10.2020

Scale: 1:250 @ A4 | Rev:

The Studio, 44 Towngate, Mirfield, WF14 9JG
Tel: 01924 ??? ???
E mail: info@Hmia.com Web Site: www.HMia.com