


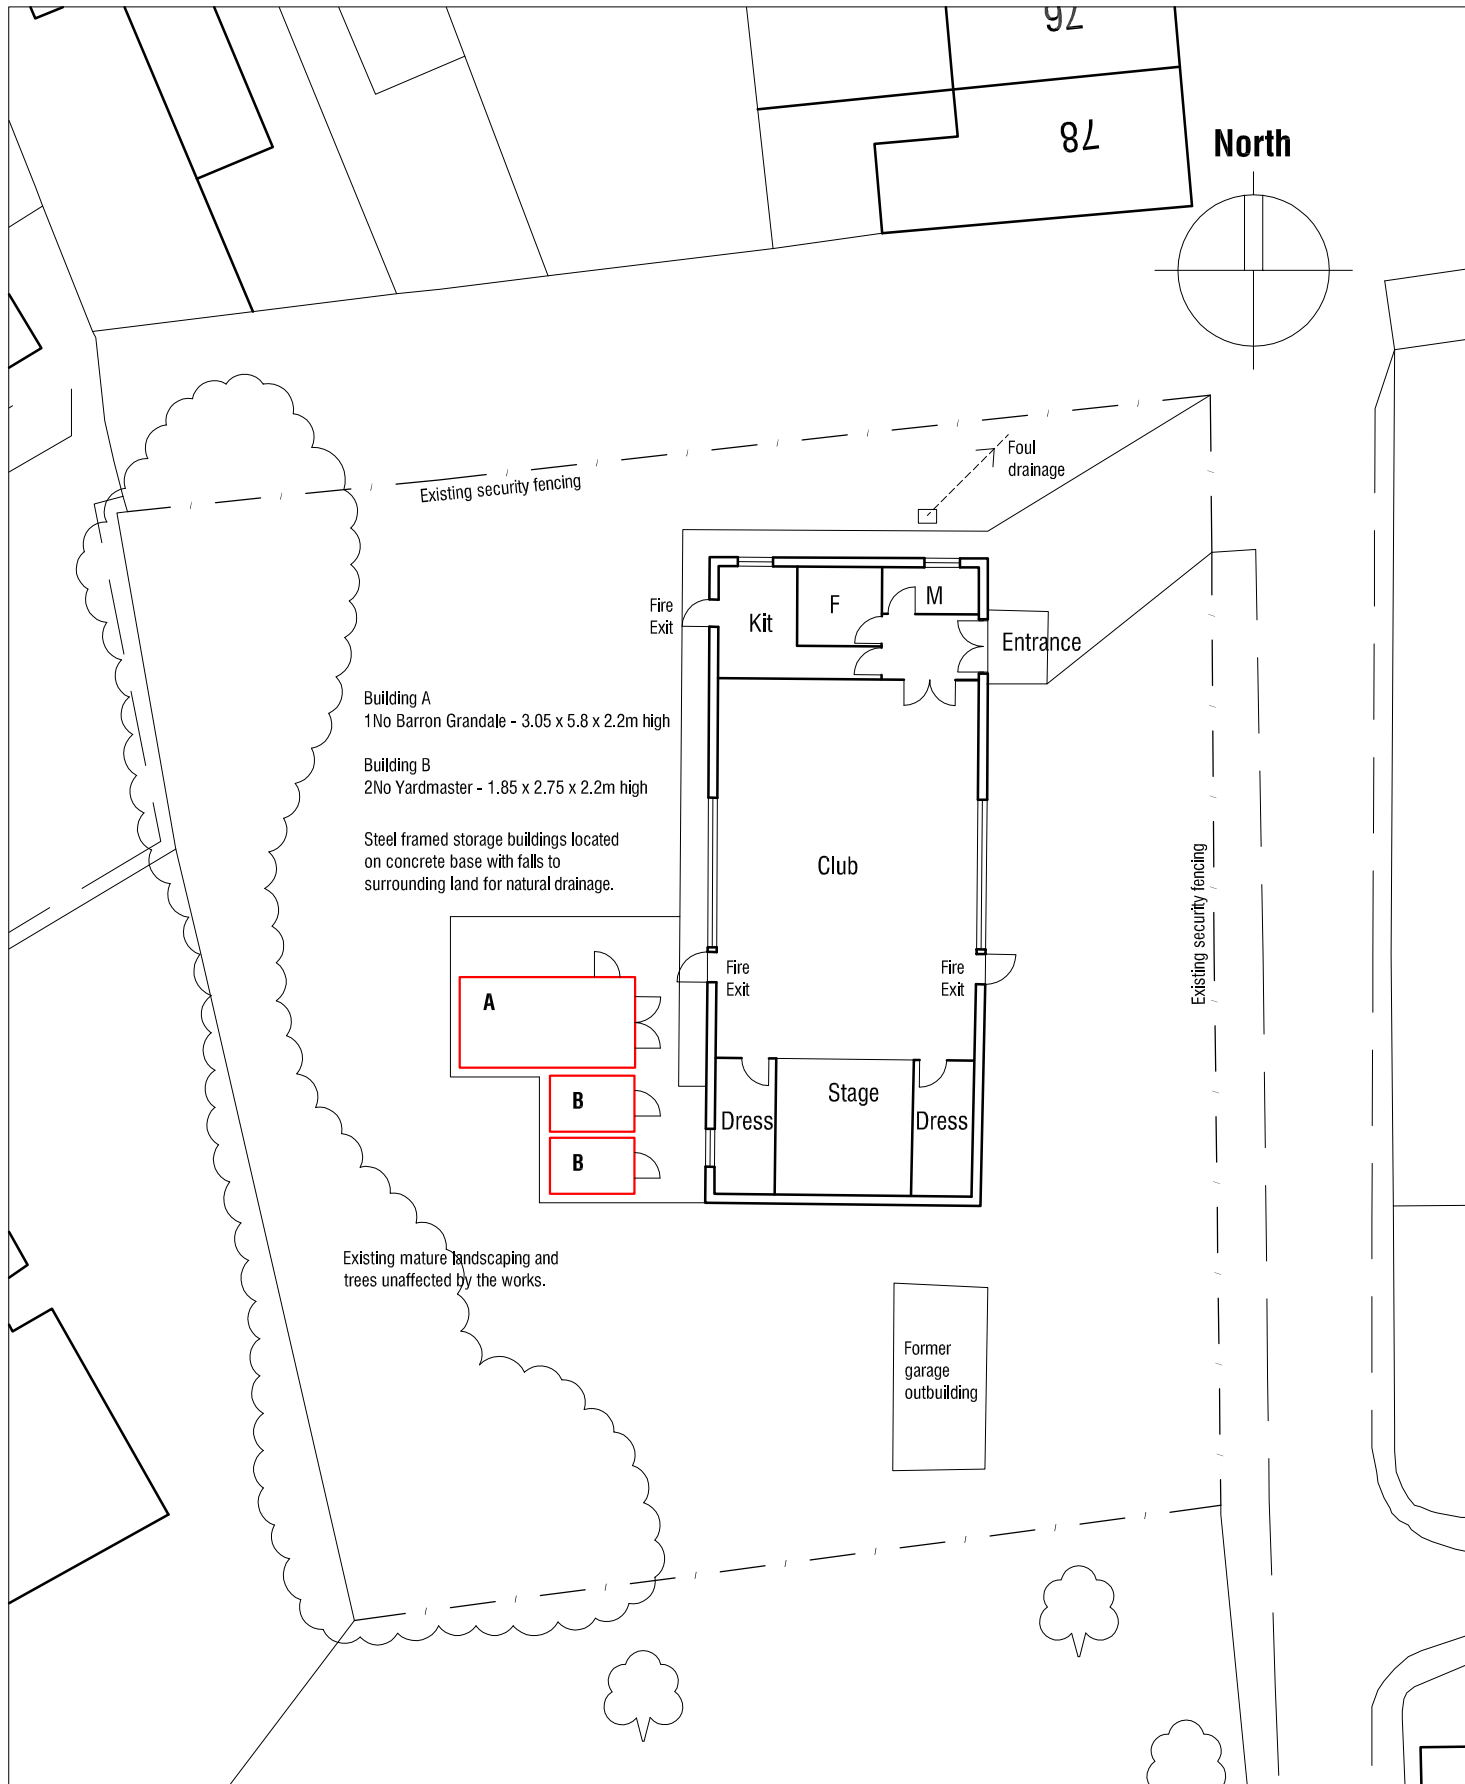

DARTON DARBY AND JOAN CLUB
CHURCH STREET
DARTON
BARNSELEY
S75 5HQ

BLOCK PLAN

Scale 1:250 @ A4

Date July 2015

Ref 15.18

Drwg No **BP1**

 **mboothdesign**
architectural design and building consultants

Fairfield House
Berneslai Close Barnsley
S70 2FL
T: 01226 286256
M: 07881898300
E: mboothdesign@btconnect.com