



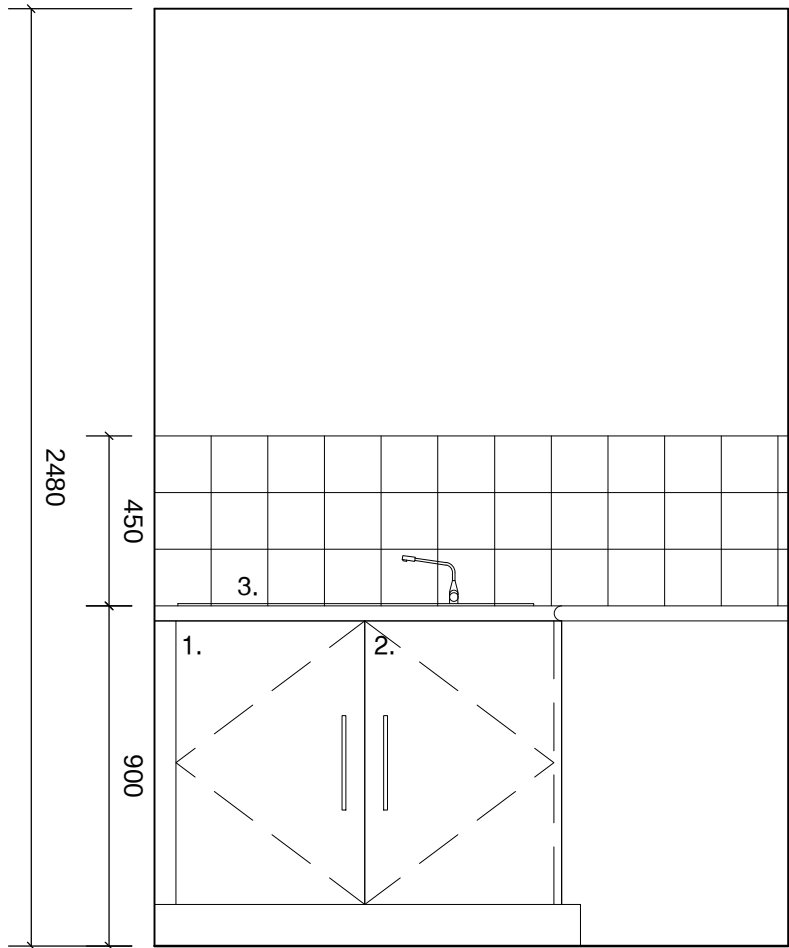

01 Kitchen Elevation A

1:20

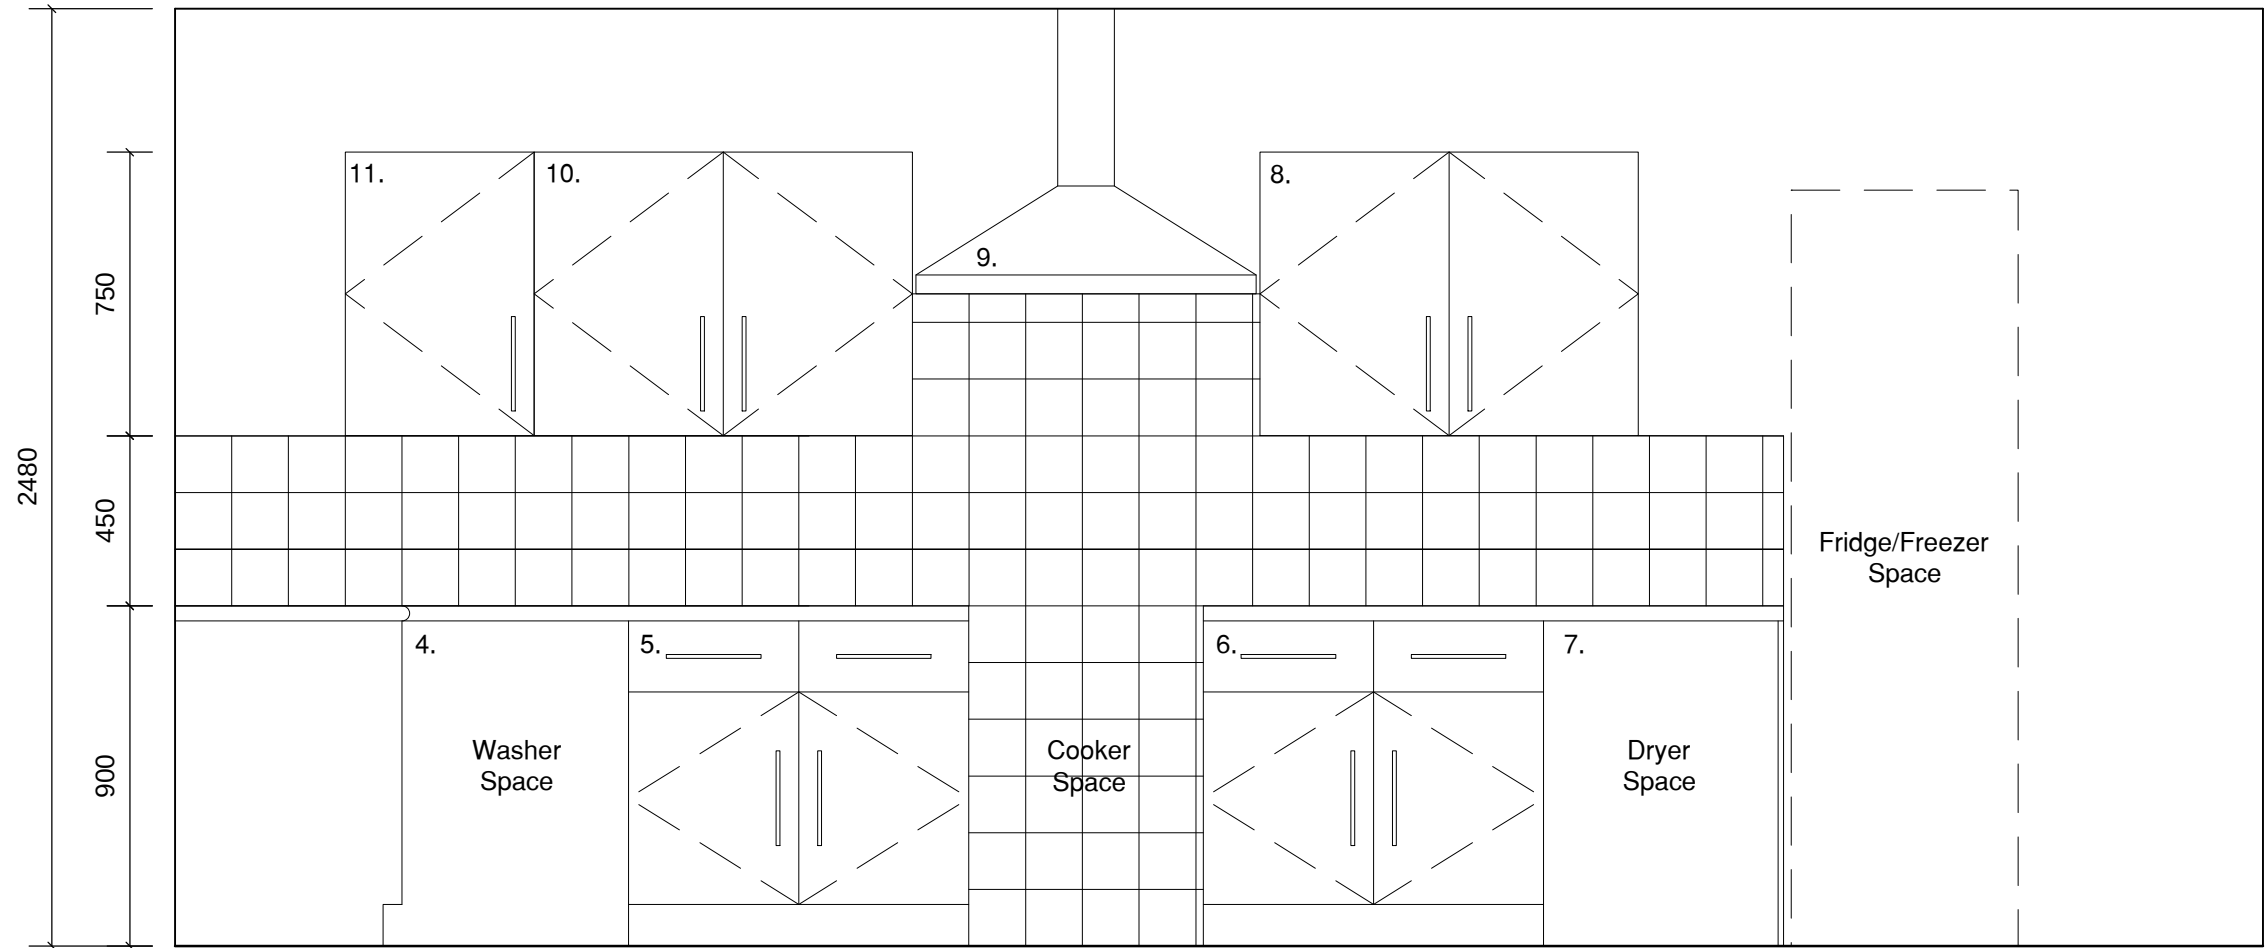

02 Kitchen Elevation B

1:20

Kitchen Specification


Symphony kitchens
White carcass finish with flat panel MFC doors (Colour TBC by client) and matching plinths.
40mm laminate worktop (colour TBC by client)

1. 500mm Drawer Line Single Base Unit
2. 1000mm Corner Base Unit with 1no. 500mm wide door and 440mm blank
3. Stainless steel sink and drainer with mixer tap
4. Space for washing machine
5. 1000mm Drawer Line Double Base Unit
6. 1000mm Drawer Line Double Base Unit
7. Space for condensing tumble dryer with end panel
8. 1000mm Double wall cabinet
9. Re-circulating extractor over cooker
10. 1000mm Double wall cabinet
11. 500mm single wall cabinet

Laminated worktop to kitchen to have mitred joints.


Servery hatch to be fitted with a section of worktop, cut down to 400mm wide. Edge of worktop to be support using gallows type brackets below

3no. rows tiles above worktop with full height tiling behind cooker space. Tile colour to be selected by client.

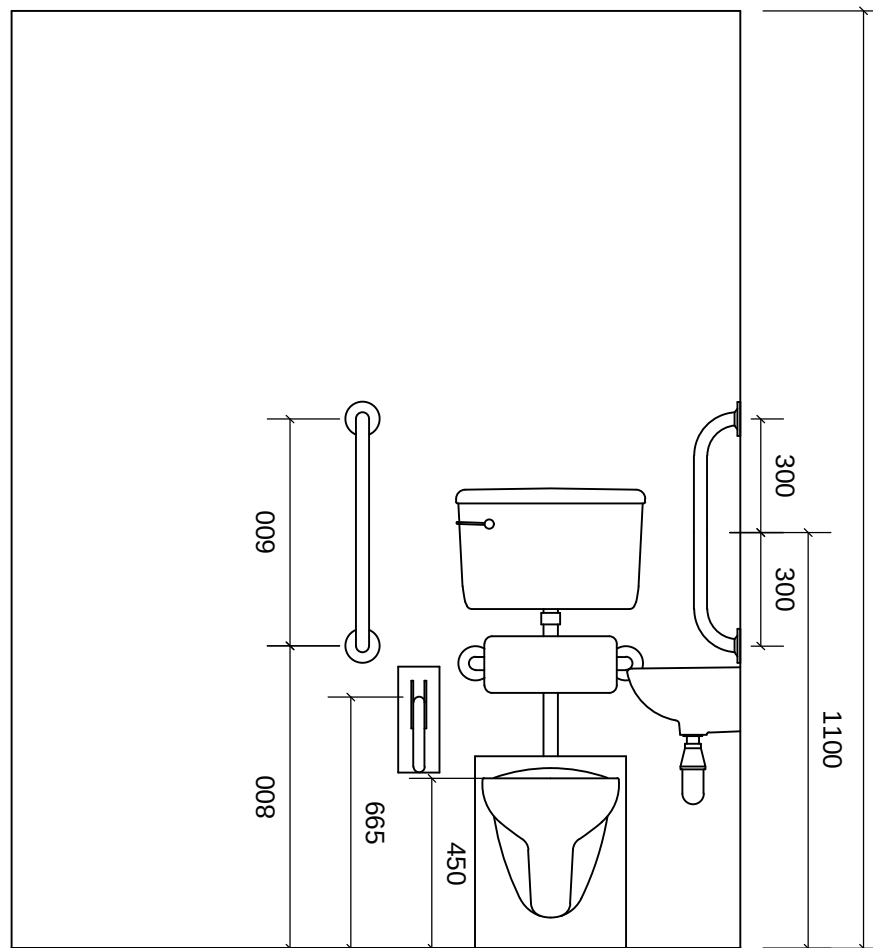


03 WC/Shower Elevation A

1:20

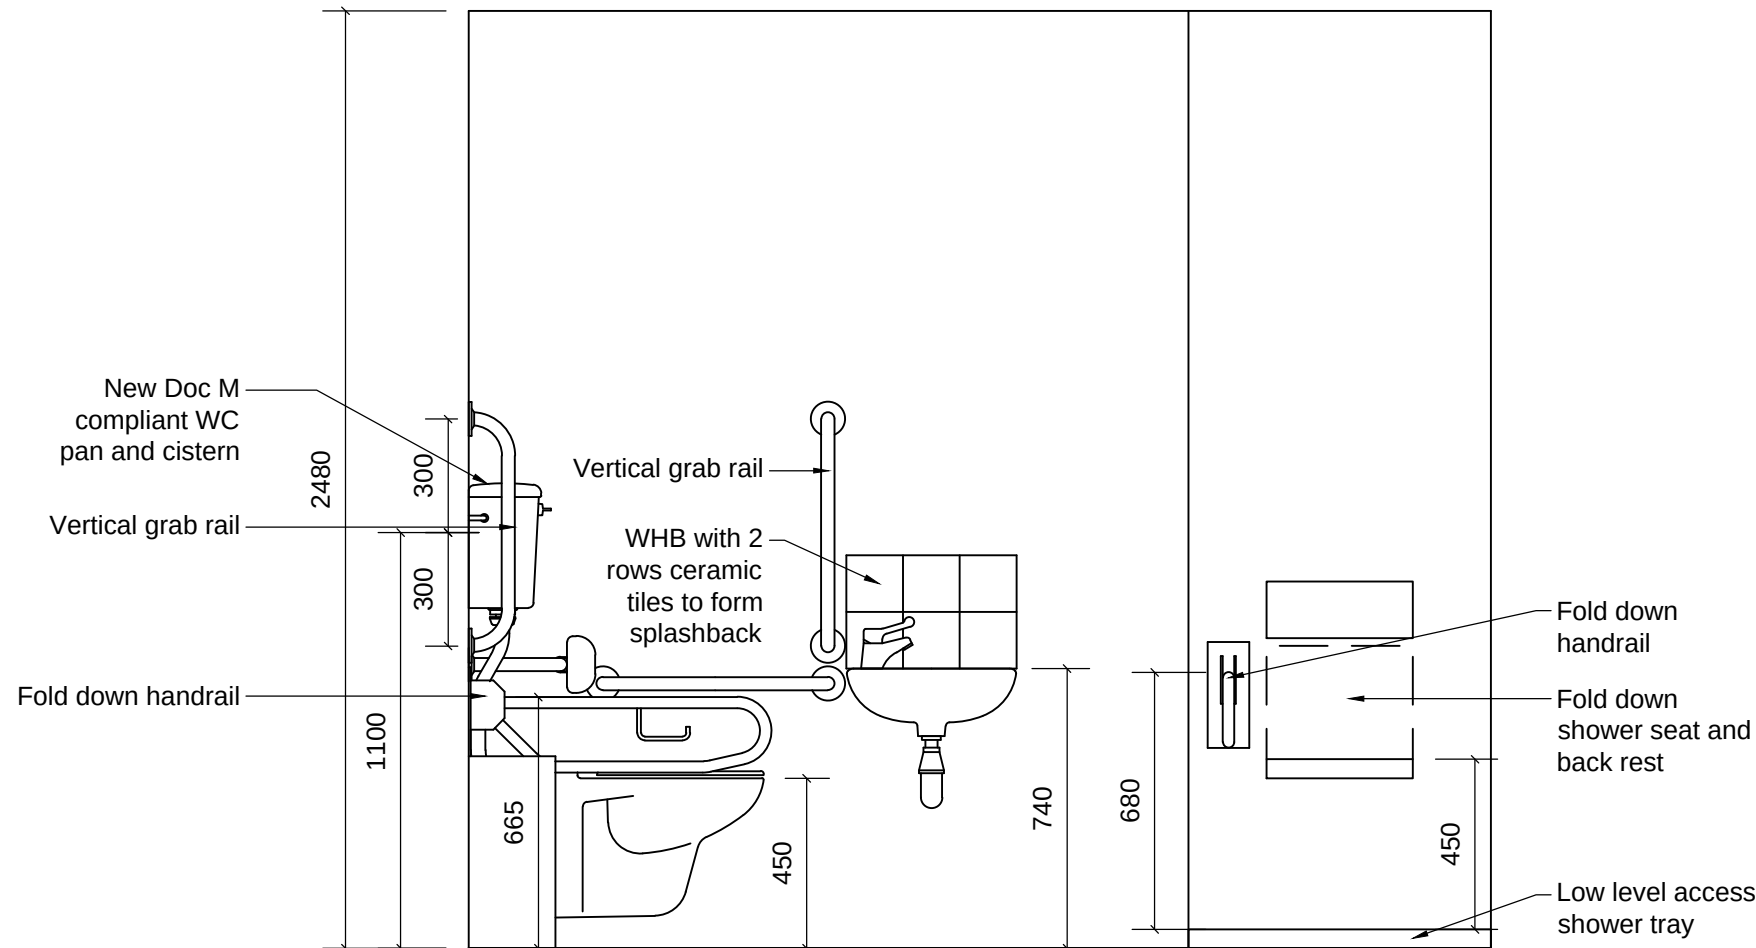


04 WC/Shower Elevation B

1:20

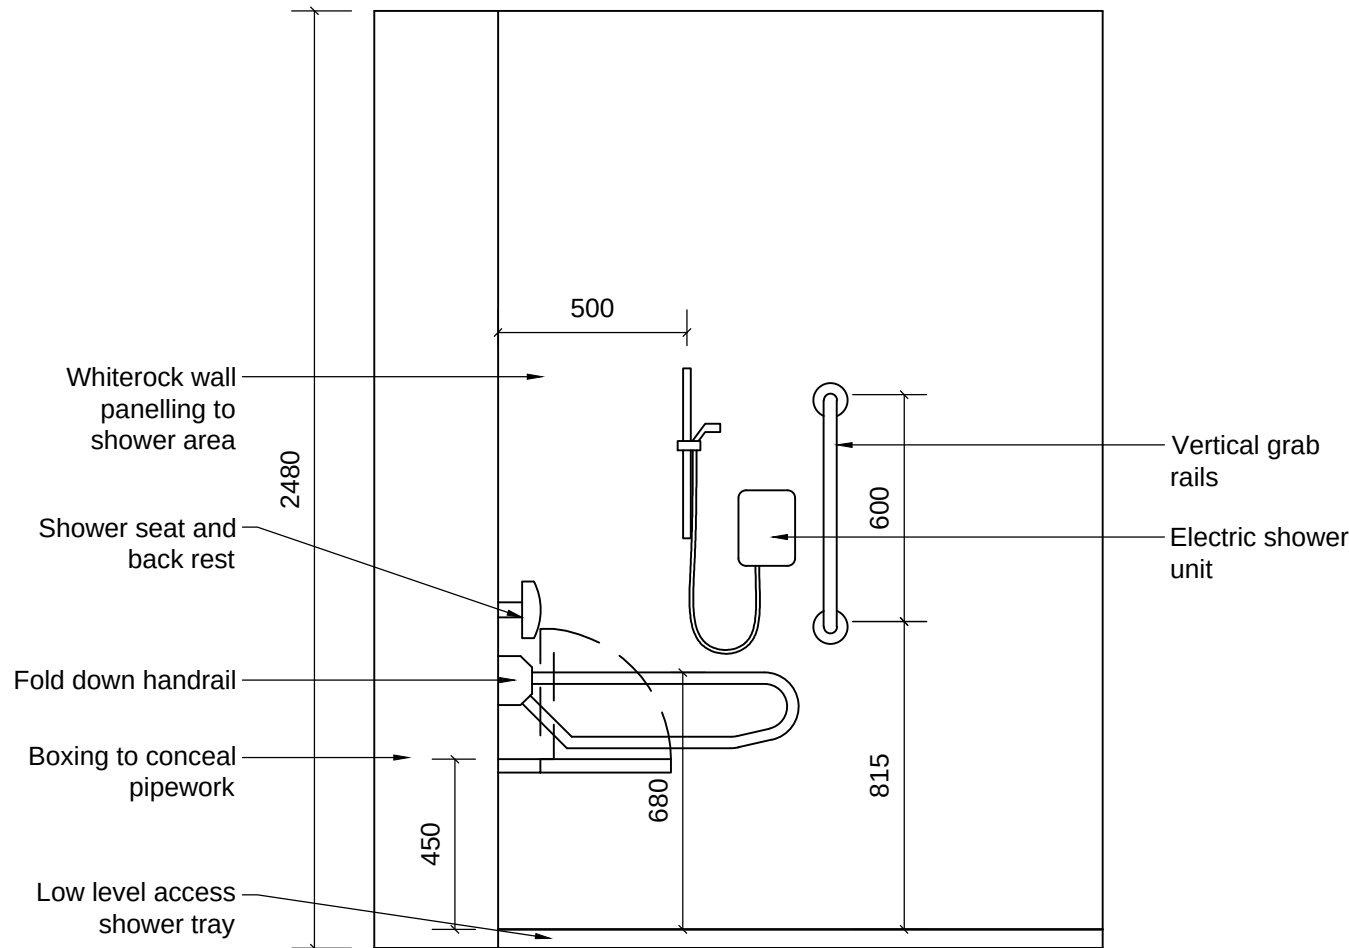


05 WC/Shower Elevation C

1:20

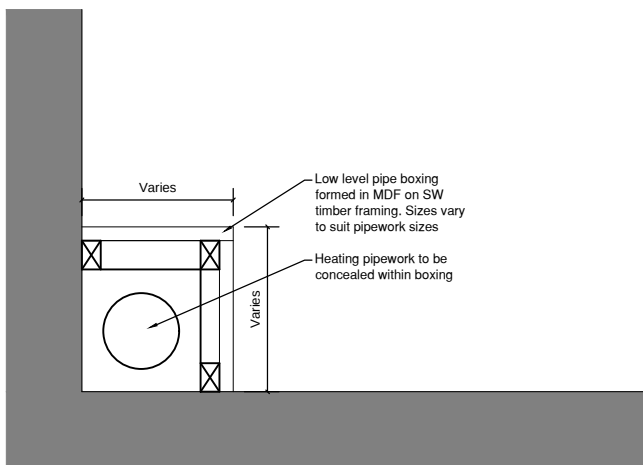


07 Typical Pipe Boxing Detail

1:10

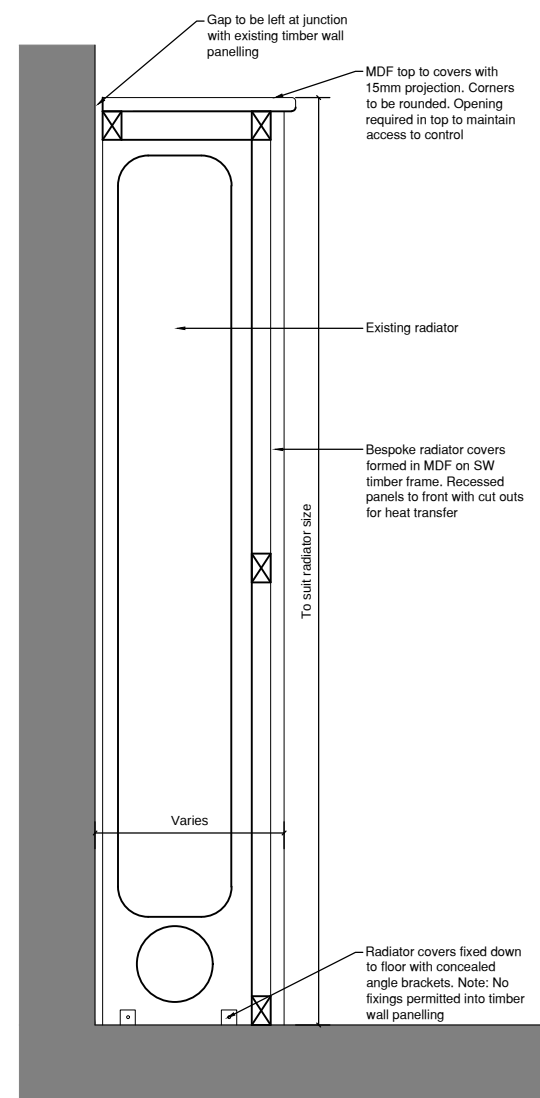


08 Section thru' radiator cover

1:10

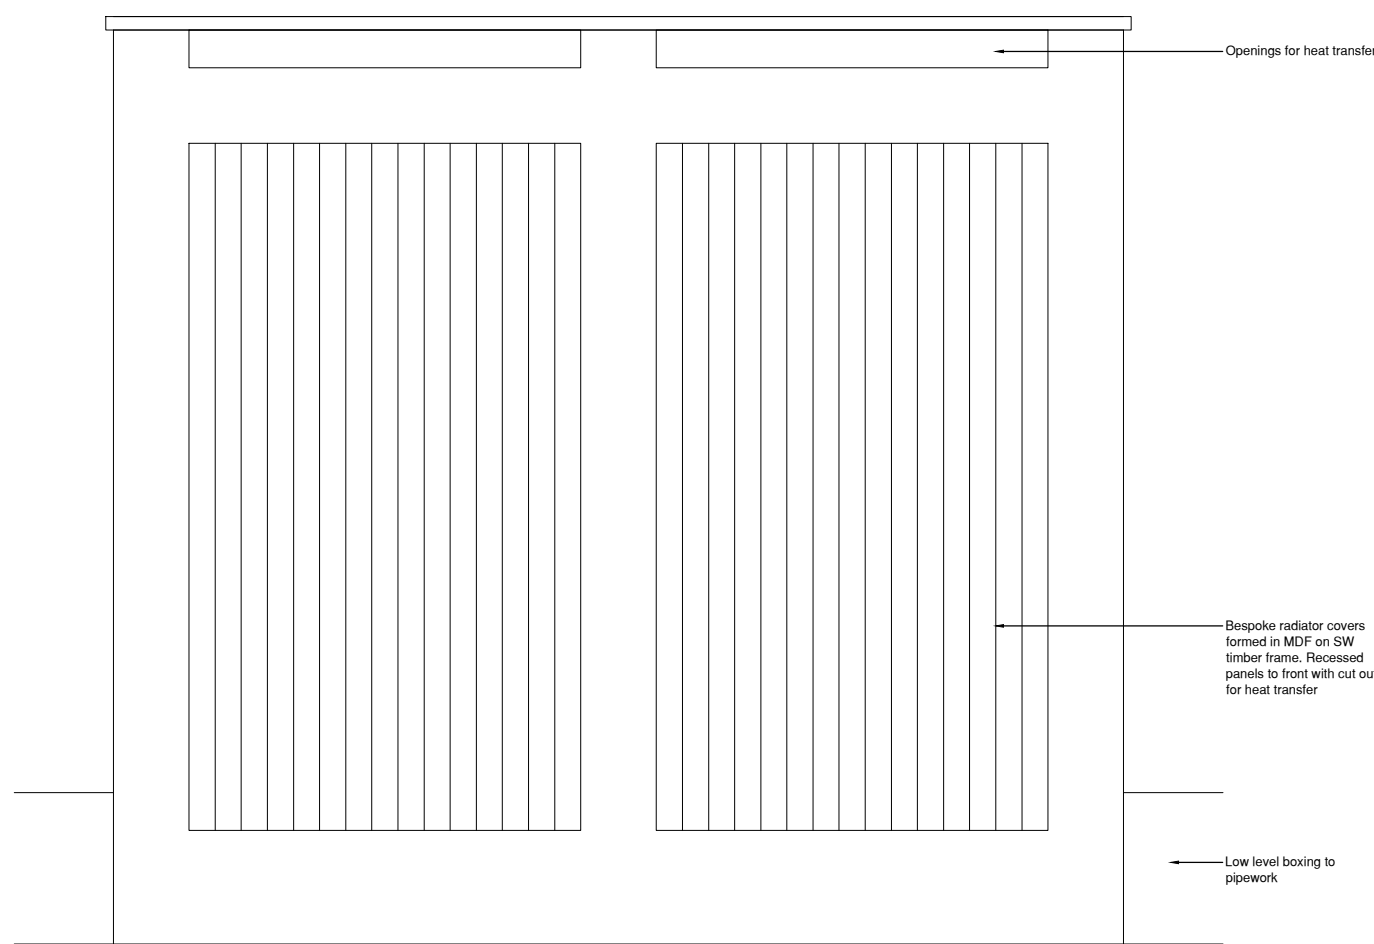

09 Radiator cover elevation

1:10

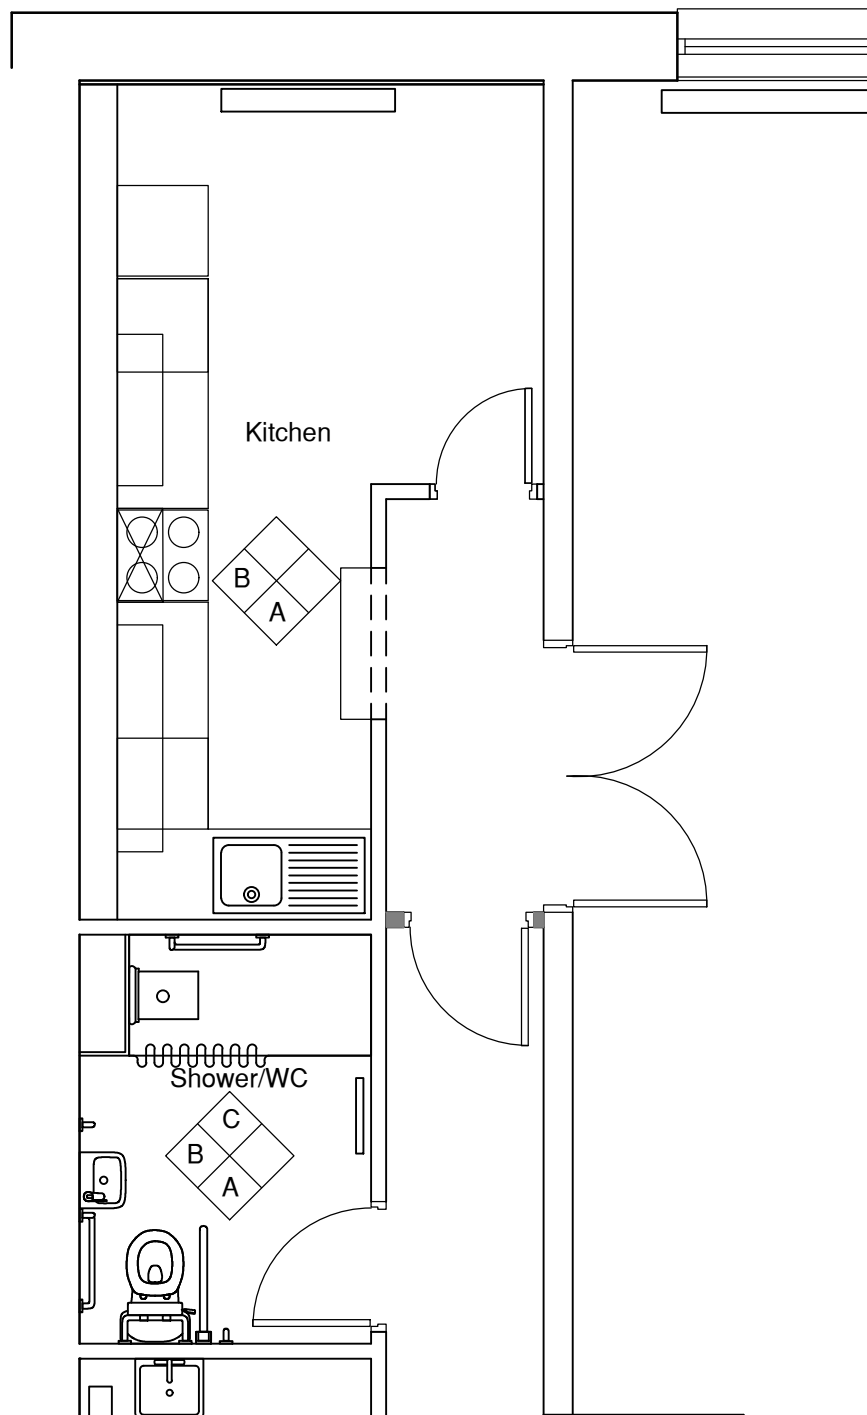

06 Key Plan

1:50

RESPONSIBILITY IS NOT ACCEPTED FOR OTHERS SCALING DIRECTLY FROM THIS DRAWING. DO NOT SCALE FROM THIS DRAWING, USE WRITTEN DIMENSIONS ONLY.

0mm 200 400 600 1200mm

1:20

0mm 100 200 300 600mm

1:10


THIS DRAWING IS PRODUCED FOR USE IN THIS PROJECT ONLY AND MAY NOT BE USED FOR ANY OTHER PURPOSE. THE ORIGINATOR ACCEPTS NO LIABILITY FOR THE USE OF THIS DRAWING OTHER THAN THE PURPOSE FOR WHICH IT WAS INTENDED IN CONNECTION WITH THIS PROJECT AS RECORDED IN THE 'PURPOSE FOR ISSUE' AND 'FILE STATUS CODE'.

THIS DRAWING MAY NOT BE REPRODUCED IN ANY FORM WITHOUT PRIOR WRITTEN AGREEMENT.

© CROWN COPYRIGHT AND DATABASE RIGHTS -- ORDNANCE SURVEY LICENCE NUMBER 100022264

ORIGINAL SHEET SIZE **A1**

KEY PLAN

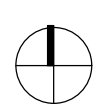

NOTES

Rev	Description	Date
P1	First Issue	02.05.19

CLIENT

Barnsley Independent Alzheimers and Dementia Support (BIADS)

PROJECT

The Old Courthouse, 12 Regent Street, Barnsley

TITLE

Kitchen & WC Elevations and Typical Joinery Details

SCALE

1:50, 20, 10

DISCIPLINE

ARCHITECT

PROJECT NUMBER

19-1-1115

DRAWING NUMBER

NPS-XX-P-XX-A-DR-043

REV CODE

P 1

STATUS CODE

D2

PURPOSE OF ISSUE

TENDER

Drawn

BST

Checked

XX

Approved

XX

