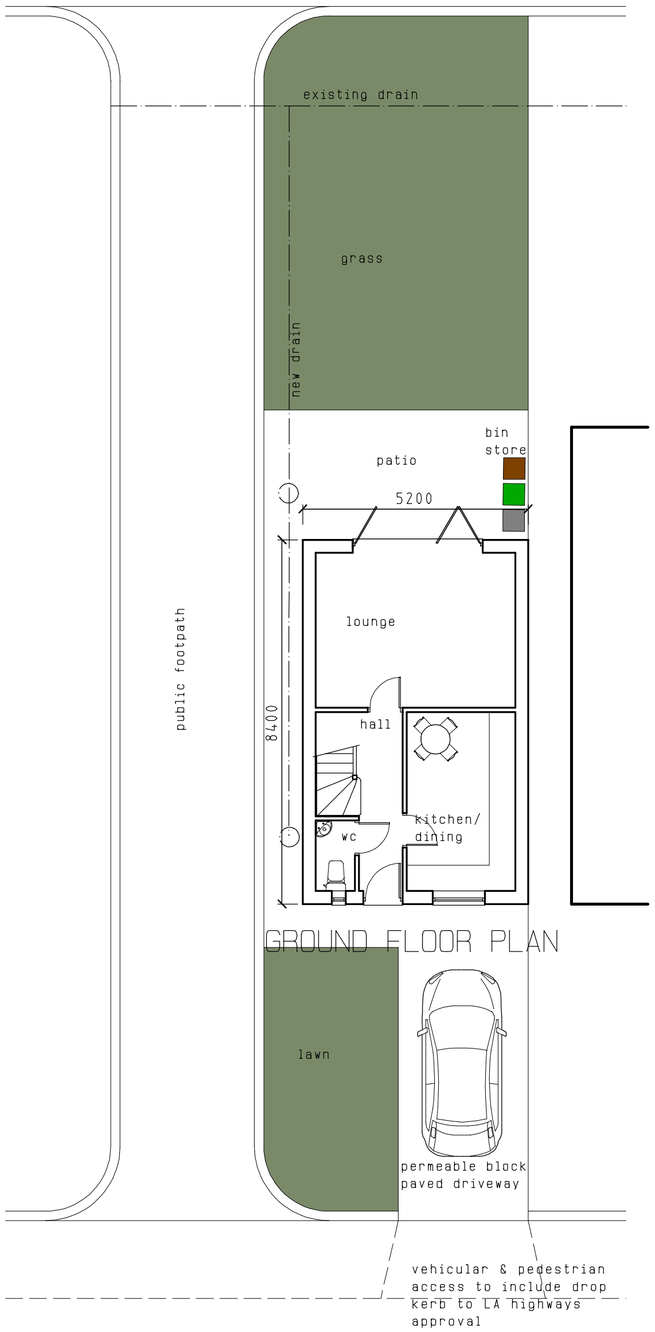
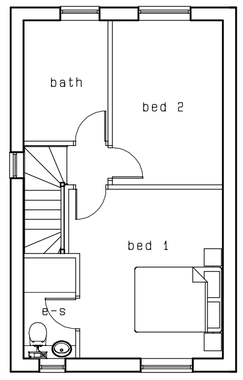
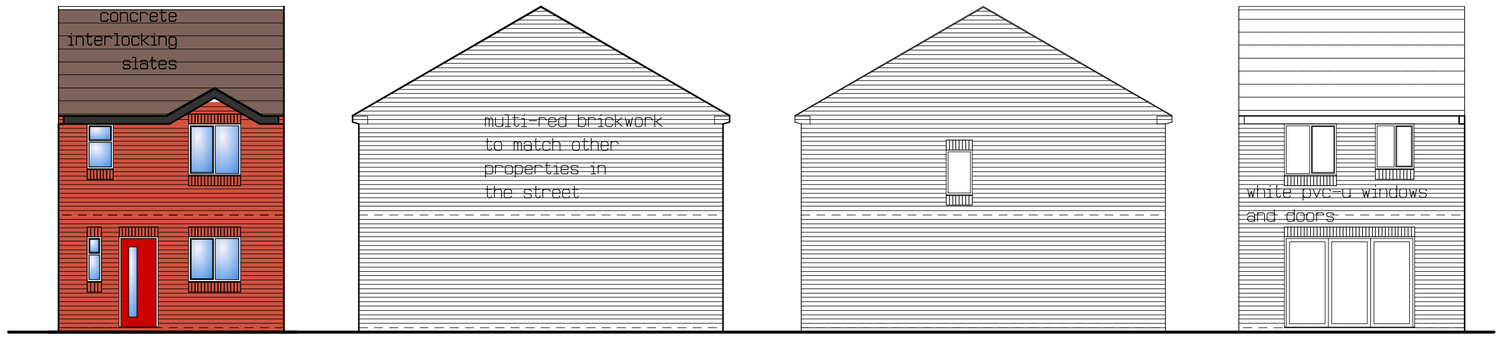



GROUND FLOOR PLAN

SITE PLAN 1:100



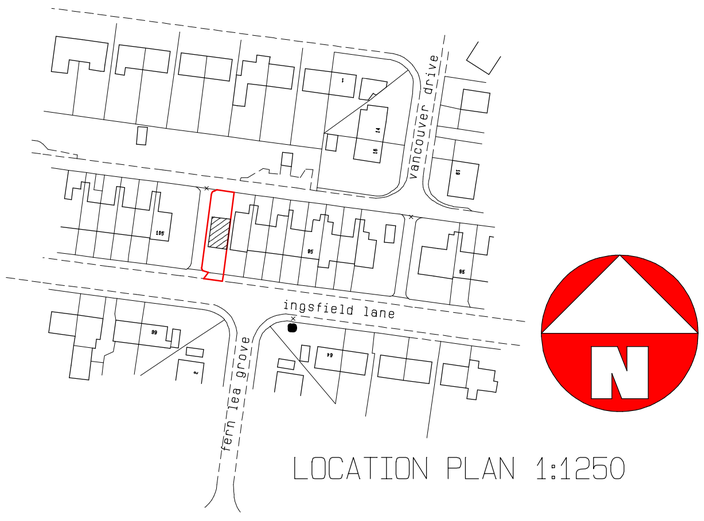

1st FLOOR PLAN




FRONT ELEVATION SIDE ELEVATION SIDE ELEVATION REAR ELEVATION



STREET SCENE ELEVATION FROM INGSFIELD LANE 1:200




LOCATION PLAN 1:1250

**REV C - PARKING REDUCED - 10/10/19**
**REV B - KITCHEN WALL MOVED - 4/10/19**
**REV A - SHRUBS REMOVED - 30/9/19**

| | |
|---|---|
| CLIENT | **MR ALLEN** |
| TITLE | **PROPOSED DETACHED HOUSE**<br>**103a INGSFIELD LANE**<br>**BARNSLEY**<br>**S63 8EB** |


ANDY CUDWORTH ARCHITECTURE
**4 Stoneylea Court**
**Western Street**
**Barnsley**
**S70 2BP**
**07931 365804**
**andycudworth@yahoo.com**


| | | |
|---|---|---|
| SCALE **1:100** | DATE **JUL 19** | DRAWN **AMC** |
| DRWG No **QAW-719-1** | | REV **C** |


This drawing is the sole property of the author (A Cudworth) and will not be used, copied in whole or in part, by any other individual, company or organisation without the consent of the author.
All dimensions to be checked on site & not scaled from any drawing.