


DESIGN NOTES

ROOF : NATURAL GREY FIBRE CEMENT WITH 10% ROOFLIGHTS

VERTICAL CLADDING TO GABLES : NATURAL TIMBER YORKSHIRE BOARDING OVER BLOCK WALLS 2M HIGH

VERTICAL CLADDING LONG SIDE ELEVATIONS: NATURAL TIMBER YORKSHIRE BOARDING OVER 2M HIGH CONCRETE PRECAST STOCK WALLING PANELS.(3M ON ONE SIDE)

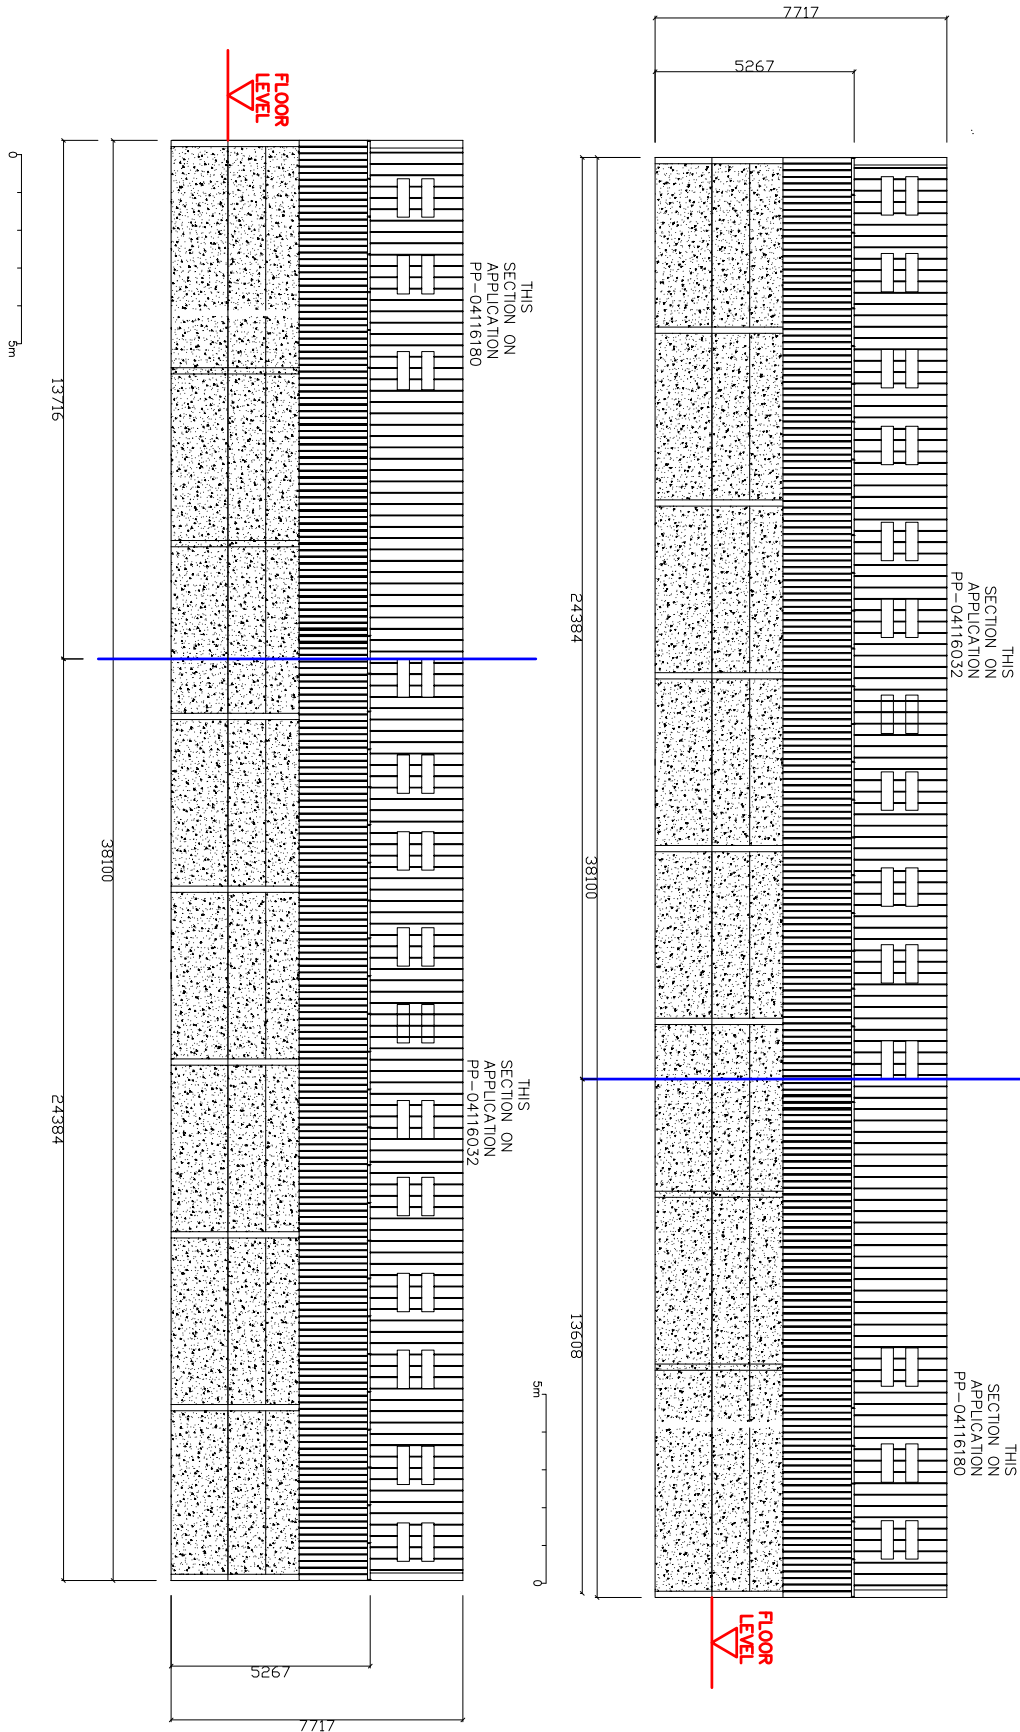

Title		Gable Elevations	
Client	J & LM Wood	Project	Sheep Wintering
Project	SHed PP-04116032	Date:	10/04/15
Drq Ref:	FB_98-003 Rev:	Drawn:	PR
		Scale:	1:200