



Notes


1. This drawing has been prepared in accordance with the scope of RPS's appointment with its client and is subject to the terms and conditions of that appointment. RPS accepts no liability for any use of this document other than by its client and only for the purposes for which it was prepared and provided.
2. If received electronically it is the recipient's responsibility to print to correct scale. Only written dimensions should be used.
3. This drawing should be read in conjunction with all other relevant drawings and specifications.

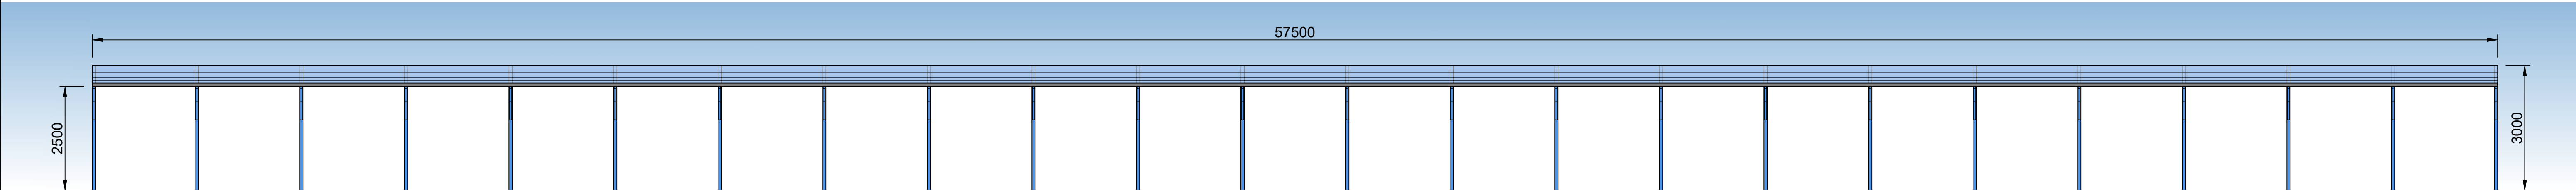


East Elevation as Proposed
1:50

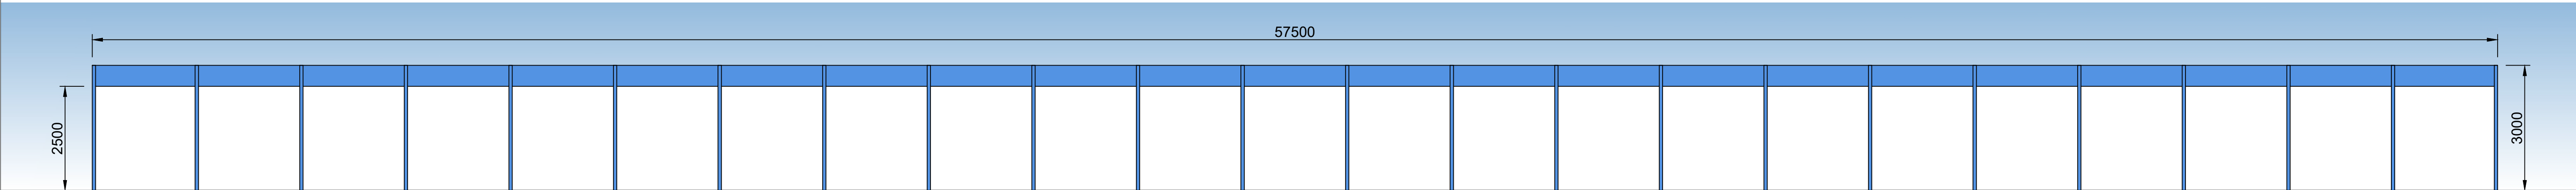


West Elevation as Proposed
1:50

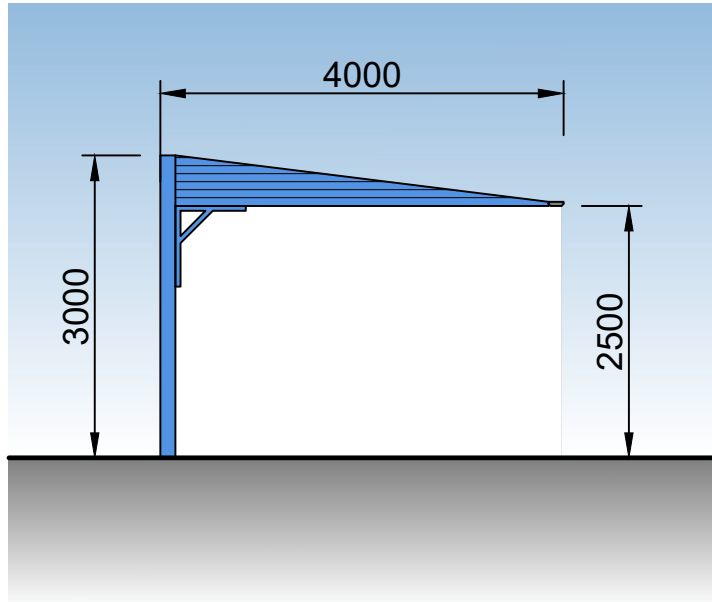


South Elevation as Proposed
1:50

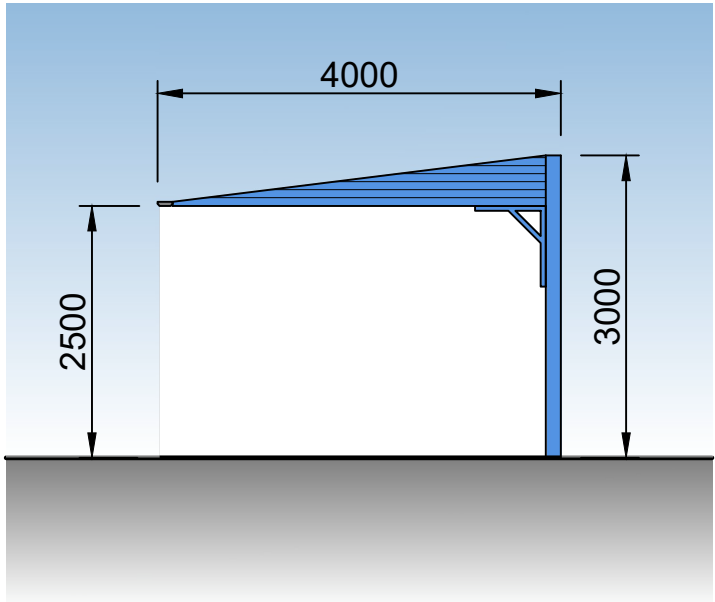

North Elevation as Proposed
1:50

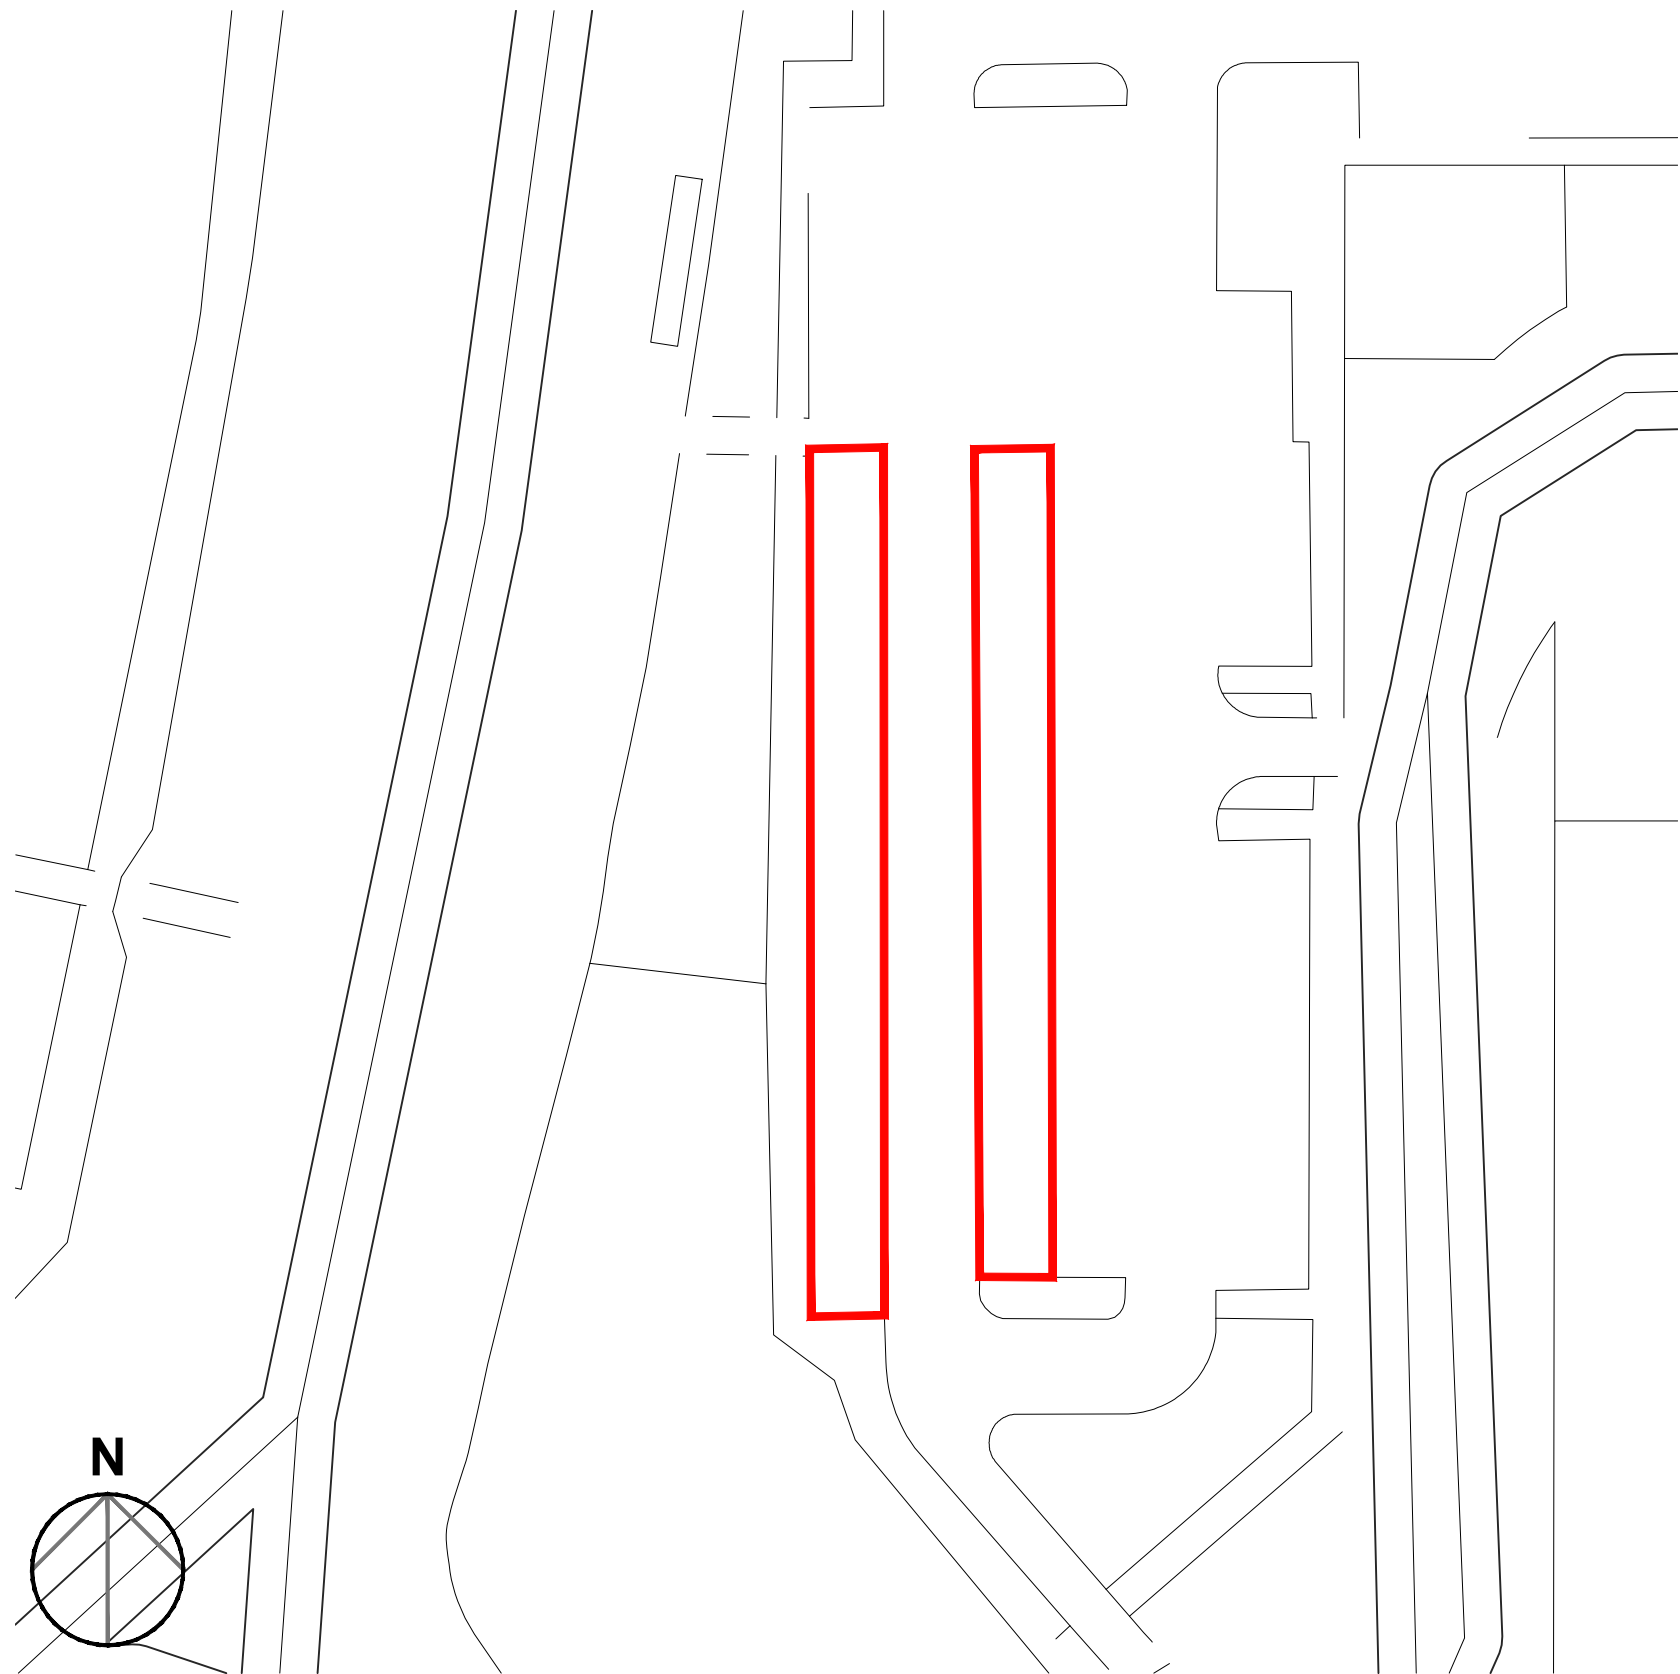

Key Plan
1:500

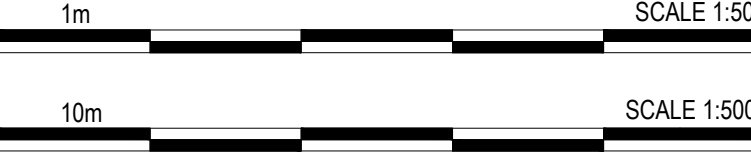

Rev	Description	By	Ckd	Date
 rps MAKING COMPLEX EASY Sherwood House, Sherwood Avenue, Newark, Nottinghamshire, NG24 1QQ T:01636 605 700 E: rpsnewark@rpsgroup.com				
Client				
 XPO Logistics				
Project				
ASOS Barnsley				
Title				
Proposed Typical Canopy Elevations				