
DRAWINGS

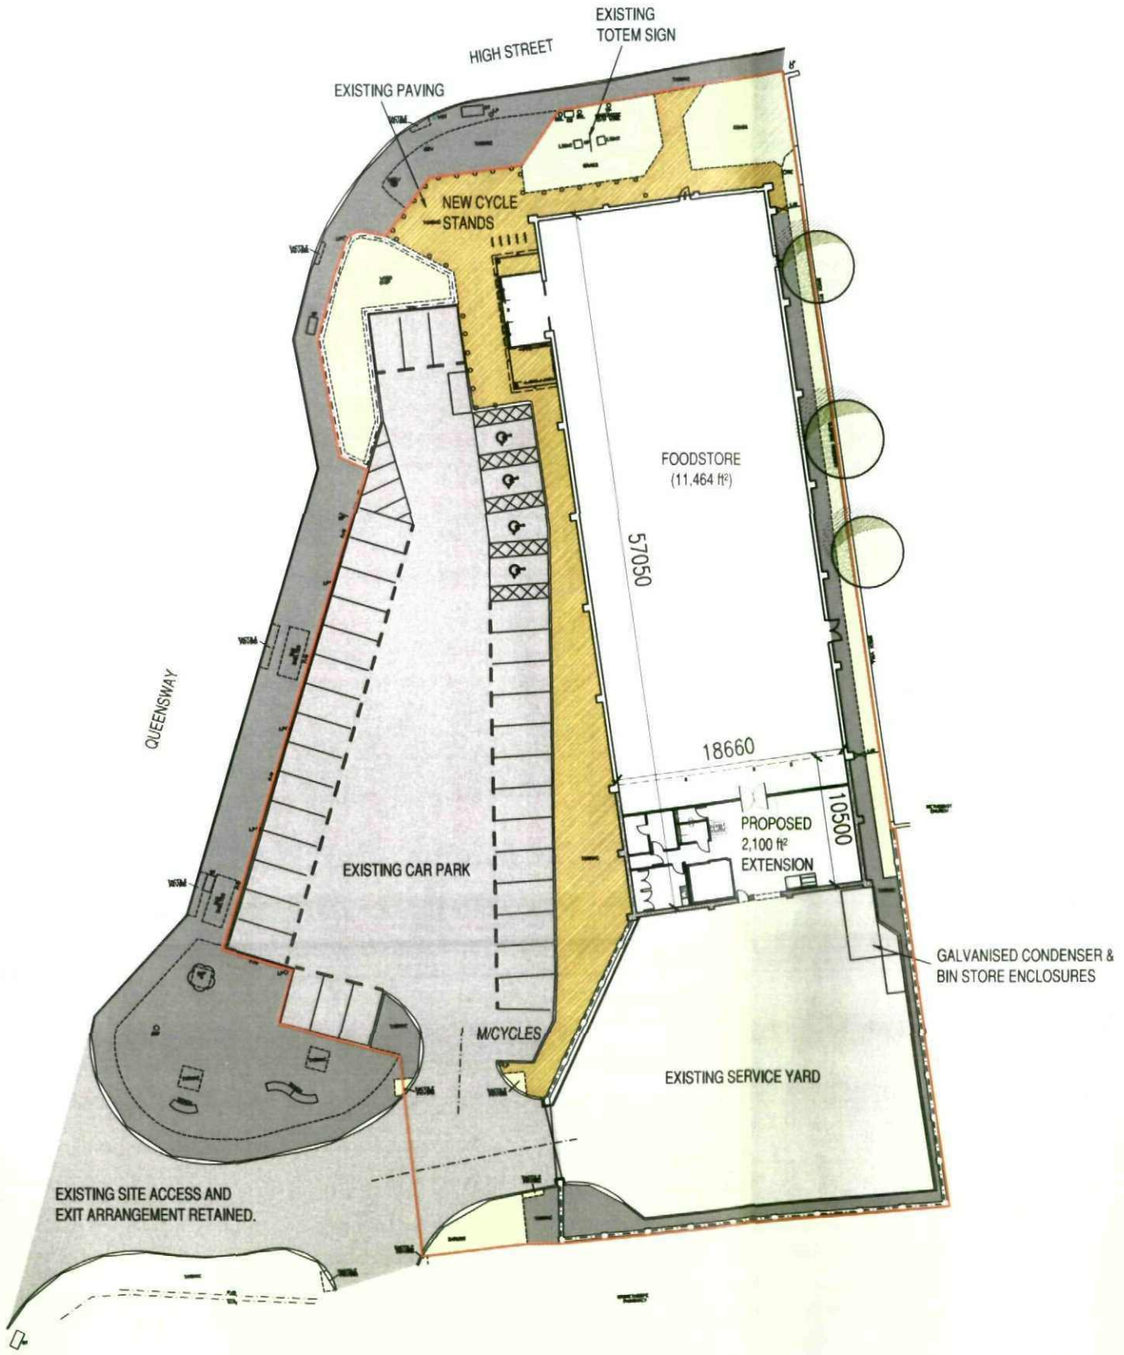

Drawing subject to local authority approval, service easement locations, highway consultant comments & detailed survey.

Areas:
Site Area - 0.98 acre
Existing Gross Internal - 869m² / 9,354 ft²
Proposed Gross Internal - 1,065m² / 11,464 ft²

Parking:
Existing - 38 spaces
Proposed - 38 spaces, including 4 disabled and motorcylce parking area.


REV.	DATE	AMENDMENT
D	12/08/2010	Car parking layout corrected
C	11/08/2010	Updated in line with topographical survey
B	10.08.10	Motorcycle and cycle parking indicated.
A	03.08.10	Area corrected. Dimensions added.

WPL
Design & Management Ltd
1 Airport West Lancaster Way Leeds LS19 7ZA
Tel: 0113 202 9444 Fax: 0113 202 9333 E-mail: mail@wpldm.co.uk

PROJECT TITLE
Proosed Site Redevelopment
High Street, Grimethorpe
Barnsley S72 7LT
for
Netto Foodstores Limited

DRAWING TITLE
Proposed Site Layout

PROJECT No:	DRAWING No:	REVISION:
6968	104	D
SCALE:	DATE:	DRAWN BY:
1:500 @ A3	21/07/2010	SMS
CHECKED BY:		DATE:

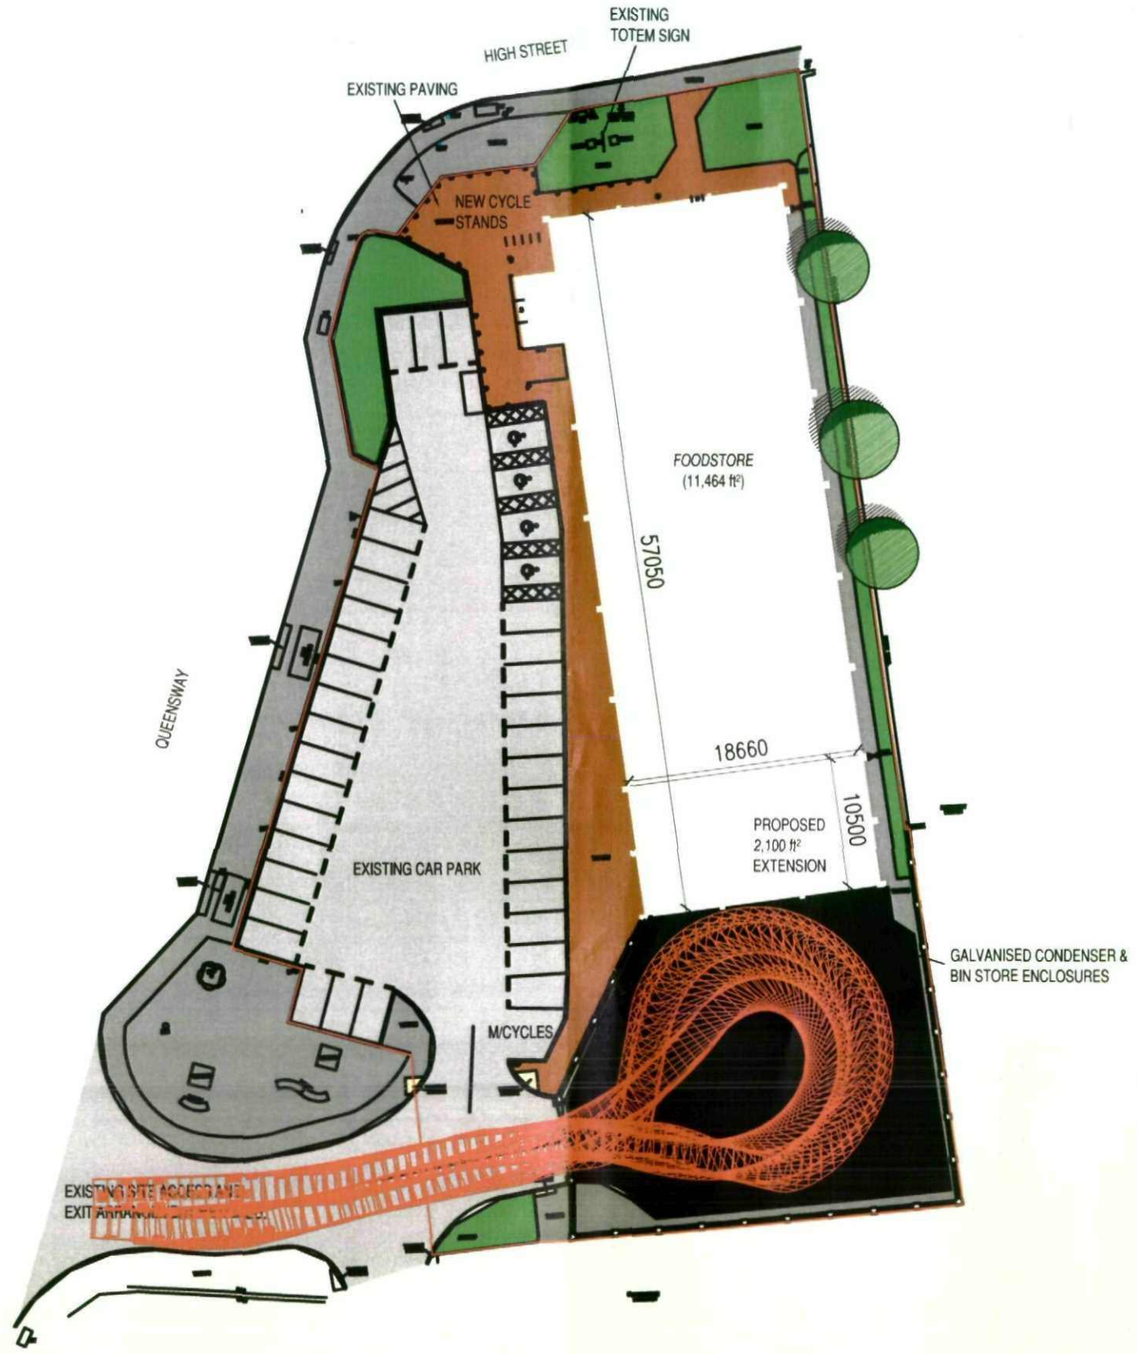

sanderson associates (consulting engineers) ltd
Highways | Traffic | Transportation | Water
T 01924 844080 mail@sandersonassociates.co.uk
F 01924 844081 www.sandersonassociates.co.uk

NETTO HIGH STREET, GRIMETHORPE

SWEPT PATH OF 16.5M NETTO ARTICULATED VEHICLE

Rev	Amendment	Drawn	Date	Checked

Scale 1:500	Drawn By DMu
Drawing Size A3	Checked By KS
Date AUGUST 2010	Approved By KS
Drawing Number 5826-001	Rev

QMS ISO 9001 REGISTERED FIRM

Directors
A J France IEng FIHIE AMICE MIHT

Associate Directors
E Appleton BEng DMS CEng MCE
A P Wear (Business Manager)
D Taylor IEng AMICE
D Cooley BEng MIHT

VAT No. GB 873219216

Head Office
Sanderson Associates (Consulting Engineers) Ltd
Sanderson House, Jubilee Way, Grange Moor
Huddersfield WF4 4TD

T 01924 244093 F 01924 841061

mail@sandersonassociates.co.uk
www.sandersonassociates.co.uk

Lincoln Office
Sanderson Associates (Consulting Engineers) Ltd
Beaulieu House, Doddington Road
off Tritton Road, Lincoln LN6 7AS

T 01522 538830

Pontefract Office
Sandygate House, 2 Greenfield Road
Pontefract WF8 2JT