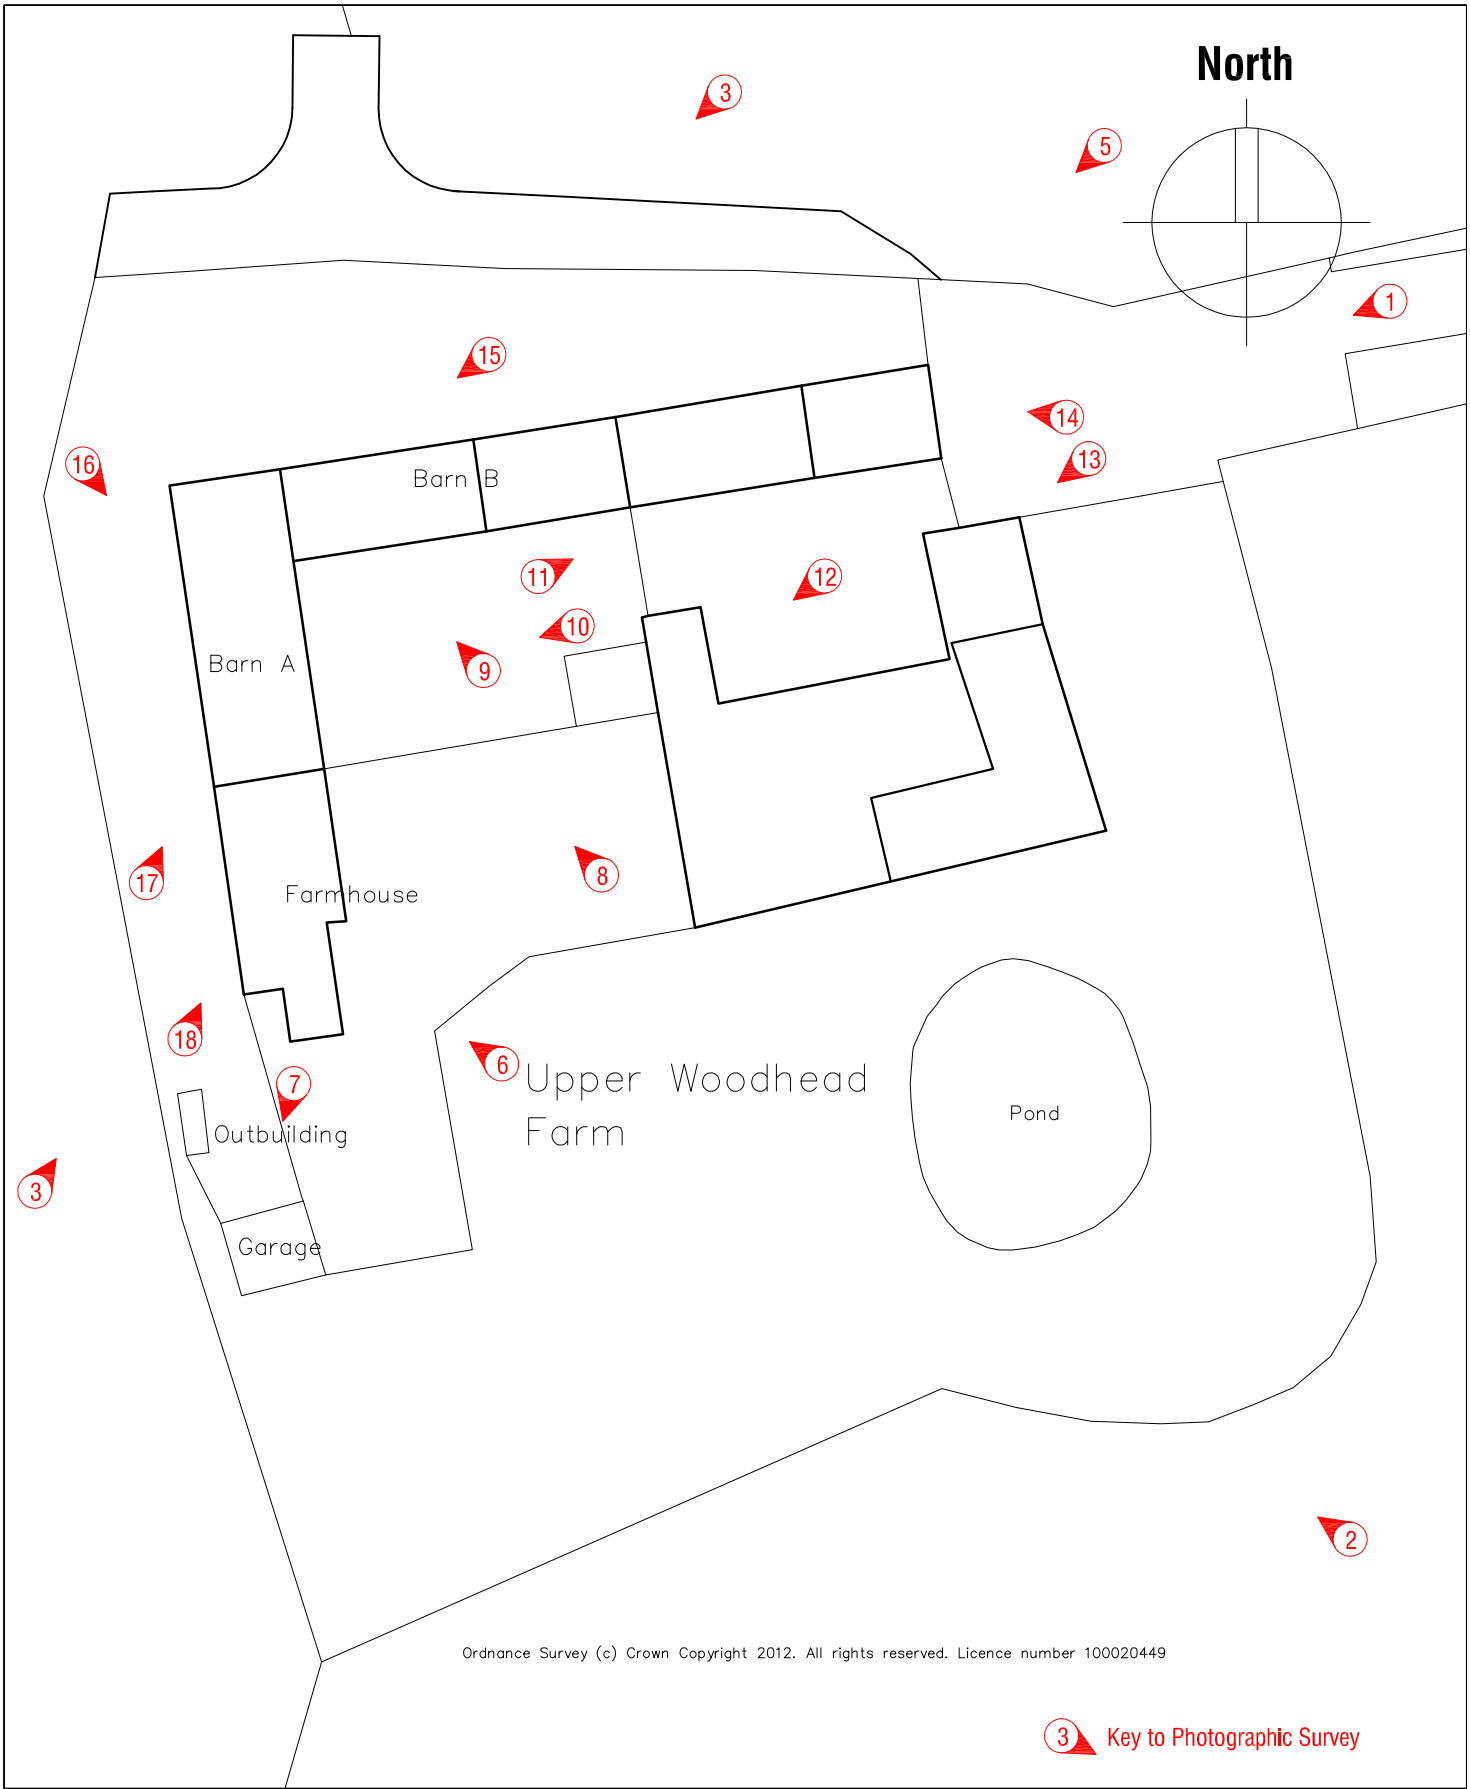



Ordnance Survey (c) Crown Copyright 2012. All rights reserved. Licence number 100020449

3 Key to Photographic Survey

**UPPER WOODHEAD FARM**
**WOODHEAD LANE**
**HOYLAND**
**BARNSLEY**
**S74 9SY**

# BLOCK PLAN & PHOTO KEY

Scale 1:500

Date July 2012

Ref 11.59

Drwg No BP2

mboothdesign
architectural design and building consultants

11 Crowden Walk Barnsley
S75 2LU
T: 01226 286256
M: 07881898300
E: mboothdesign@btconnect.com