


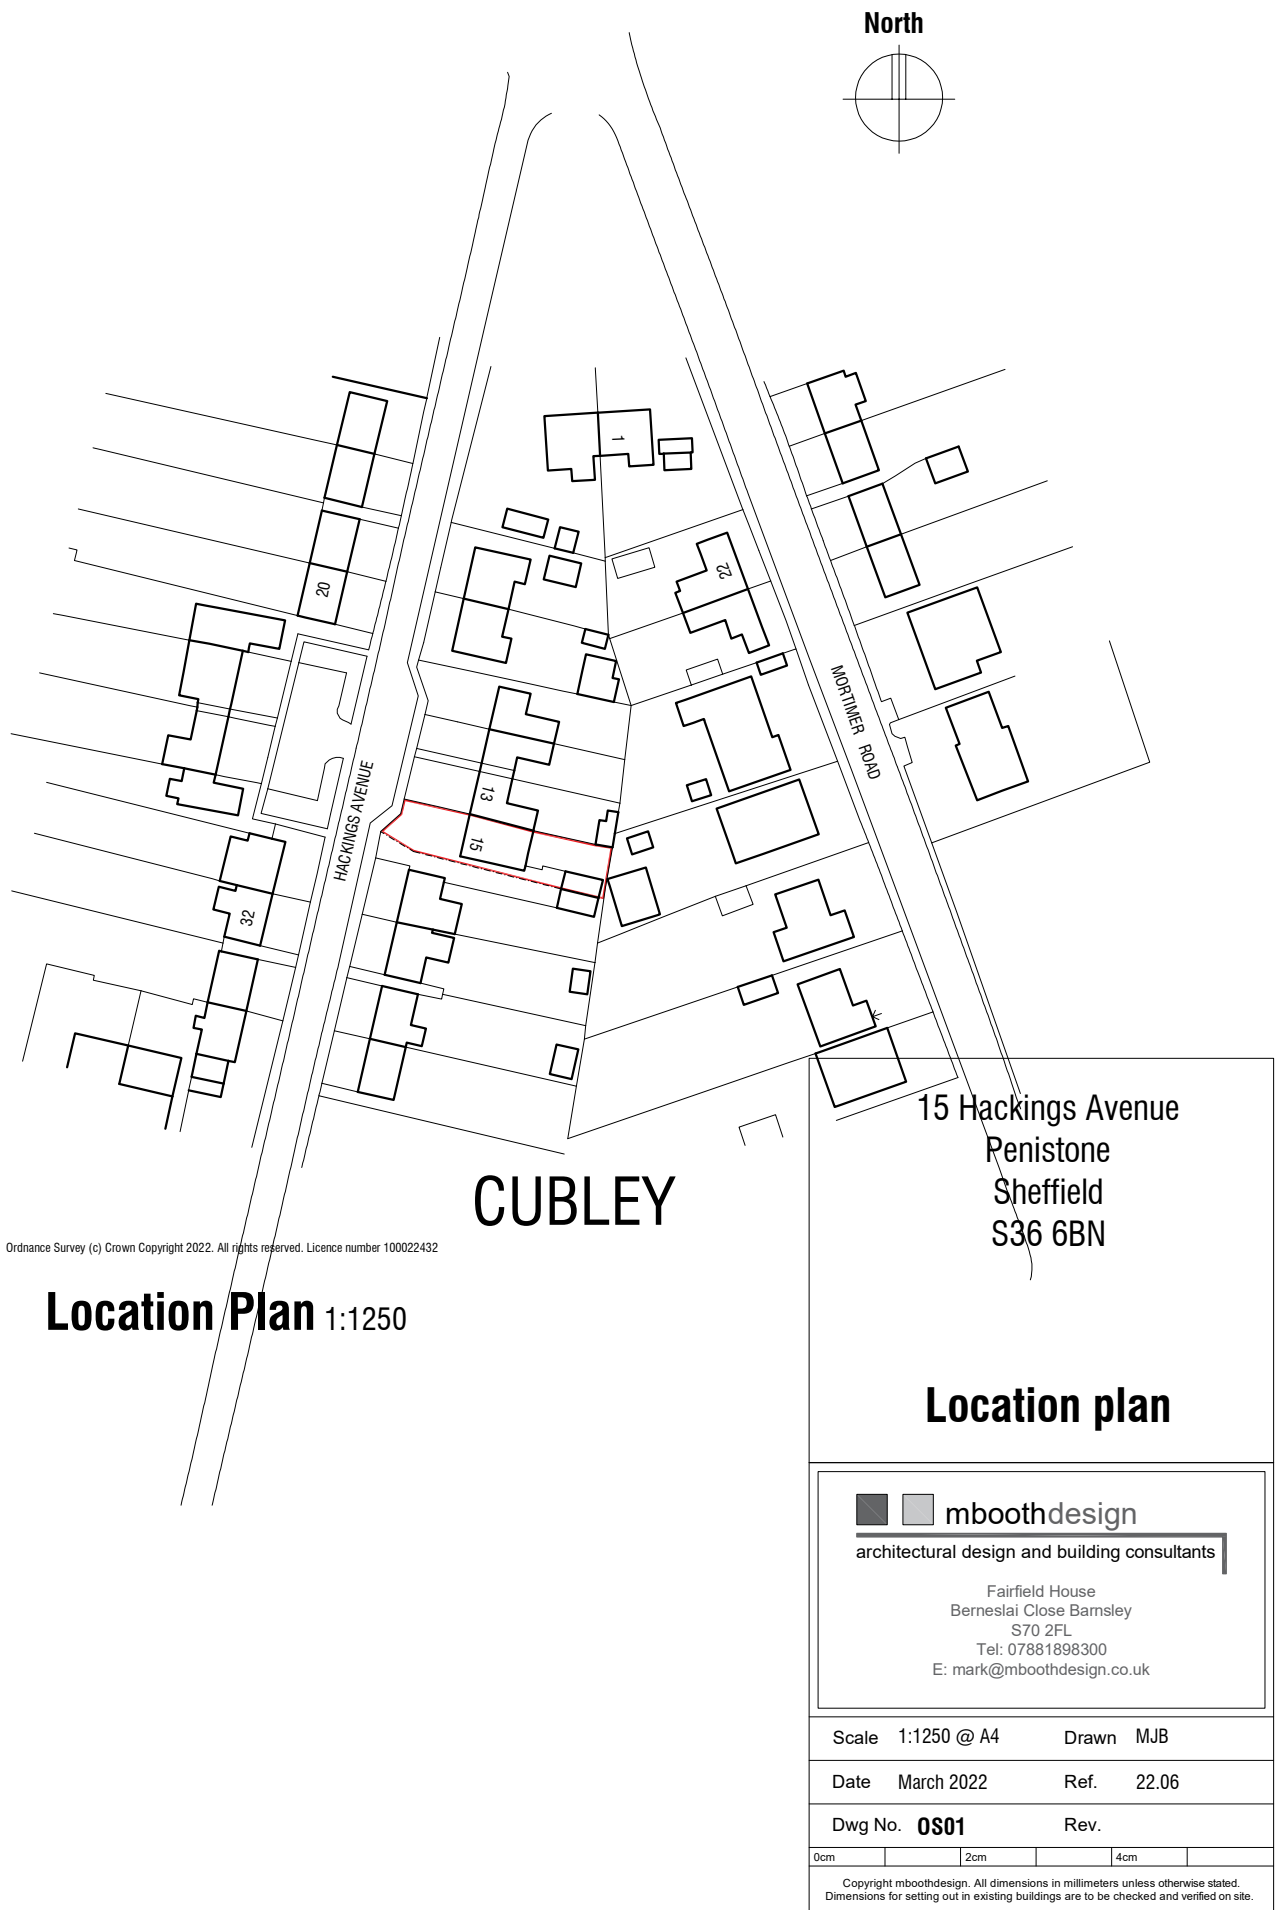

Ordnance Survey (c) Crown Copyright 2022. All rights reserved. Licence number 100022432

mboothdesign
architectural design and building consultants

Fairfield House
Berneslai Close Barnsley
S70 2FL
Tel: 07881898300
E: mark@mboothdesign.co.uk

Scale	1:1250 @ A4	Drawn	MJB
Date	March 2022	Ref.	22.06
Dwg No.	0S01	Rev.	