
Proposed Plan View (With Boundary)

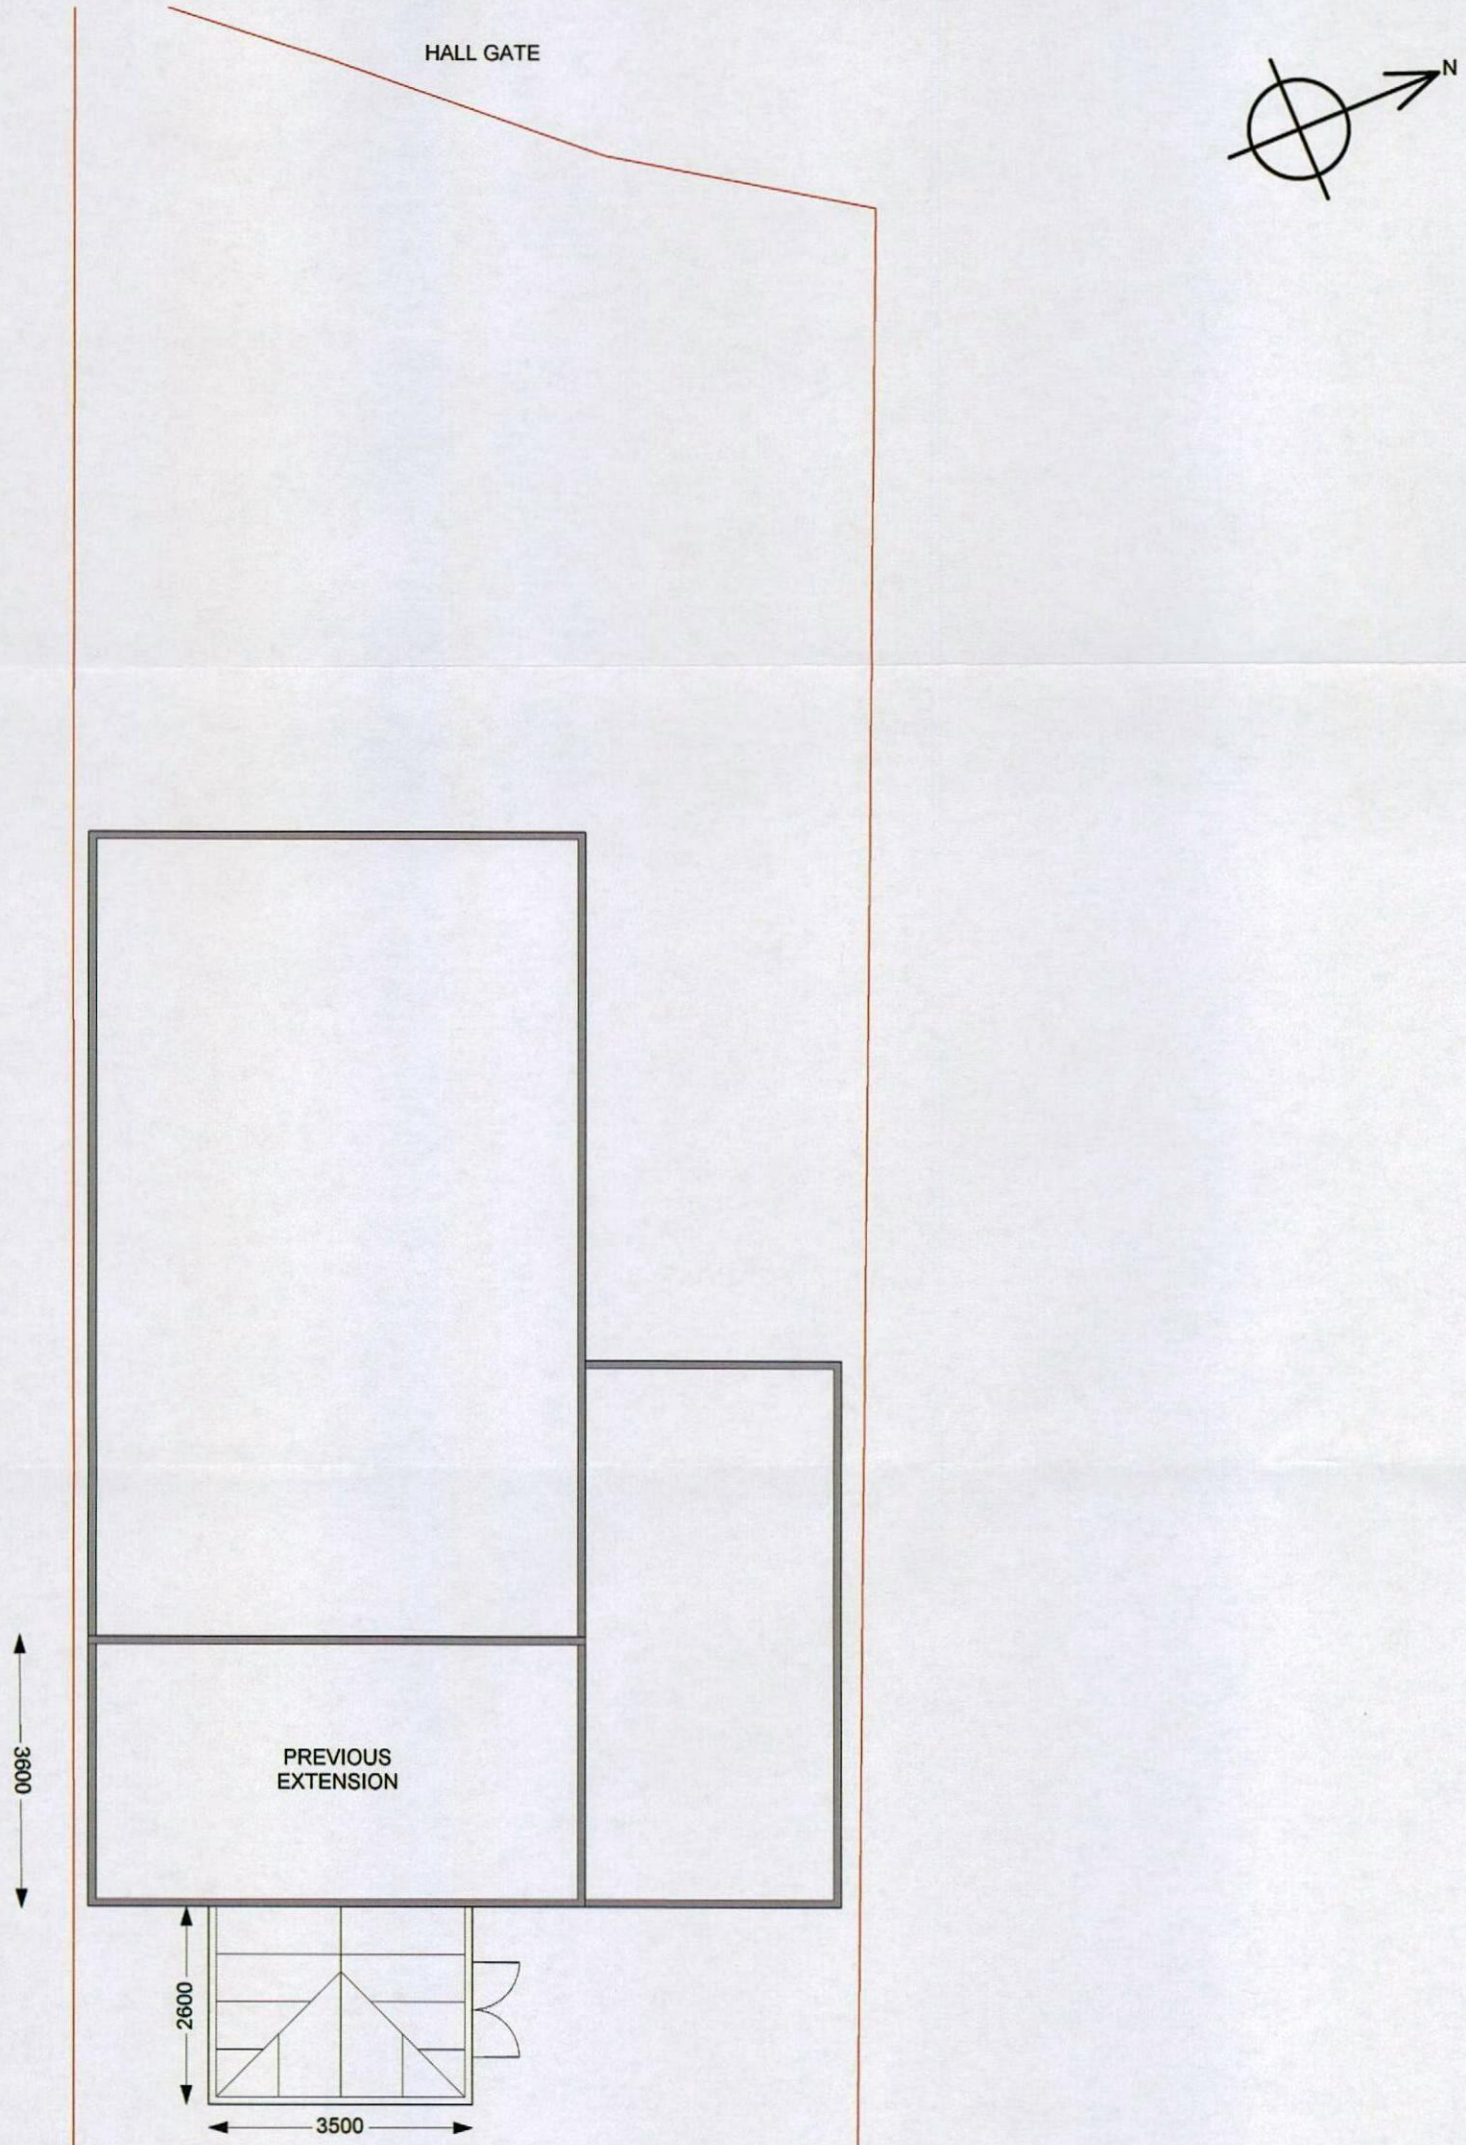

Proposed Site Address

MRS PEART
3 HALL GATE
PENISTONE
BARNSLEY
S36 6BP
SOUTH YORKSHIRE

A3

Drawing Scale: 1:100

RoofWright