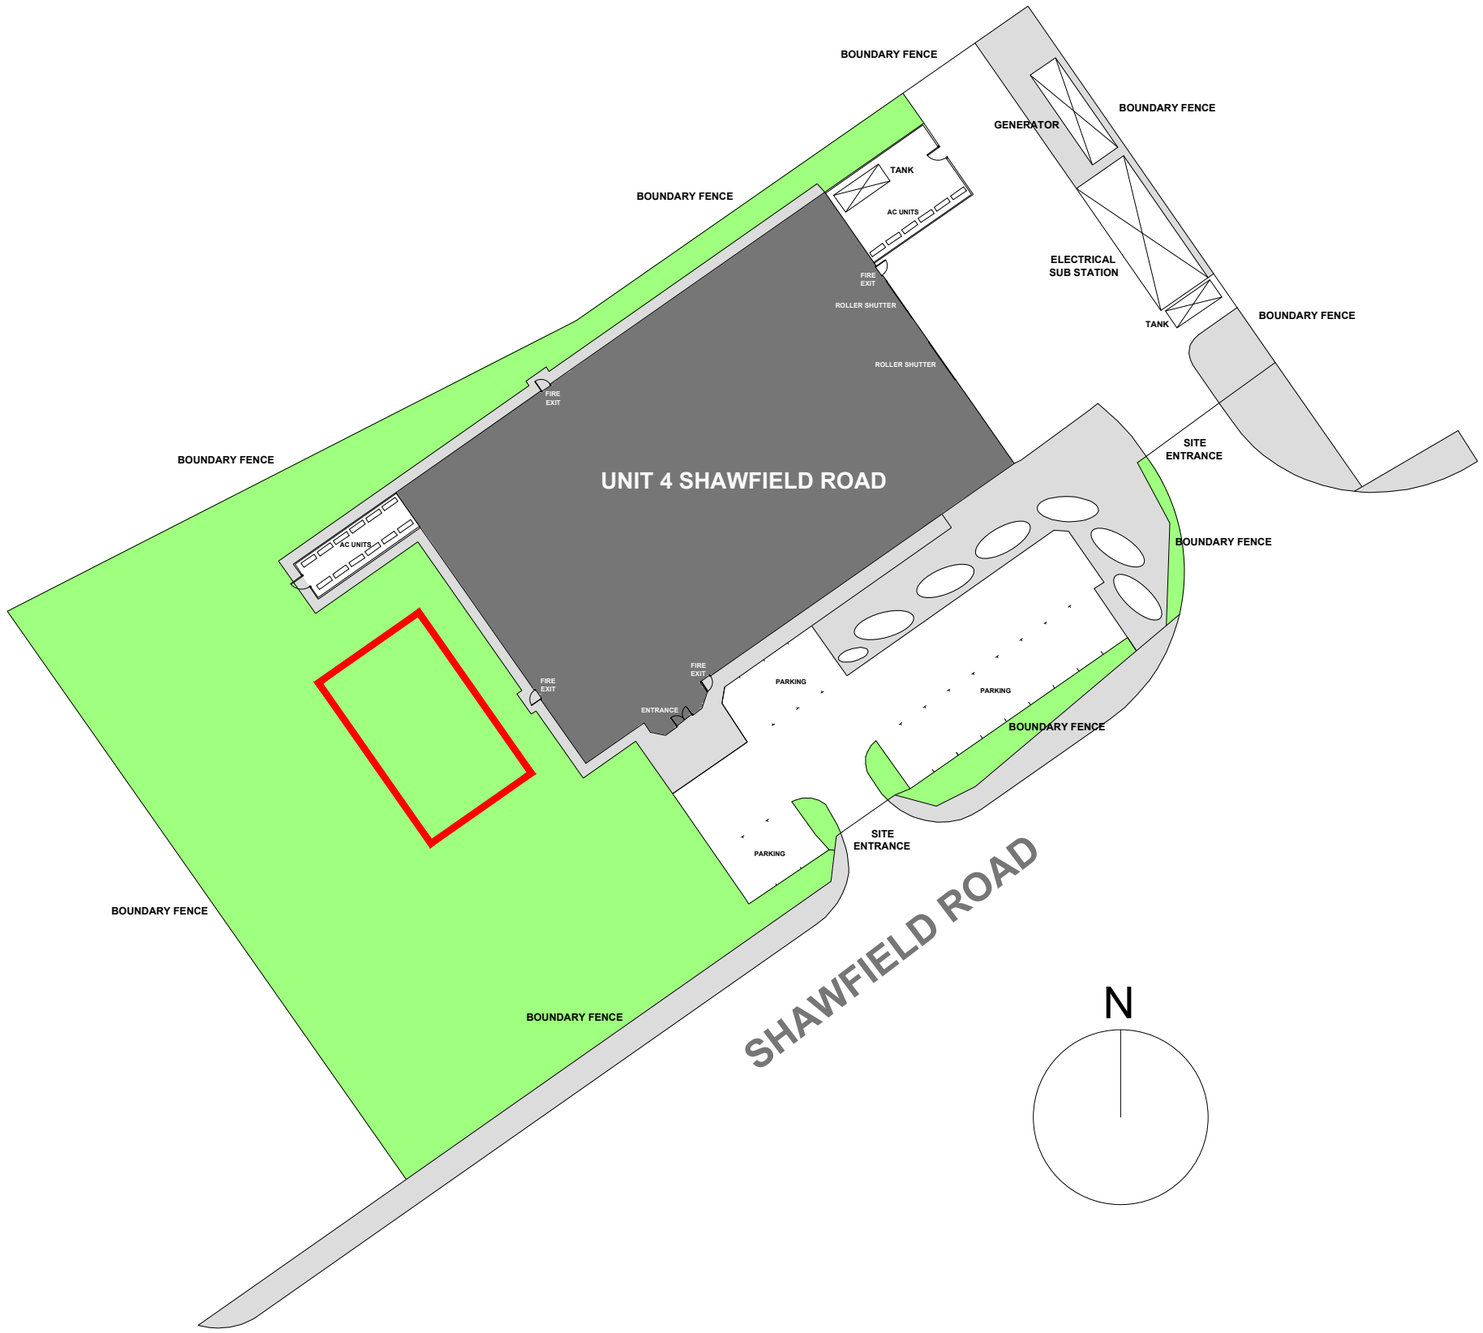


DO NOT SCALE
Use only written dimension. All dimension must be verified prior to works being put into hand and any discrepancies reported to the originator.

General Notes

Application Boundary.

Grass land.

Pavement areas

Unit 4 Shawfield.

50000
10000
5000
Scale bar.

A	• Road name 'Shawfield Road' on plan • As with the Site Location Plan, the red line should be shown around the area, indicating where the extent of where the hardstanding will be. • Unit 4 Shawfield Road' on top of the facility. • Scale bar added. Drawing key added.	23/09/2021	RNC

Address: 161 Hammersmith Road, London W6 8BS
Tel: +44(0)208 483 6300

Location:
T7990 Barnsley,
Unit 4, Carlton Industrial Estate,
Shawfield Road,

Barnsley - S71 3HS

Title DWG N0 003
Existing Block Plan. Rev A.

Drawing No
T7990 Barnsley(Unit 4 Shawfield Rd) Training Mast Block Plan.

Scale	Drawn	Checked	Co-ord chk
1:500	RNC	n/a	n/a
Drawing size	**Date**	**Date**	**Date**
A3	09/09/2021	n/a	n/a

Status
PLANNING APPLICATION

©VIRGIN MEDIA : REPRODUCTION IN WHOLE OR PART BY ANY MEANS IS PROHIBITED WITHOUT THE PRIOR WRITTEN PERMISSION OF VIRGIN MEDIA