


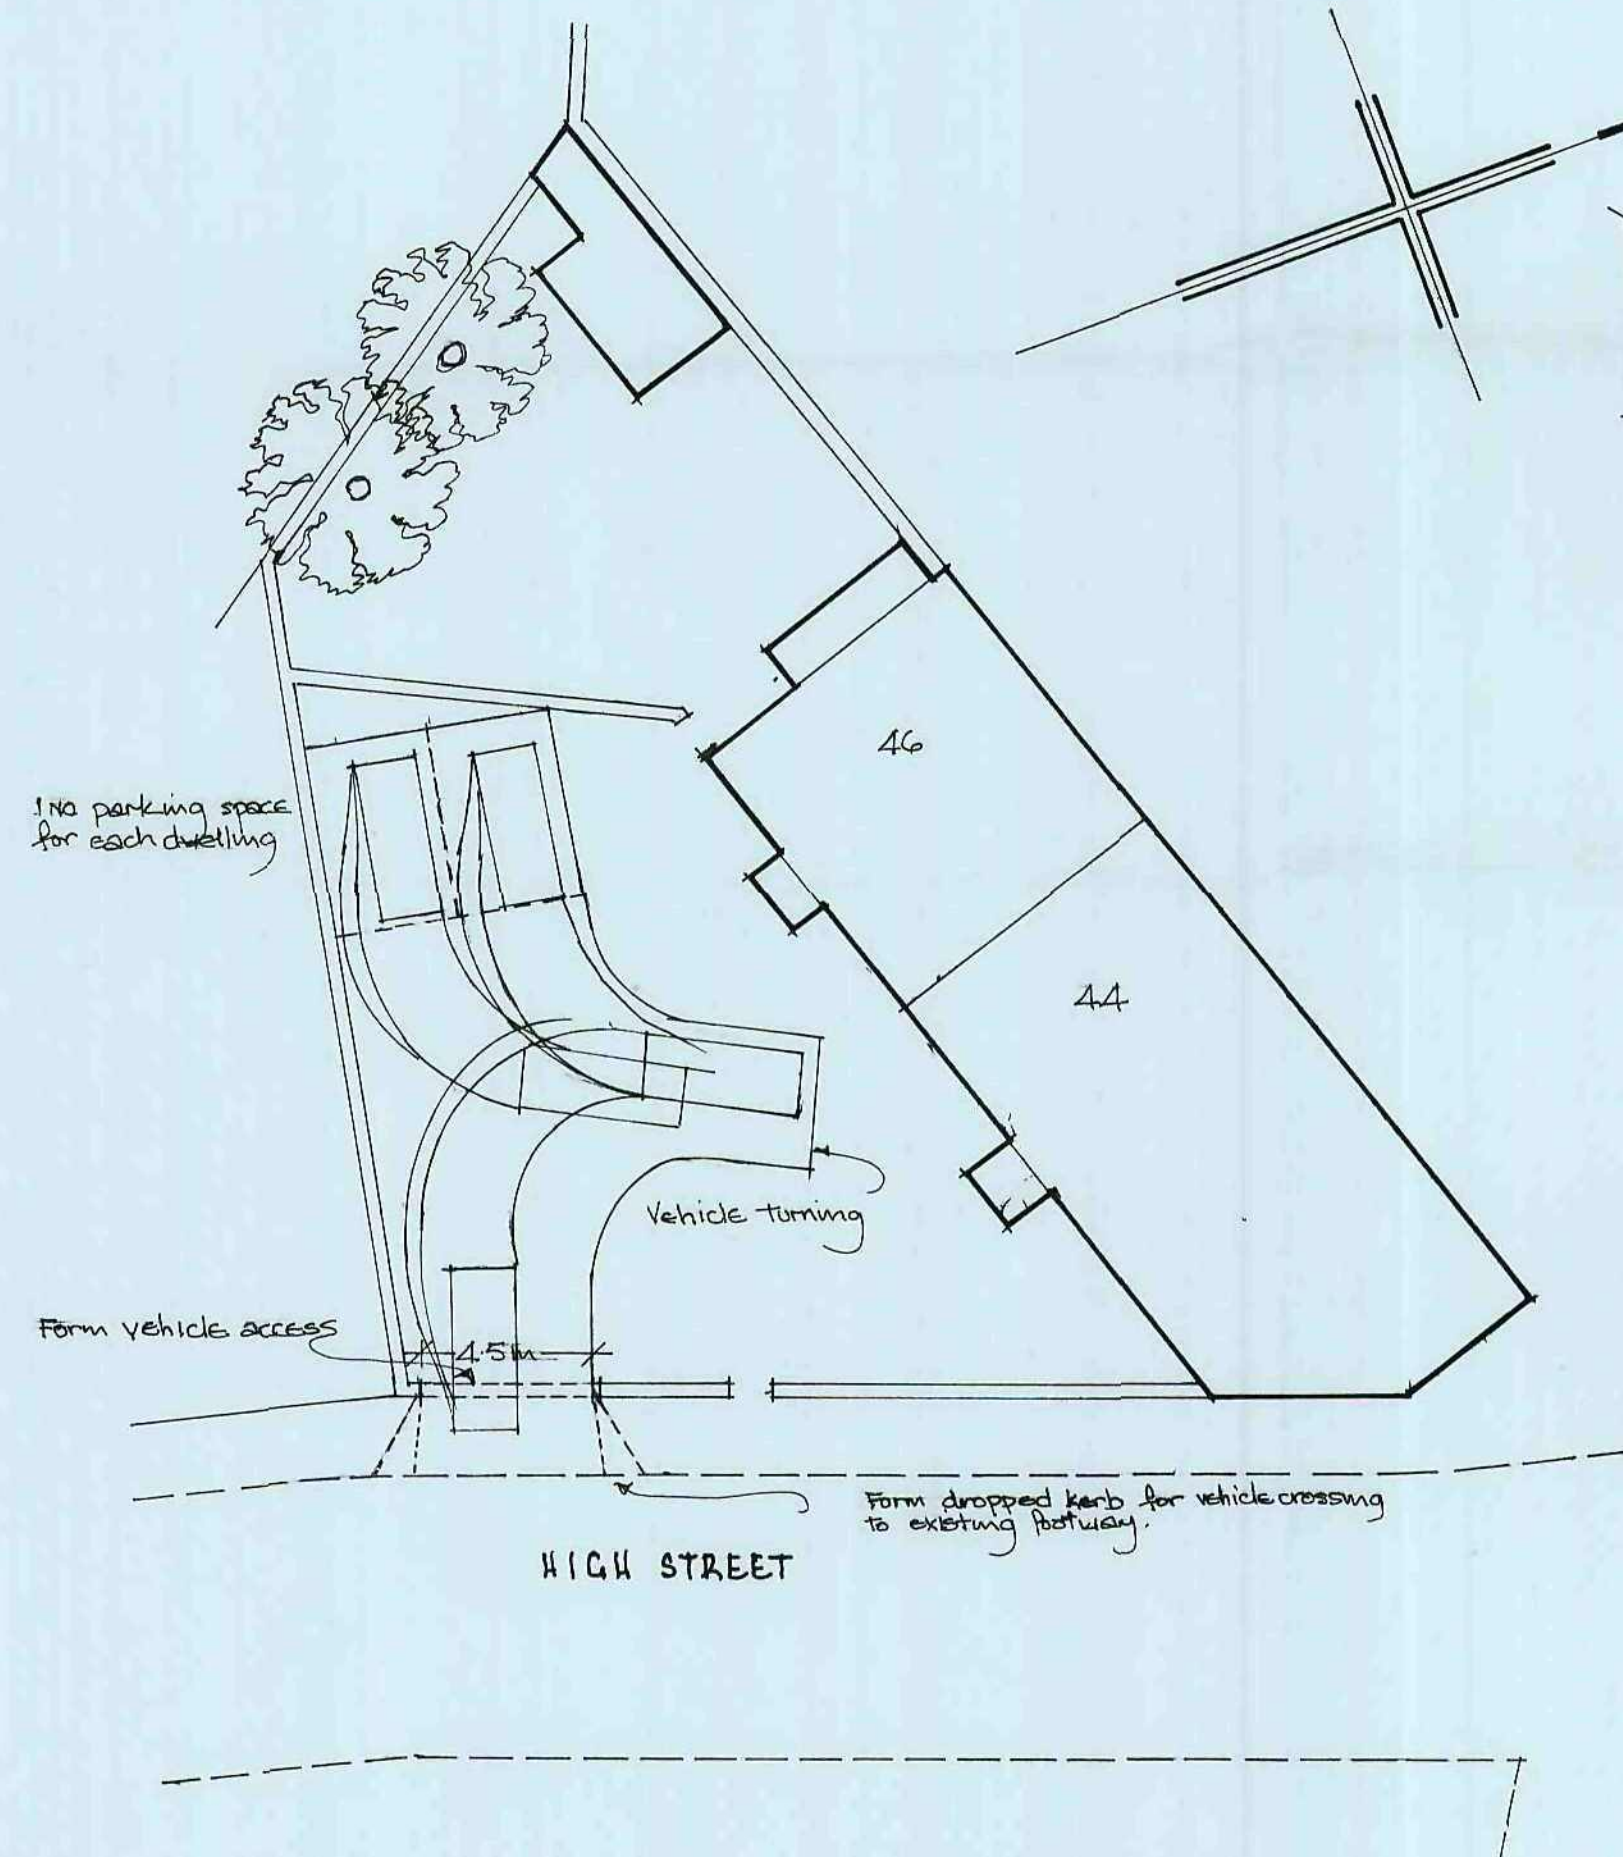

LOCATION PLAN
Scale 1:1250

MR. LIONEL CLARK
PROPOSED VEHICLE ACCESS
AND PARKING FOR
44 & 46 HIGH STREET
PENISTONE S36 6BS

SCALE 1:200

AUGUST 2011