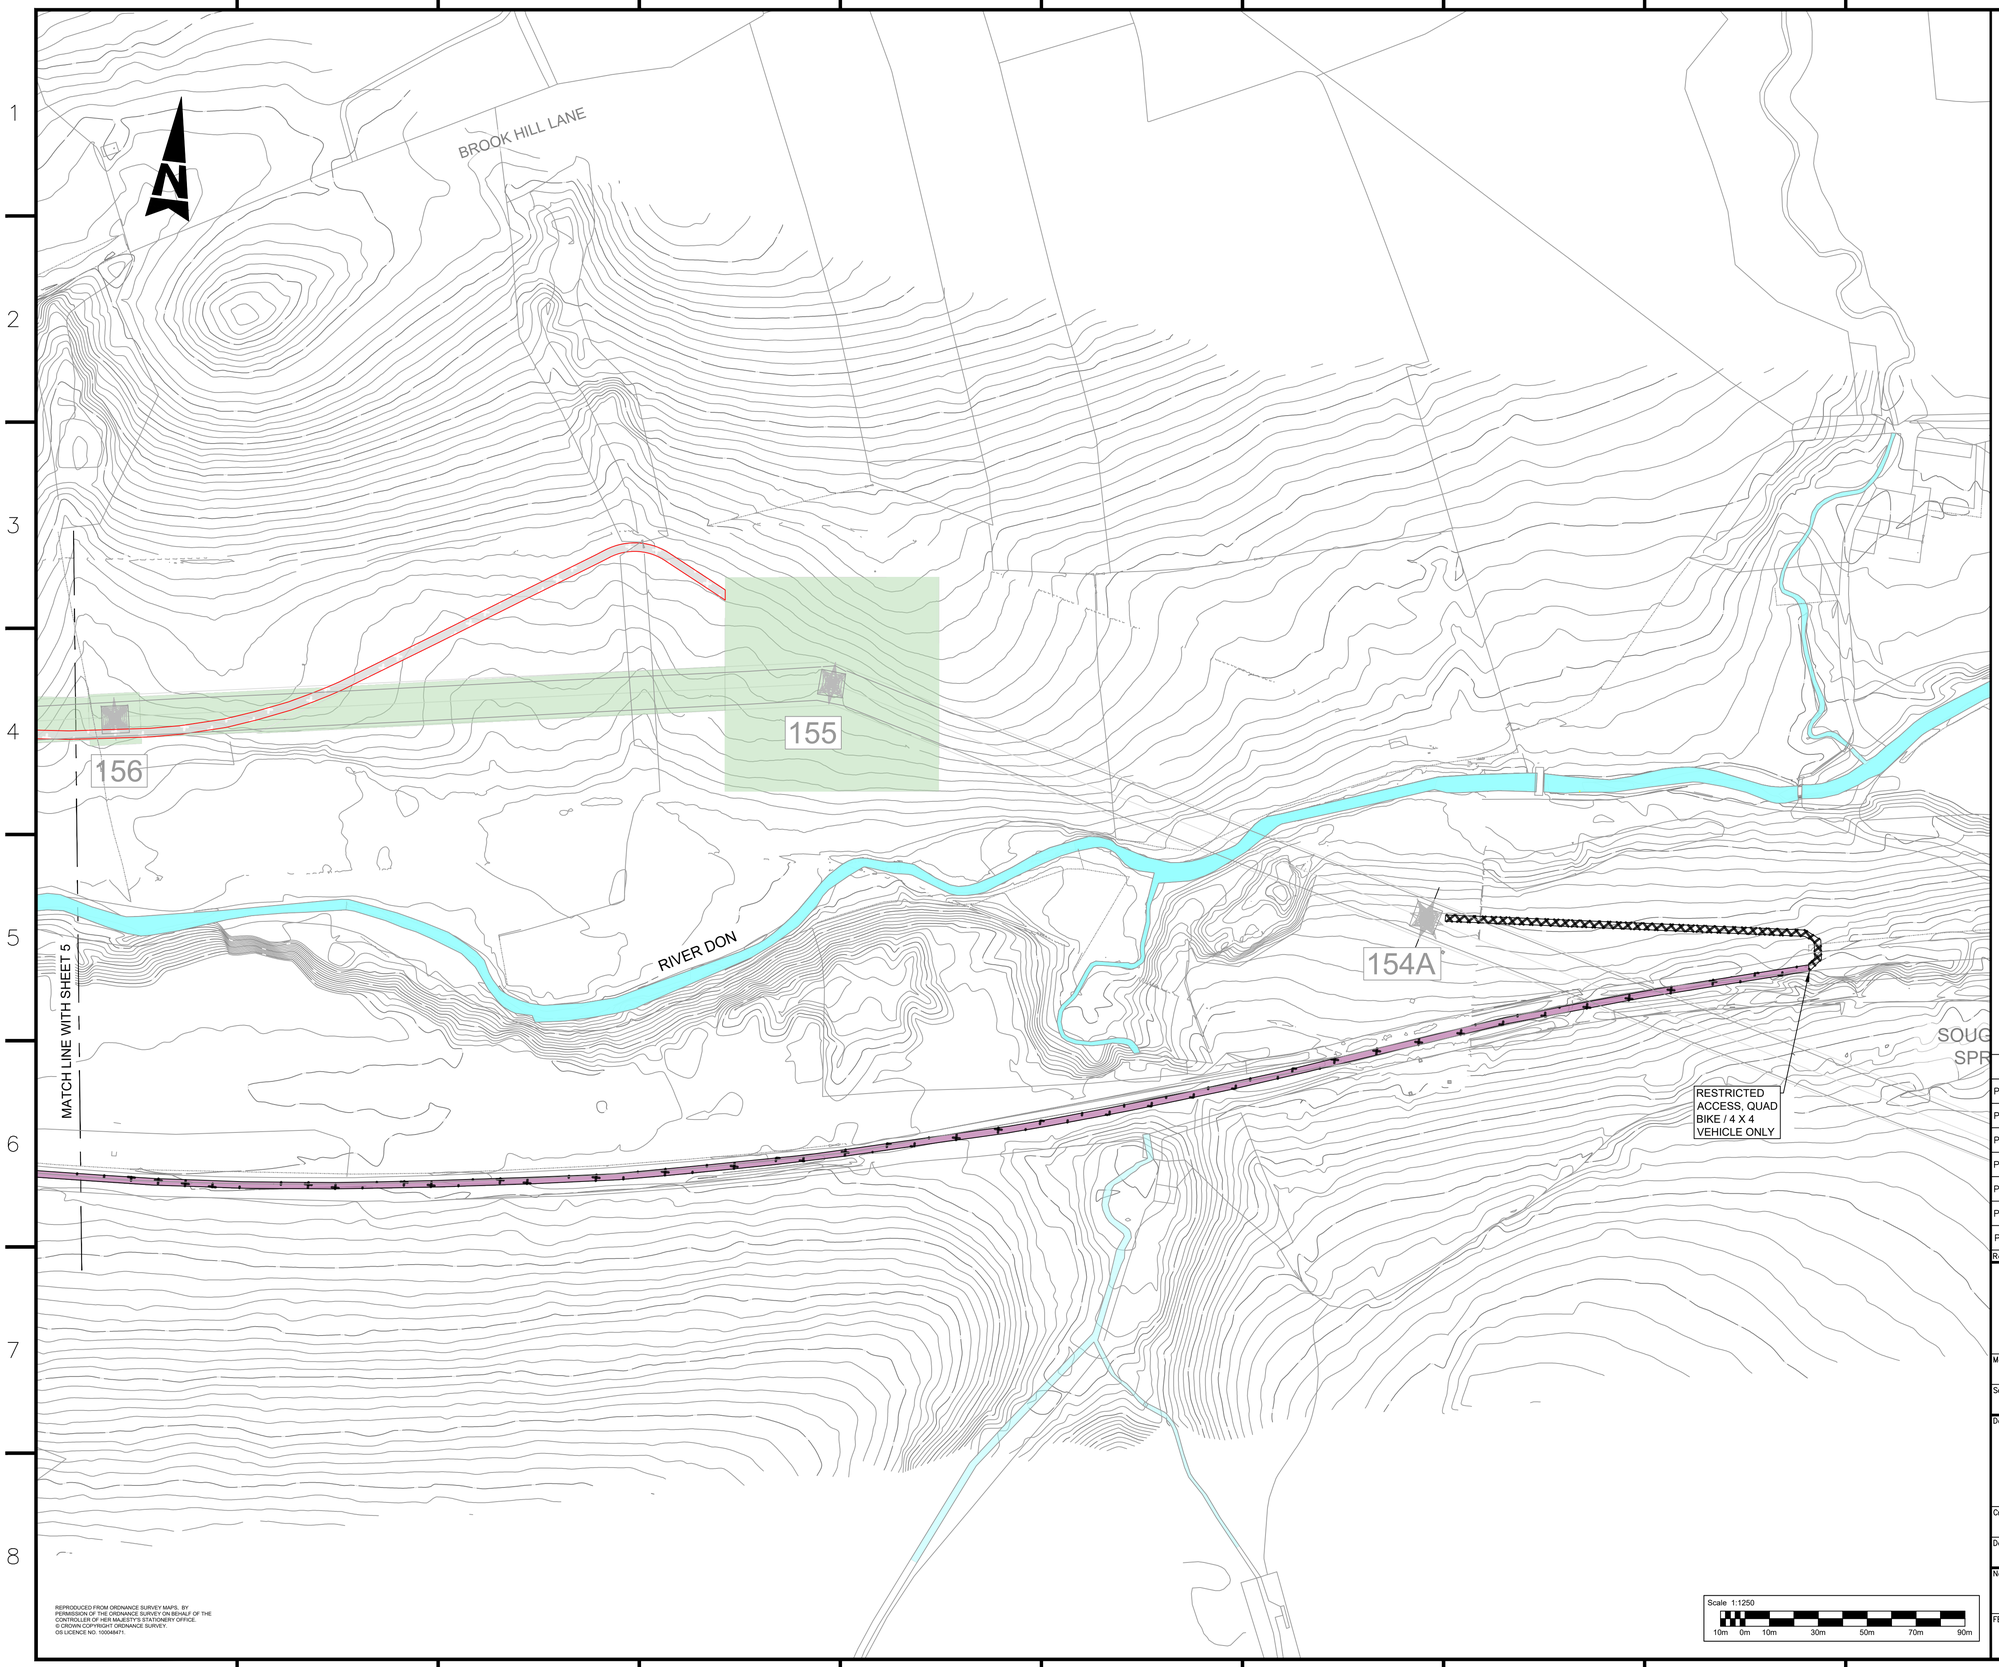


NOTES

1. THIS IS A 4.3 DRAWING AND IS FOR DEVELOPMENT PURPOSES ONLY.
2. ALL MEASUREMENTS ARE IN METRES UNLESS OTHERWISE STATED.

WORKS AREA / LAYDOWN AREA / ACCESS ROAD.

TEMPORARY TRAKWAY ACCESS ROAD.

AREA FOR CONDUCTOR REFURBISHMENT (155 -157)

155 PYLON REFERENCE

RESTRICTED ACCESS FOR SHORT DURATION, QUAD BIKE / 4 X 4 VEHICLE ONLY

Rev	Description	Cre'd	Chk'd	App'd	Date
P7	NATIONAL GRID COMMENTS ADDRESSED	MAC	CN	CN	12/07/19
P6	NATIONAL GRID COMMENTS ADDRESSED	MAC	CN	CN	15/04/19
P5	NATIONAL GRID COMMENTS ADDRESSED	MAC	CN	CN	20/07/18
P4	NATIONAL GRID COMMENTS ADDRESSED	MAC	CN	CN	02/07/18
P3	NATIONAL GRID COMMENTS ADDRESSED	HW	RR	RR	18/05/18
P2	NATIONAL GRID COMMENTS ADDRESSED	HW	RR	RR	16/05/18
P1	NATIONAL GRID COMMENTS ADDRESSED	HW	RR	RR	18/04/18

nationalgrid

Master Scheme No:	Sub-Scheme No:	Site:
33492	–	400KV OHL

Scheme Name: VISUAL IMPACT PROVISION – WORK PACKAGE 1
PEAK DISTRICT NATIONAL PARK

Document Title:

FIGURE 2.2
CONSTRUCTION WORKS BOUNDARY DURING OHL REMOVAL PHASE
SHEET 6 OF 6

Created by:	Date:	Checked by:	Date:	Approved by:	Date:
H.WILLIAMS	18/04/18	R.RAVEENDRAN	18/04/18	R.RAVEENDRAN	18/04/18

Development Eng:	Document Type:	Scale:	Format:	Sheet(s):	Rev:
D.SPURR	2D DRAWING	NTS	A1	6 OF 6	P7

National Grid Document Number:

PDD-33492-LAY-065

FEED Document Number:

Scale 1:1250

10m 0m 10m 30m 50m 70m 90m

REPRODUCED FROM ORDNANCE SURVEY MAPS. BY PERMISSION OF THE ORDNANCE SURVEY ON BEHALF OF THE CONTROLLER OF HER MAJESTY'S STATIONERY OFFICE.
© CROWN COPYRIGHT ORDNANCE SURVEY.
OS LICENCE NO: 100048471.