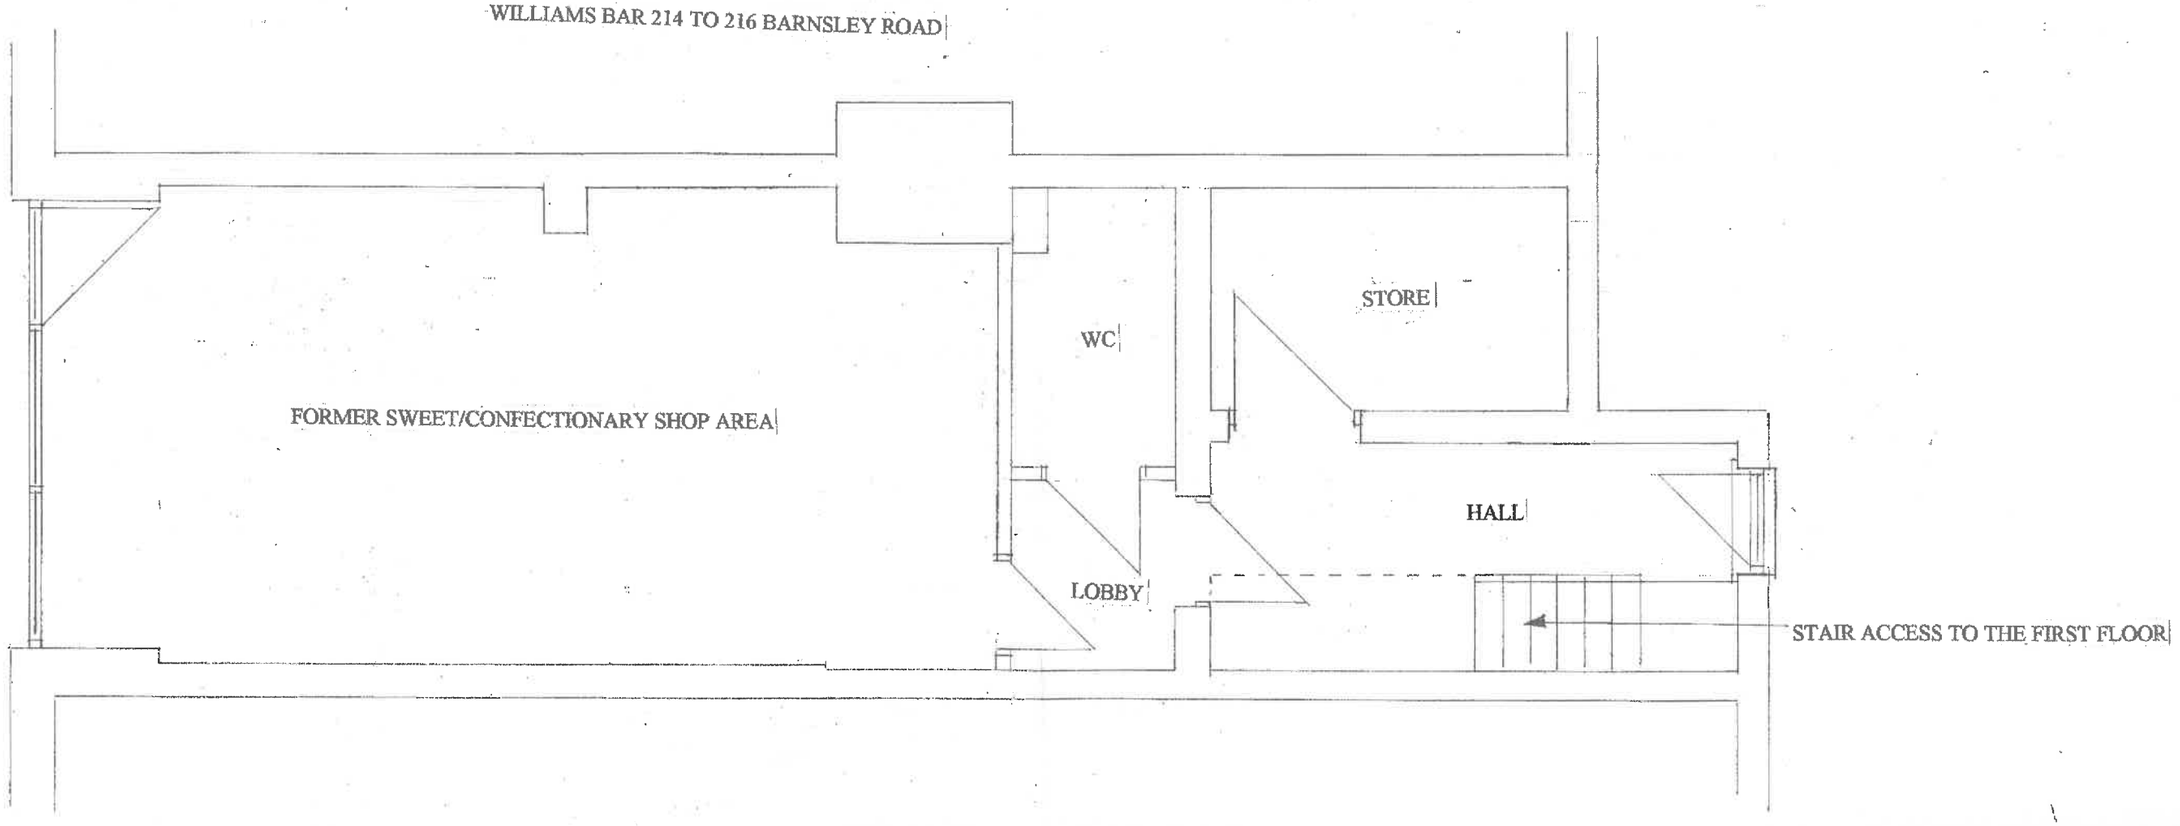


EXISTING PROPERTY FLOOR LAYOUT 218 BARNSLEY ROAD CUDWORTH SCALE 1:50