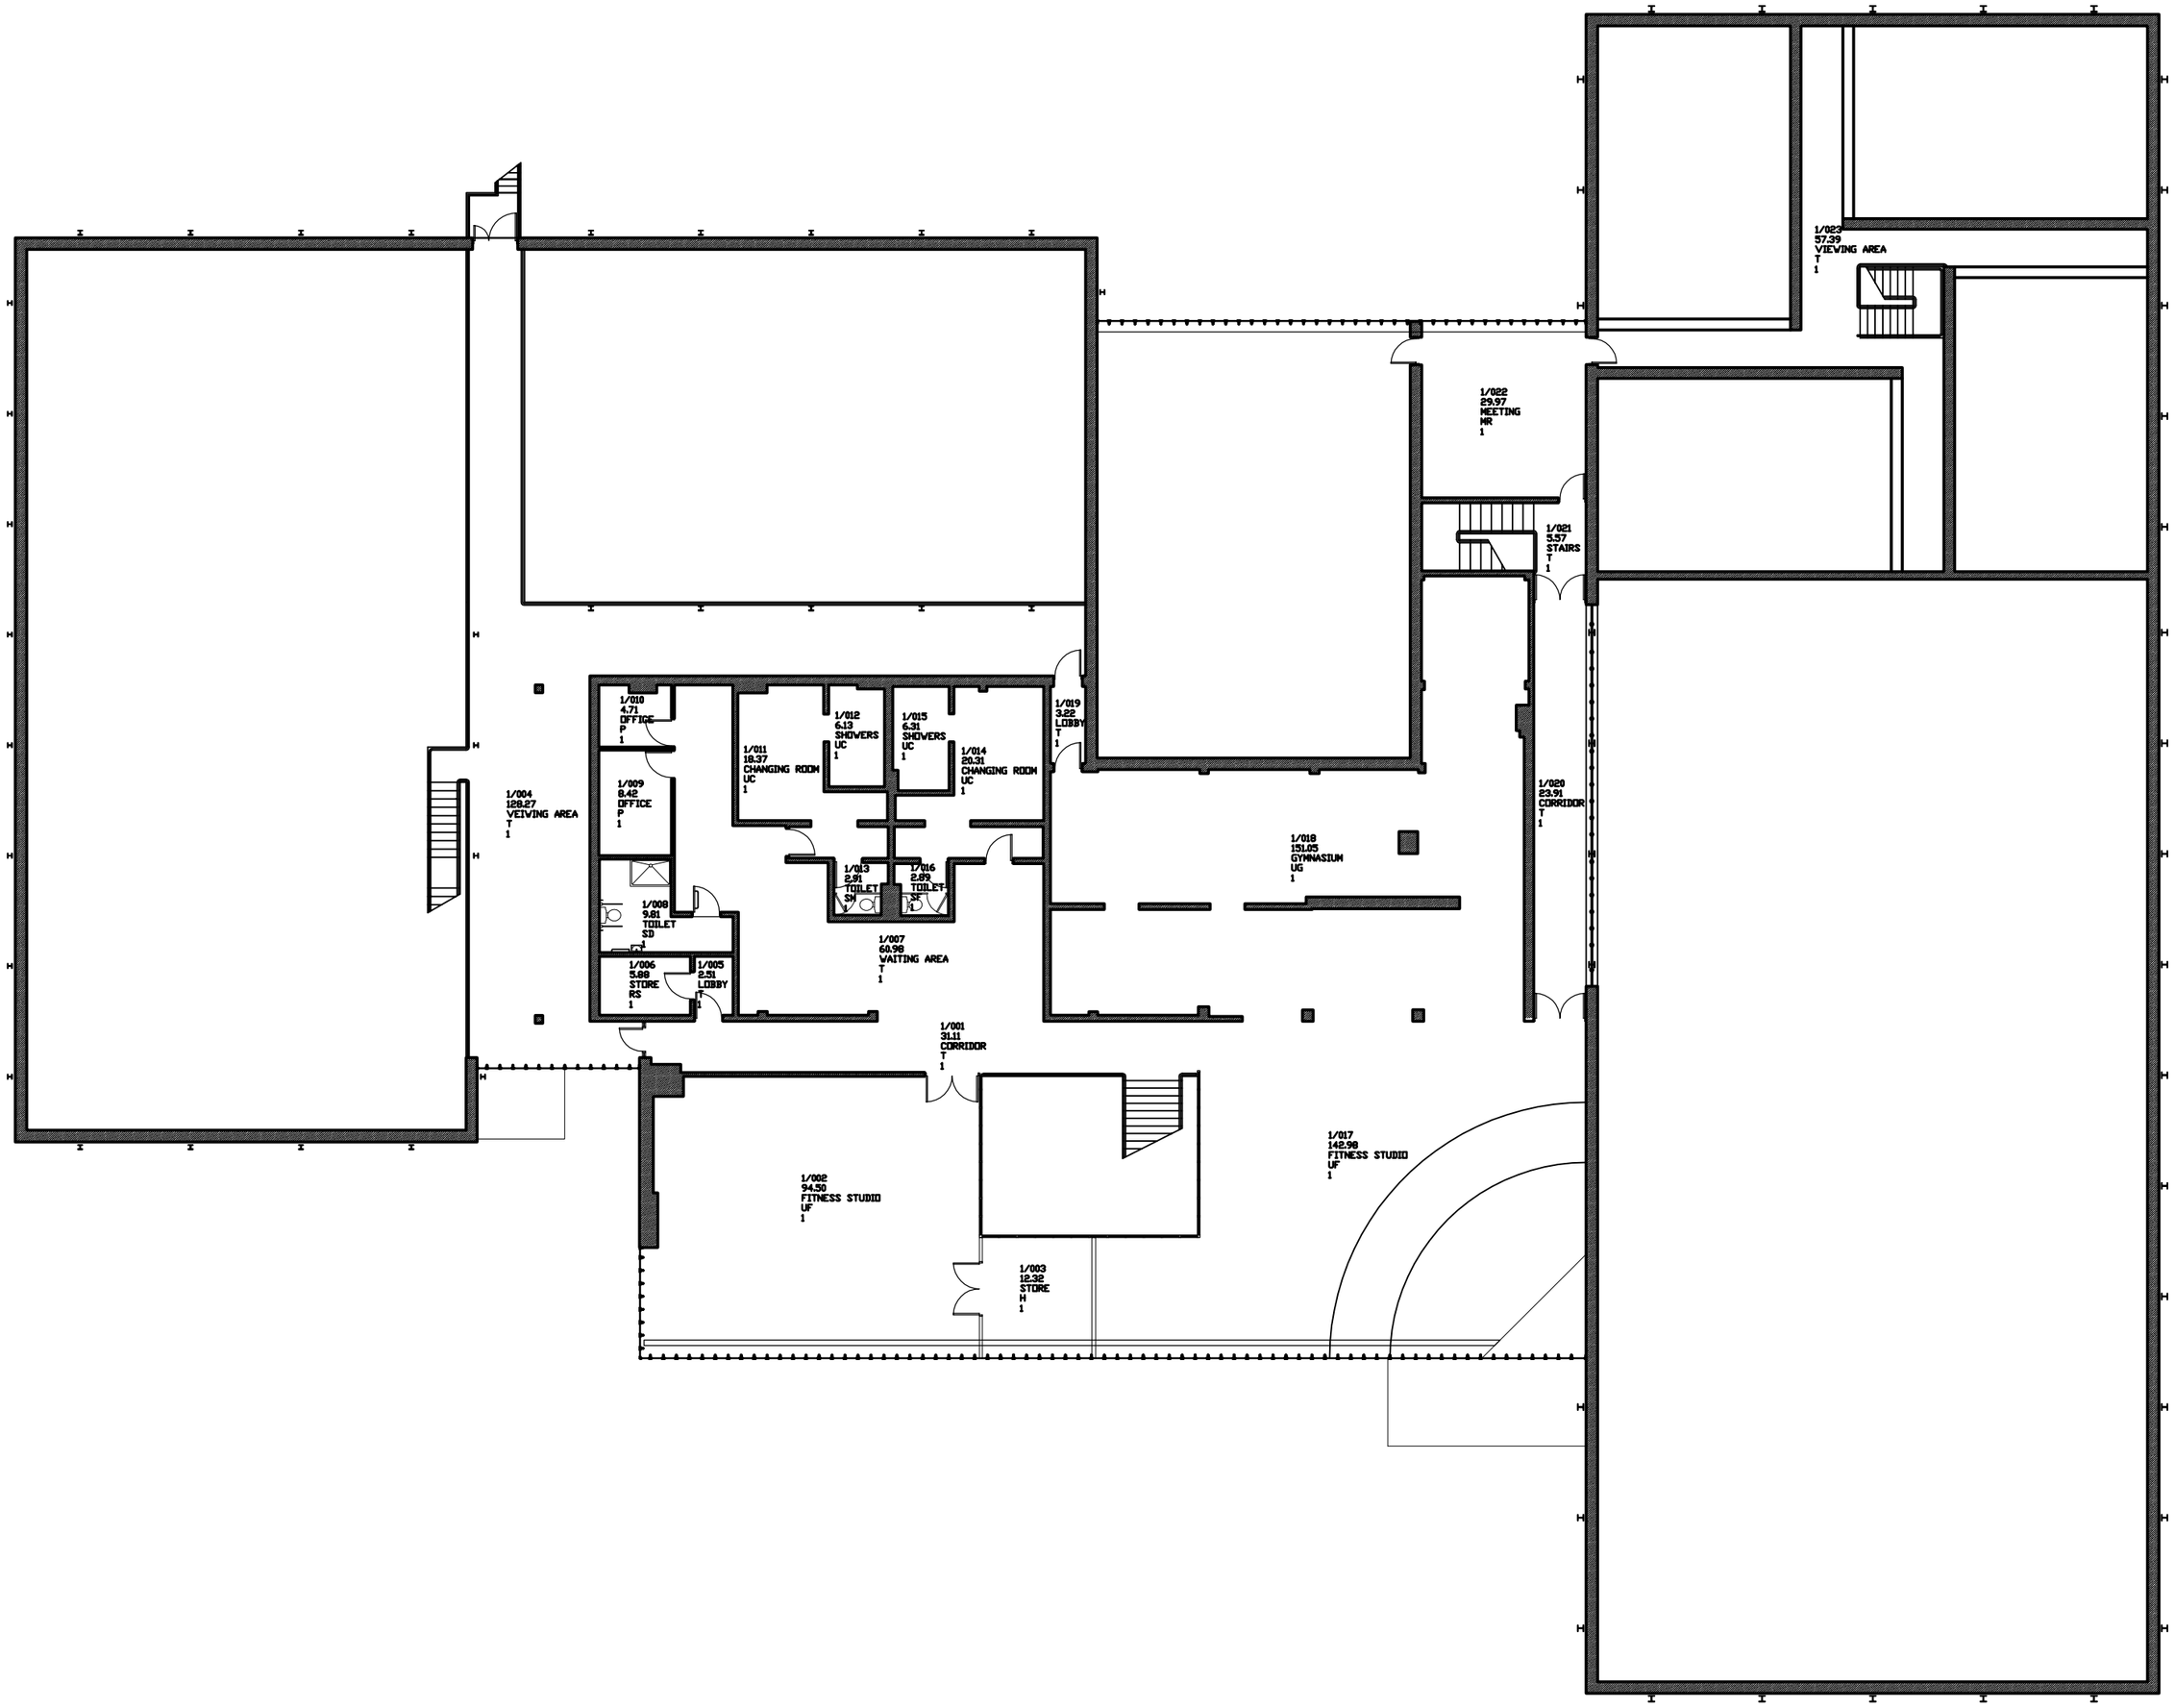

BARNSLEY Metropolitan Borough Council	Property & Procurement Alan White Assistant Executive Director Springfield House, Springfield St Barnsley S70 6HH Tel. 01226 774300 Fax. 01226 774399	PROJECT ASSET MANAGEMENT SURVEY DRAWING	DRAWING HOYLAND LEISURE CENTRE,FIRST FLOOR	Project Code A00022	Drawing No.	Date / Revision
				Scale 1:200	Drawn S.Ellis	CAD File Information