


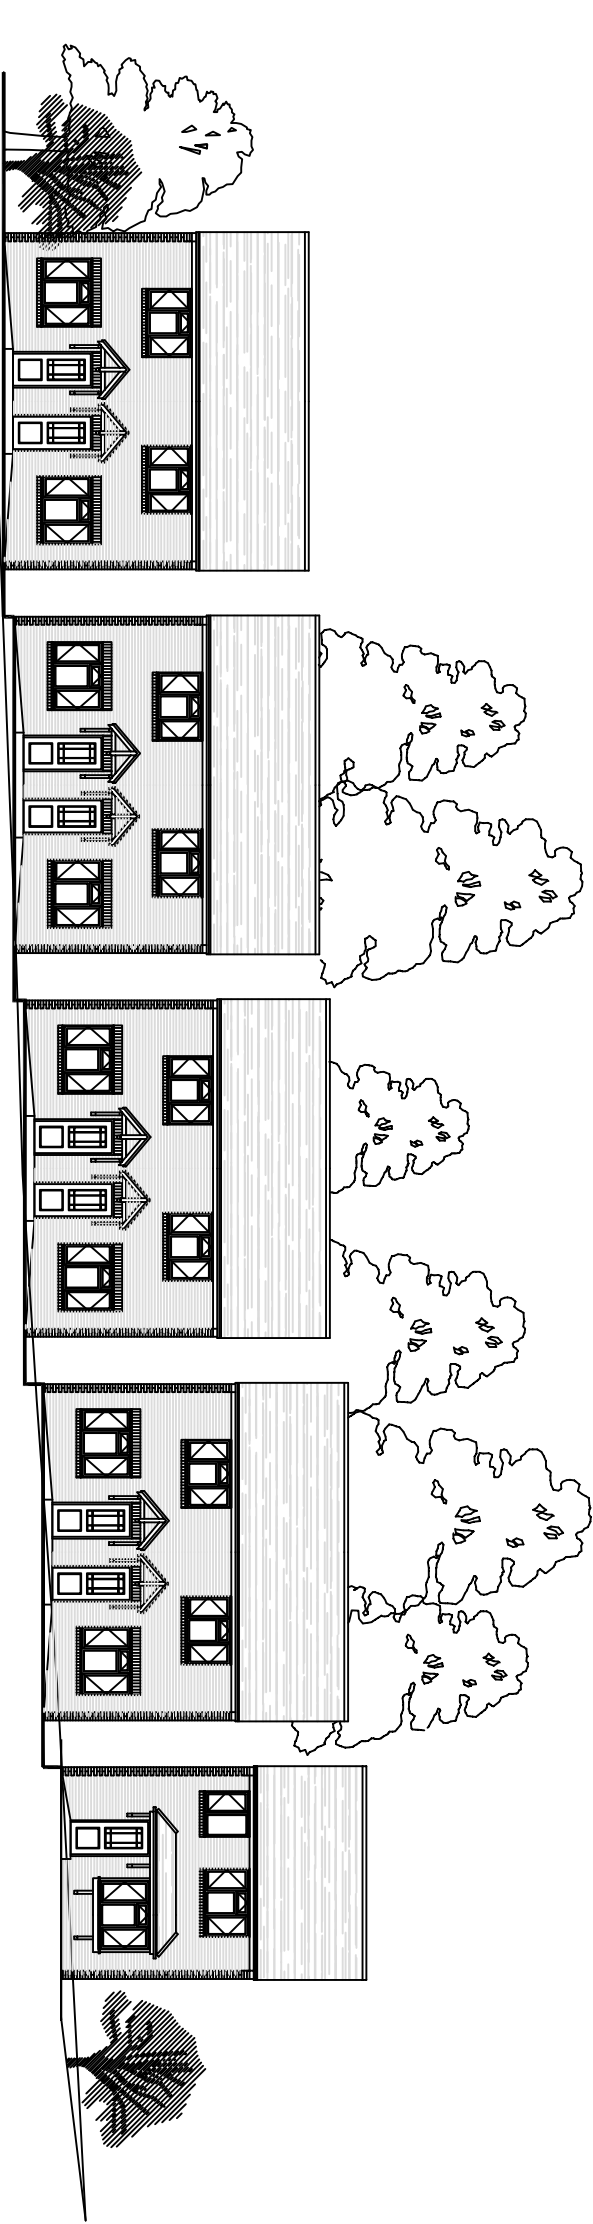

LOOKING FROM INTAKE LANE

A3 @ 1:200

PROJECT REDEVELOPMENT OF 1, PONTEFRACT ROAD, CUDWORTH S72 8AJ		TITLE SITE ELEVATIONS	
John R. Bradley Ltd. ARCHITECTURAL DESIGNER 64, JENKIN ROAD, HORBURY WAKEFIELD WF4 6DT FAX & TEL : 01924 280782		SCALE 1:200	DWG. NO. 7
DATE 29:10:11		REV. A	