Revision	Date
REV A . CAR PARKING DESIGNATED PARKING INDICATED ADJACENT ENTRANCE. DOOR TO UNIT.	

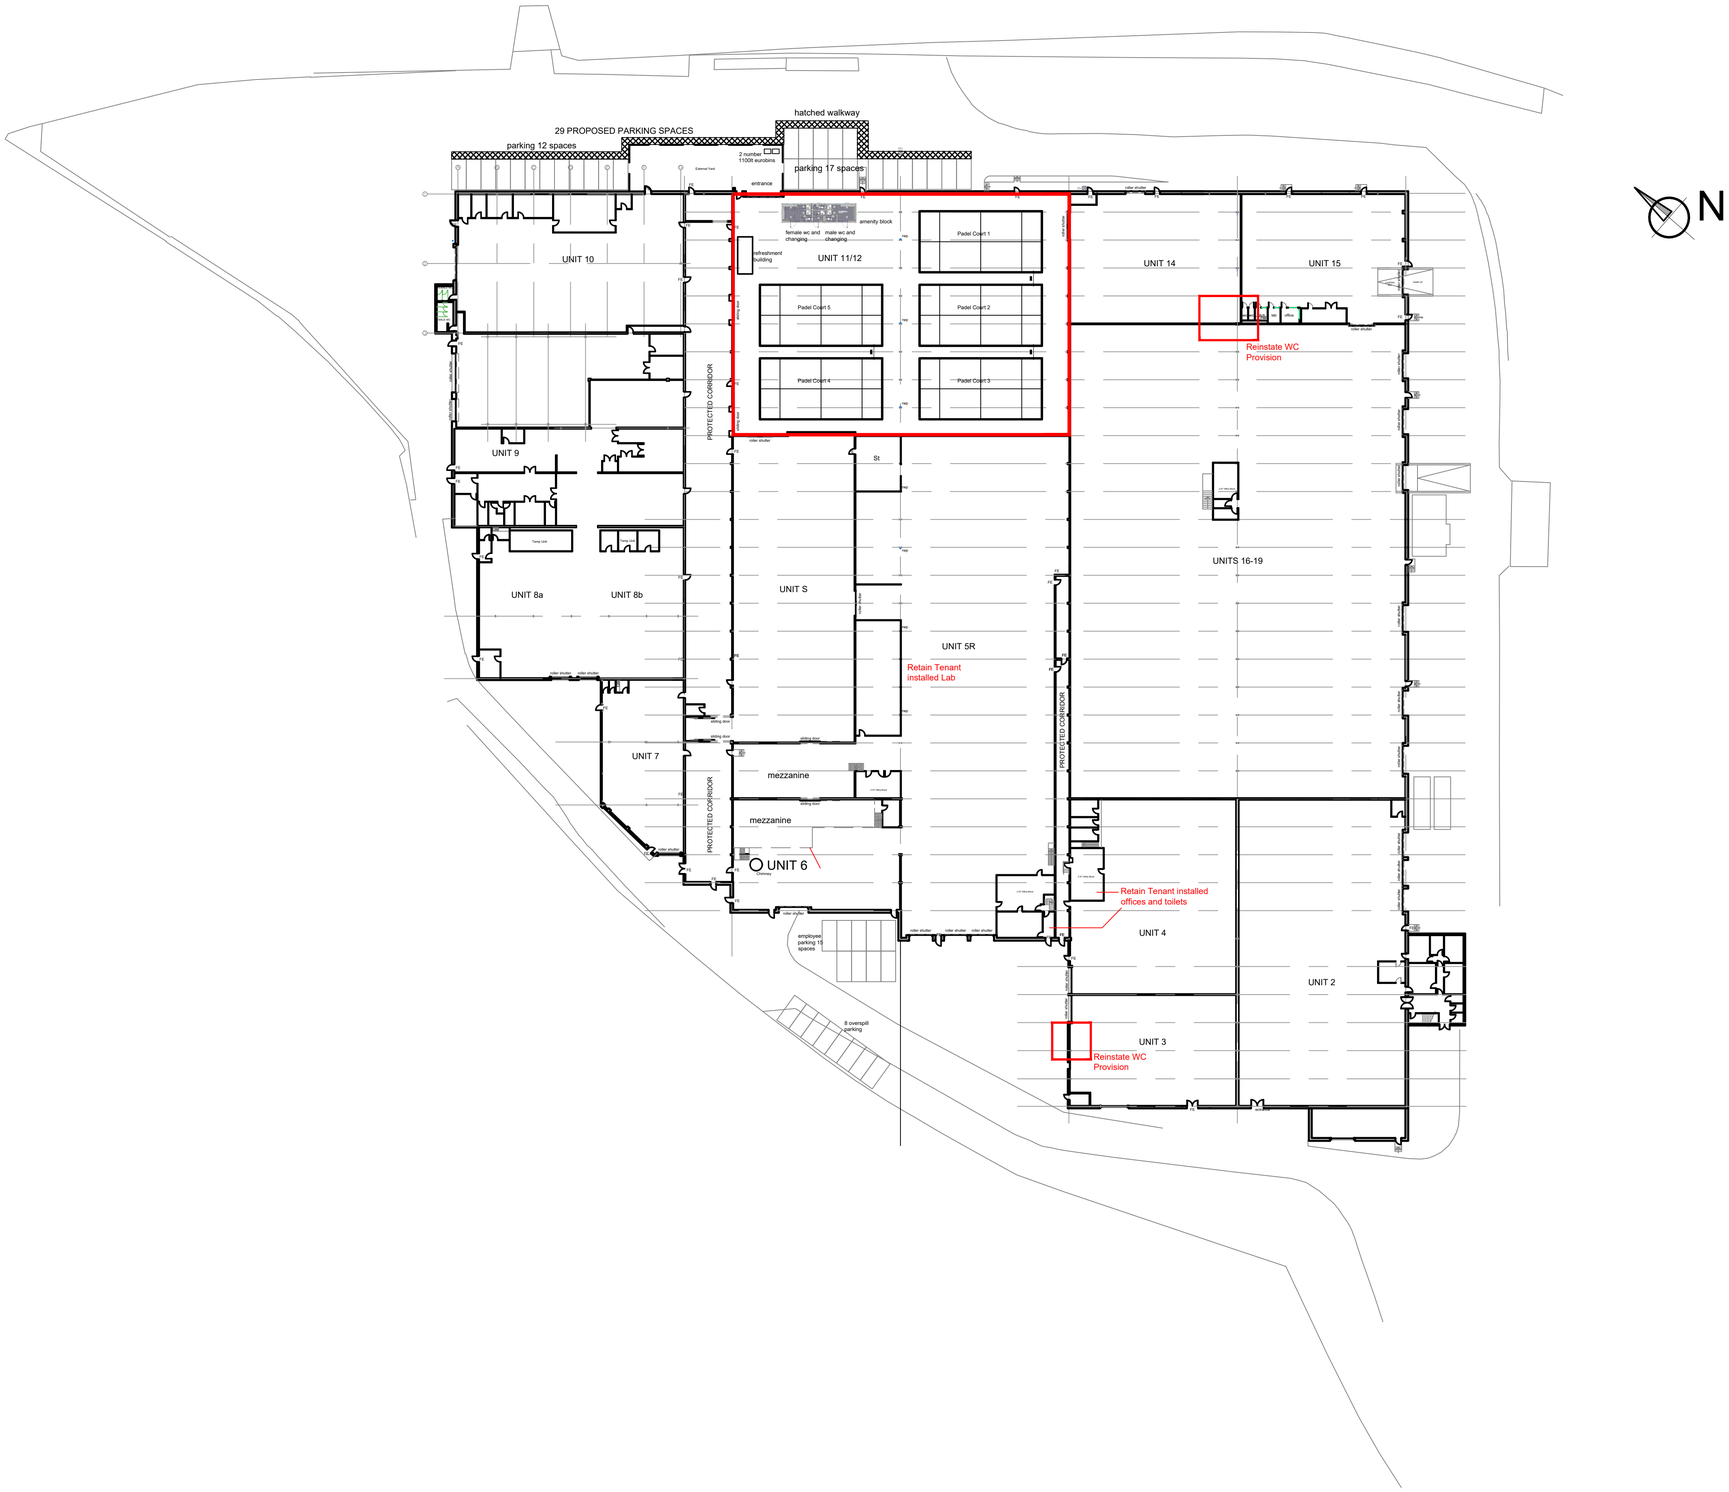

TRINITY CONSTRUCTION MANAGEMENT

CLIENT	TOPPLAY LIMITED
JOB	DARTON BUSINESS PARK
TITLE	PROPOSED PADEL PROPOSAL
	PROPOSED SITE PLAN

DRAWN	CHECKED	DATE	SCALE	
PWH	PTE	OCT 2023	A3 ISSUE: 1:1000	A1 ISSUE: 1:500

REVISION	DRAWING STATUS	DRAWING NUMBER
A		1000-04

© COPYRIGHT EXISTS ON THE DESIGNS AND INFORMATION SHOWN ON THIS DRAWING
The Contractor must verify all dimensions on site before making shop drawings