



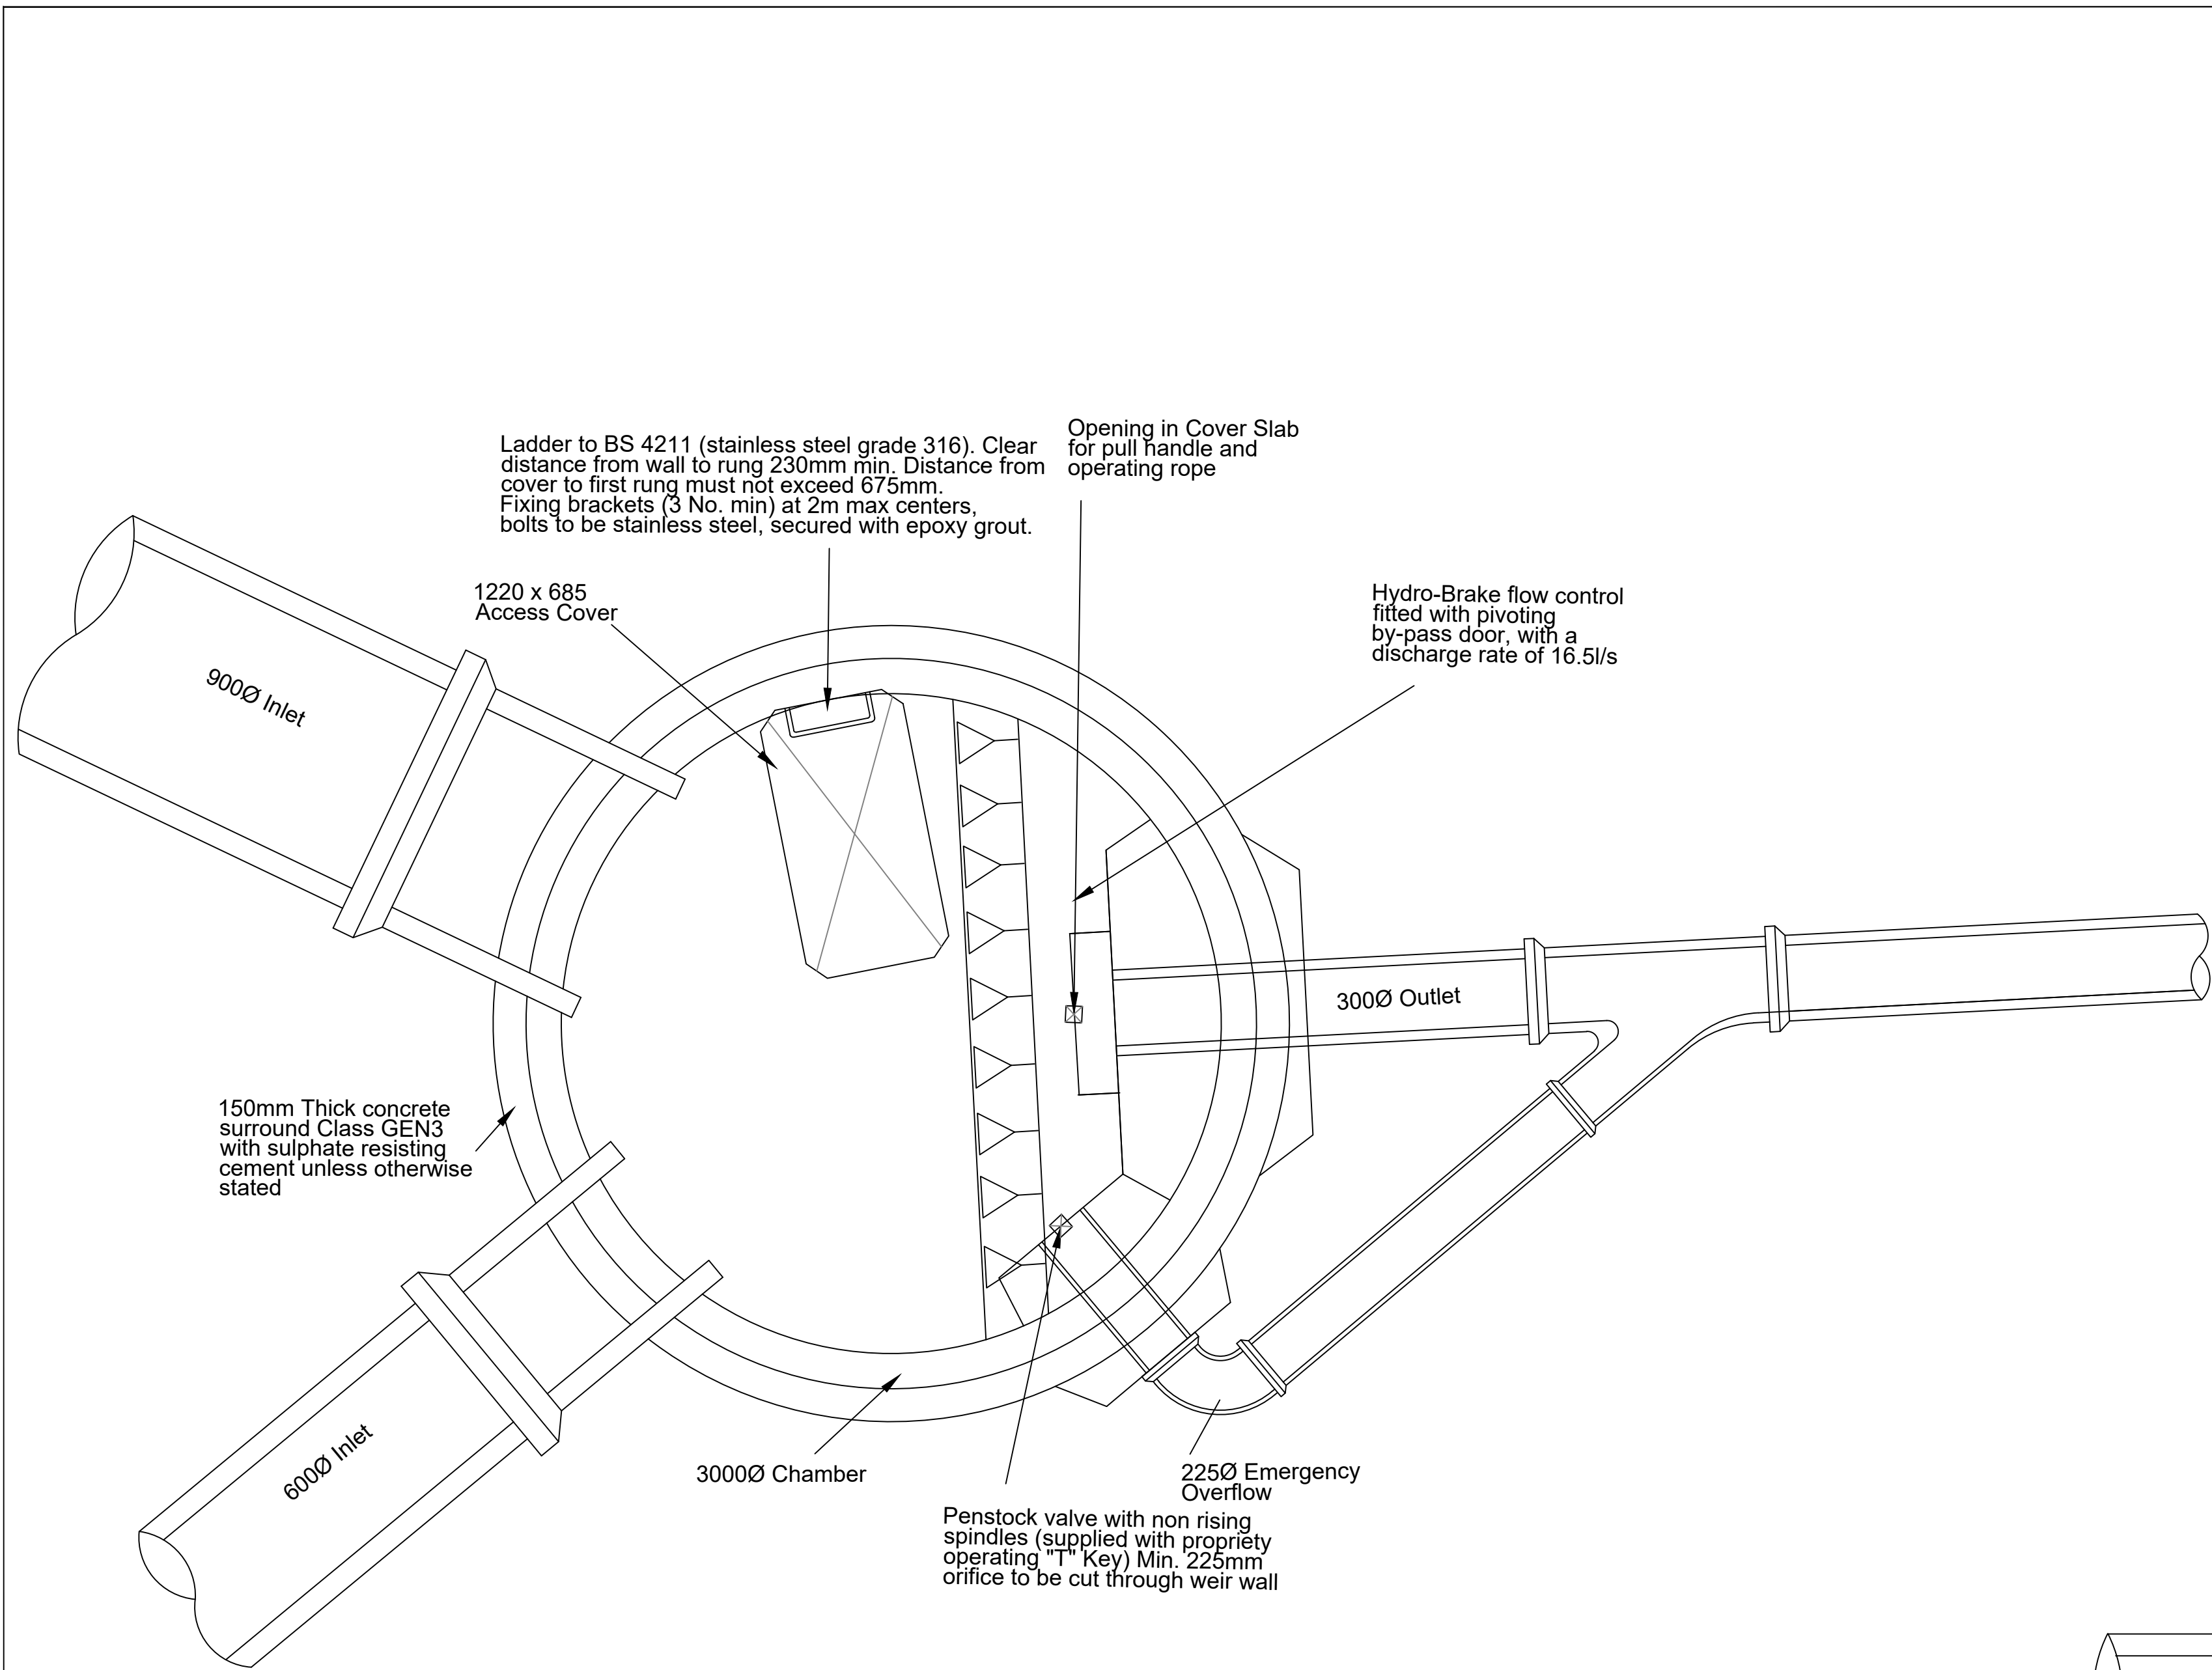

Plan of Control Chamber S40
HB type SHE-0320-6740-2150-6740

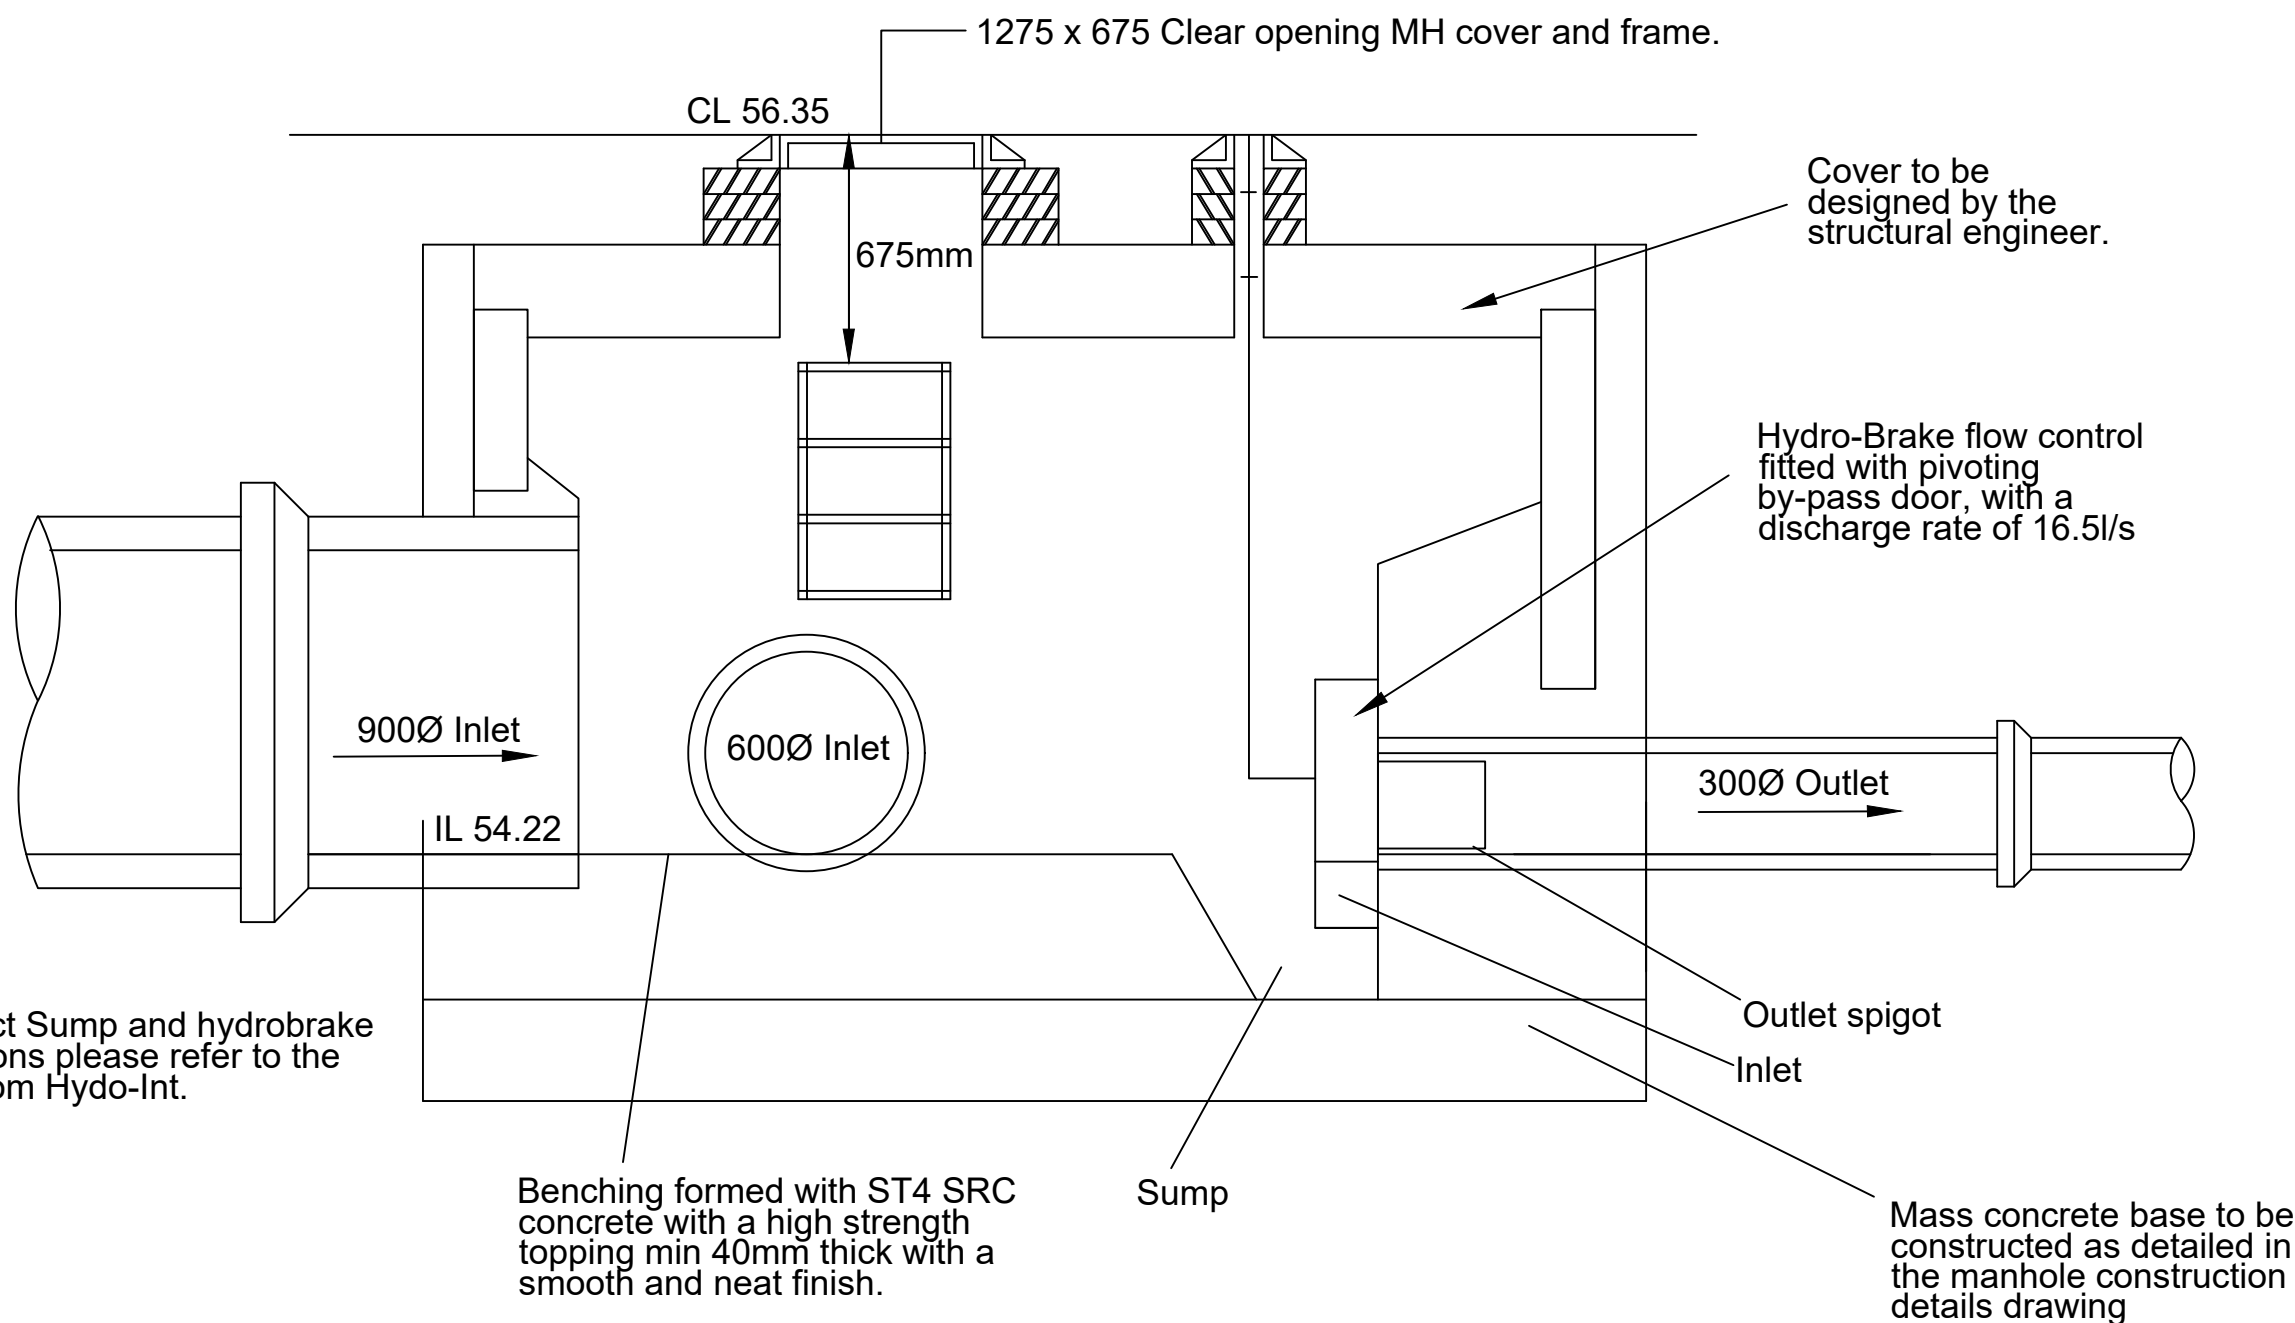

Section of Control Chamber S40
HB type SHE-0320-6740-2150-6740

GENERAL NOTES:

1. DO NOT SCALE THIS DRAWING. FOR DISCREPANCIES OR OMISSIONS CONTACT THE ENGINEER PRIOR TO WORK COMMENCING.

2. MATERIALS AND WORKMANSHIP ARE TO COMPLY IN ALL RESPECTS WITH CURRENT PROJECT SPECIFICATIONS, CURRENT CODES OF PRACTICE, AND BUILDING REGULATIONS.

3. THE COPYRIGHT OF THIS DRAWING IS VESTED IN THE ENGINEER AND MUST NOT BE COPIED OR REPRODUCED WITHOUT WRITTEN CONSENT.

4. THE CONTRACTOR IS TO CHECK AND VERIFY ALL BUILDING AND SITE DIMENSIONS, LEVELS AND SEWER INVERT LEVELS AT CONNECTION POINTS BEFORE WORK COMMENCES.

5. THIS DRAWING IS TO BE READ IN CONJUNCTION WITH ALL RELEVANT SPECIFICATIONS AND DRAWINGS ISSUED BY THE ENGINEER, ARCHITECT AND OTHER DESIGN DISCIPLINES.

Rev	Description	Date	By	Chkd
Drg Status: Preliminary				
Client Name: Harron Homes Yorkshire				
Project Name: Great Houghton, Barnsley				
Drawing Title: Hydrobrake Construction Details				
Scale: NTS	Size: A1	First Issue Date: July 21	Initial: JA	Check: RAA
Project No: RED000	Drawing No: 440	Rev: *		

Residential Engineering Design Ltd
Civil Design Consultants

39 Highfield Road
Colley Gate
Halesowen
West Midlands
B63 2DH
Tel: 01384 210860
Email: admin@reddivils.com
Web: www.reddivils.com

© this drawing is the copyright of Residential Engineering Design Ltd