




Existing Overall Site section A-A 1:500

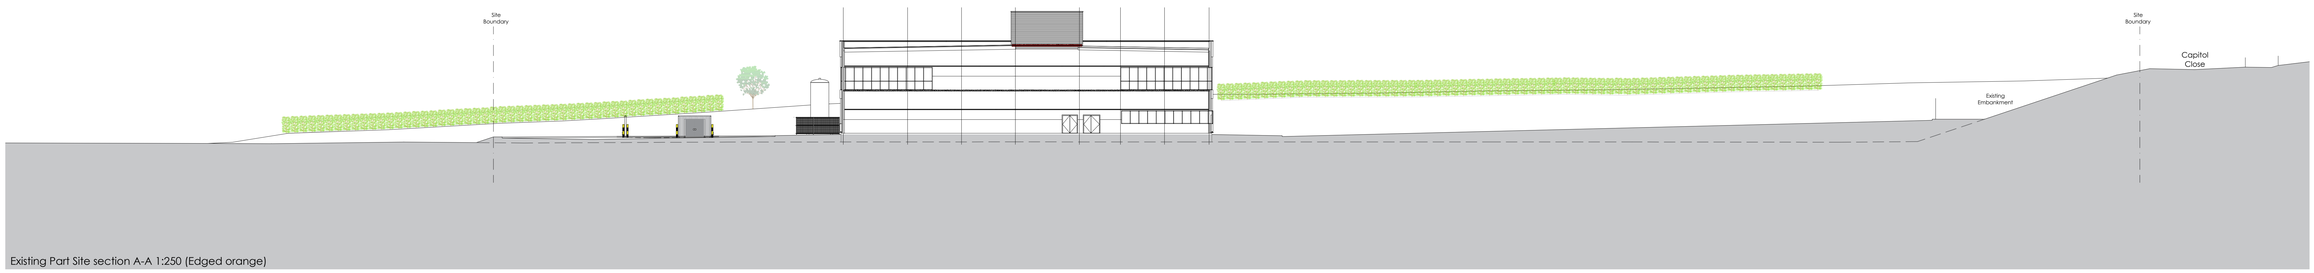


Existing Part Site section A-A 1:250 (Edged orange)

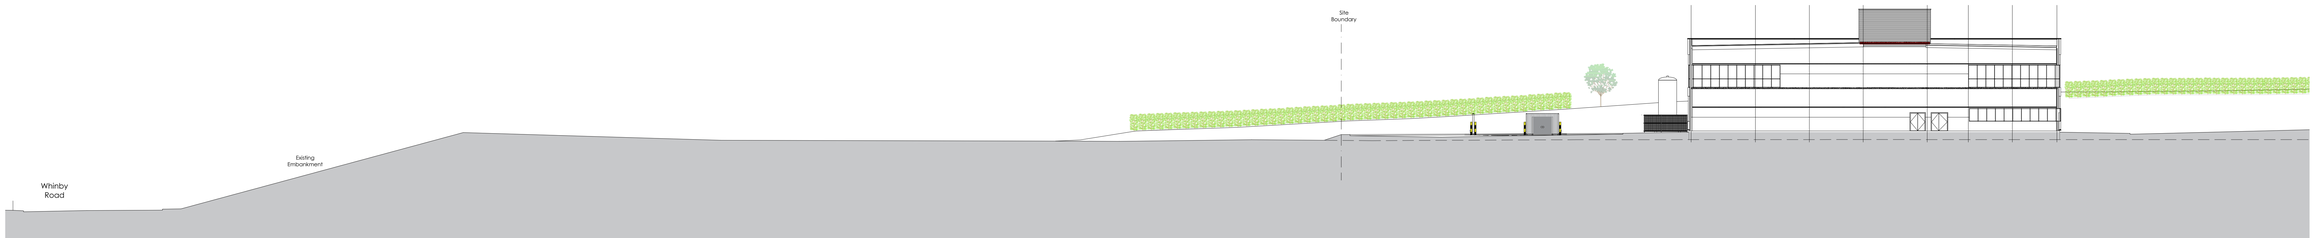

Existing Part Site section A-A 1:250 (Edged green)

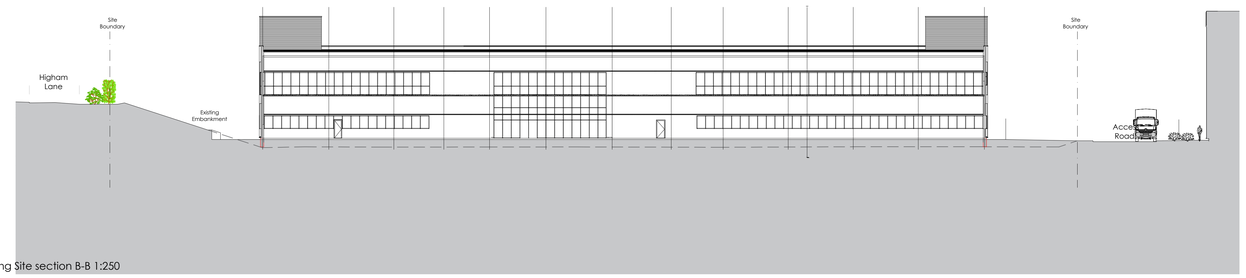

Existing Site section B-B 1:250

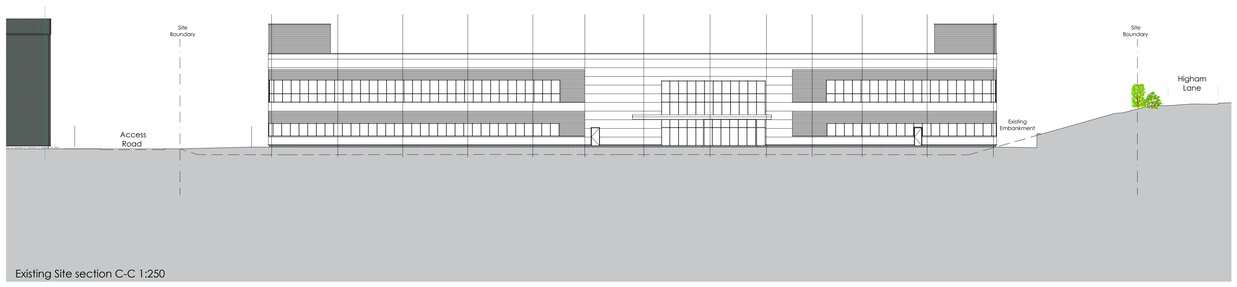

Existing Site section C-C 1:250



Site Section Location Plan 1:1250

Note:
Information is based on OS map and received information and is subject to full topographical and building survey.
Assumed site boundary and site constraints subject to confirmation.
All Legal easements and extent of existing underground services locations are subject to confirmation.

0 2 4 6 8 10m
SCALE 1:200

Rev	Date	Description	By	Ch'd By
B	12.07.17	Updated for planning submission	NBB	PSM
A	04.07.17	Red line boundary plan amended	JW	PSM

Project Title	PROPOSED DEVELOPMENT Capitol Park Junction 37 - M1 Higham Lane Barnsley
Client	CDP
Status	PLANNING
Scale	1:250 — Drawing Size A0
Date	06.2017 — Drawn By NBB — Checked PSM
Drawing Title	PROPOSED SITE SECTIONS
Job-Dwg No	14120-112 — Rev B

SITE SECTIONS

■ 2 St. Johns North, Wakefield, WF1 3QA
T. 01924 291800
☐ Craven Warehouse, 77 Dale Street, Manchester, M1 2HG
T. 0161 2388555
☐ The Old Rectory, 79 High Street, Newport Pagnell, MK16 8AB
T. 01908 211577
☐ 101 London Road, Reading, RG1 5BT
T. 01189507700
☐ 10 Gees Court, St Christophers Place, London, W1U 1JJ
T. 0207 4091215

THE HARRIS PARTNERSHIP
ARCHITECTS
www.harrispartnership.com

The drawing is copyright and may not be reproduced in whole or part without written authority. Do not scale off this drawing.

CAD file reference J:\14001-15000\14120\17.0 Drawings and Issue Sheets\100 Series - Planning