





EXISTING SIDE ELEVATION

EXISTING FRONT ELEVATION

EXISTING REAR ELEVATION

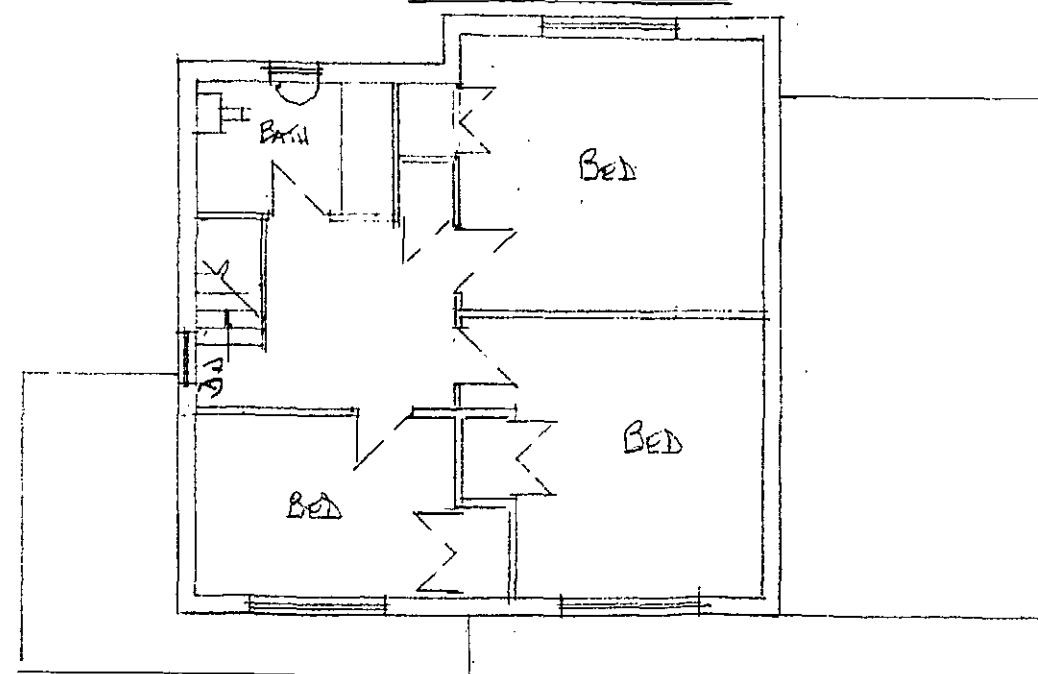

EXISTING FIRST FLOOR

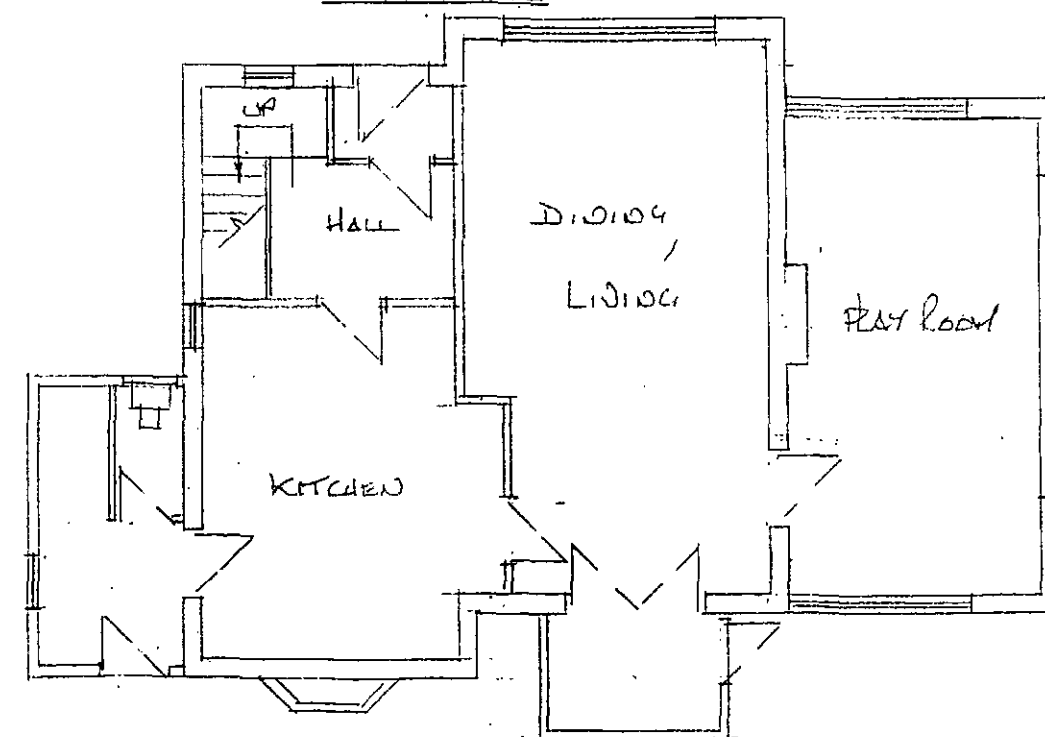

EXISTING GROUND FLOOR

DC NO CHQ

or stay in the house


21 AUG 2009

or stay in the house


FAO ALEXANDRA COTTON

EXISTING PLANS & ELEVATIONS @
DOVECOTE FARM
BARNBURN
DONCASTER

SCALE
1:100

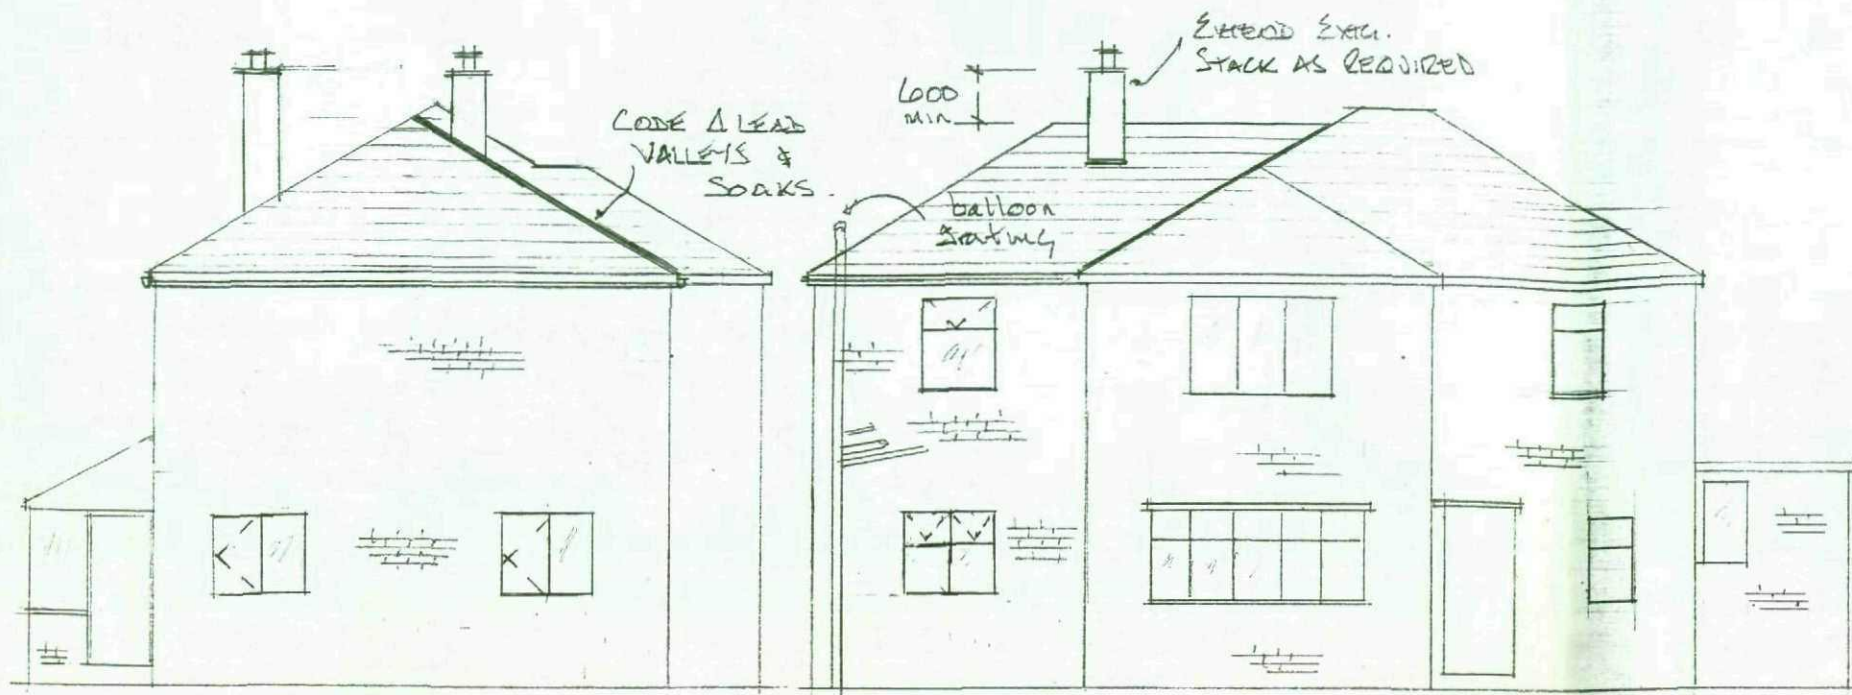


PROPOSED SIDE ELEVATION

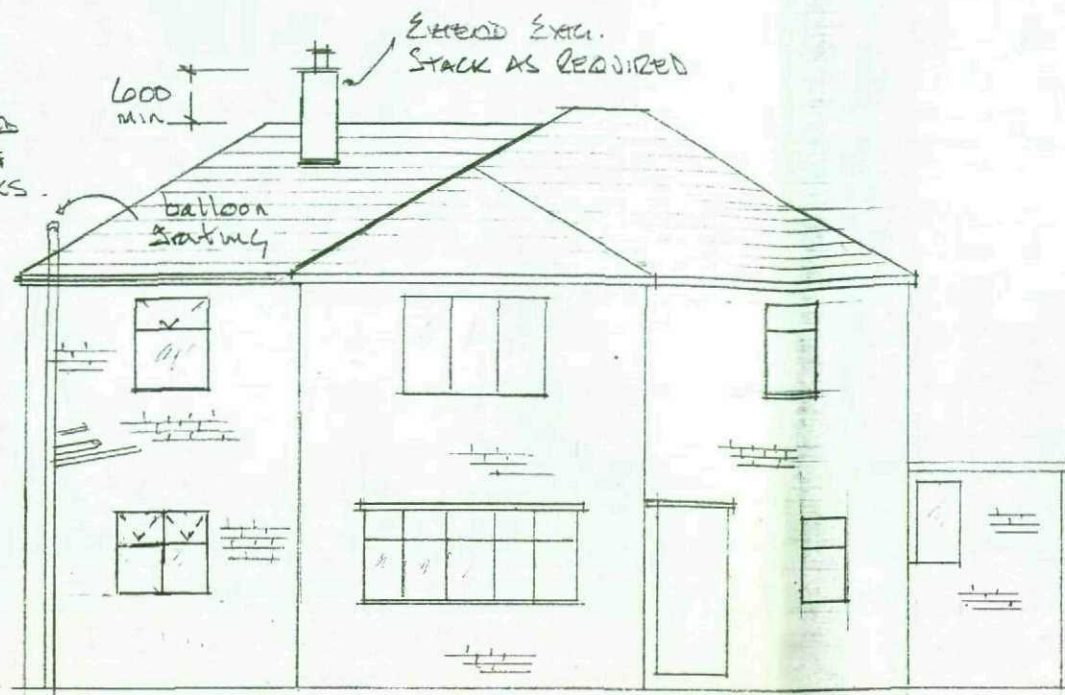


PROPOSED FRONT ELEVATION



PROPOSED REAR ELEVATION

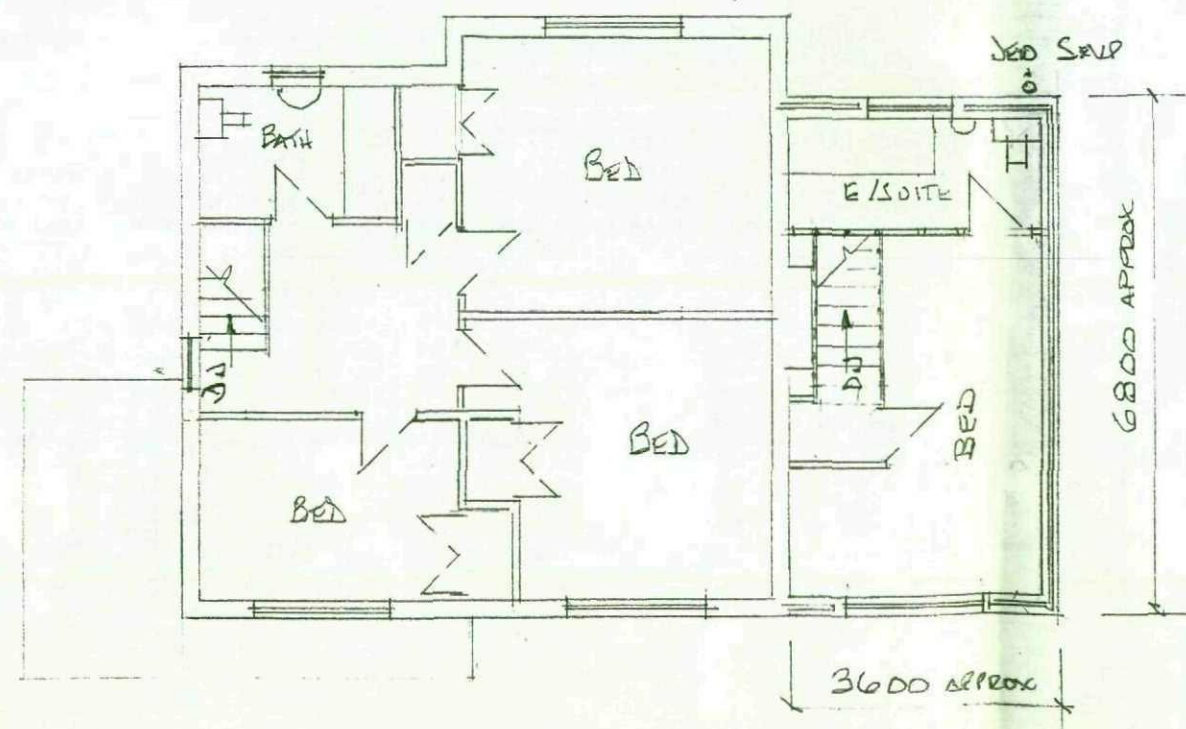

PROPOSED FIRST FLOOR

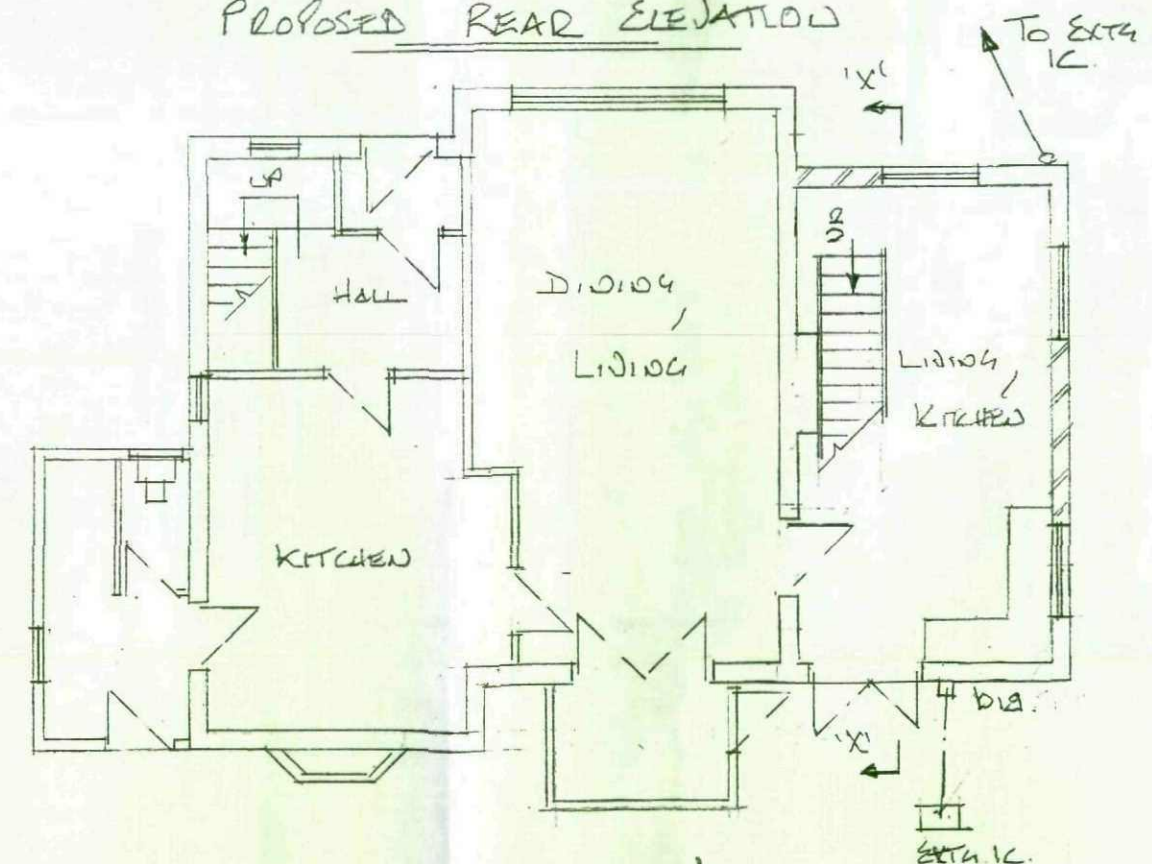

PROPOSED GROUND FLOOR

PROPOSED PLANS & ELEVATIONS @
DOVECOTE FARM
BARBORCH
DONCASTER

SCALE 1/100

