




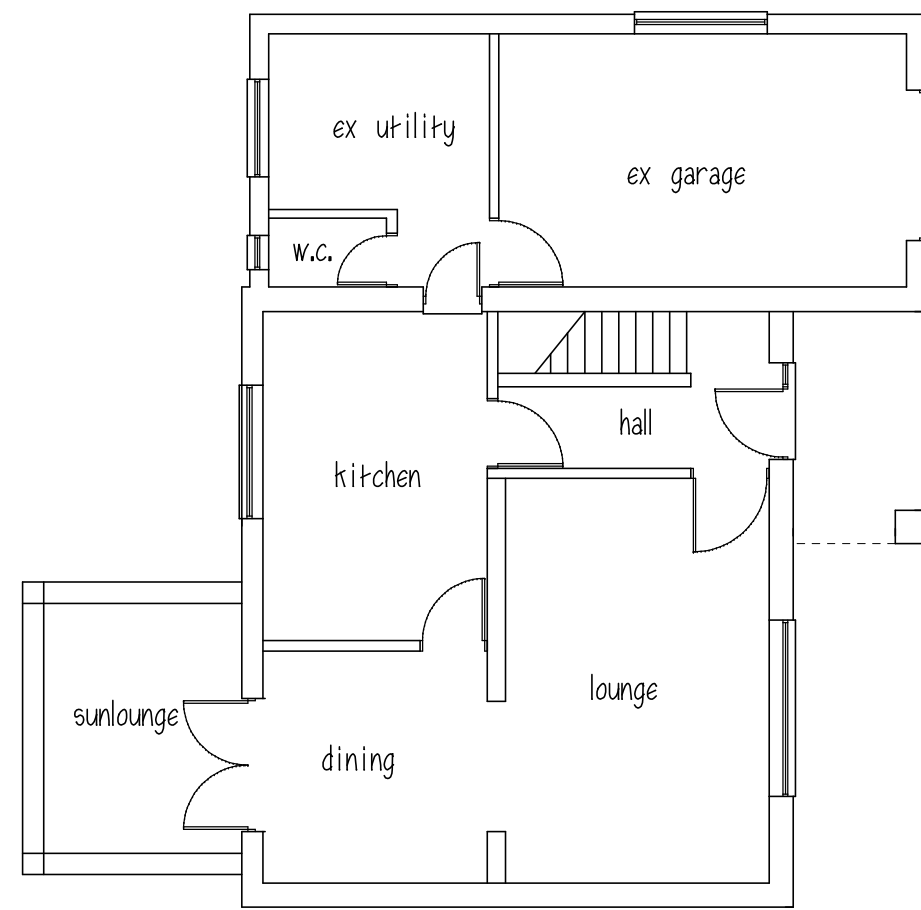


GROUND FLOOR

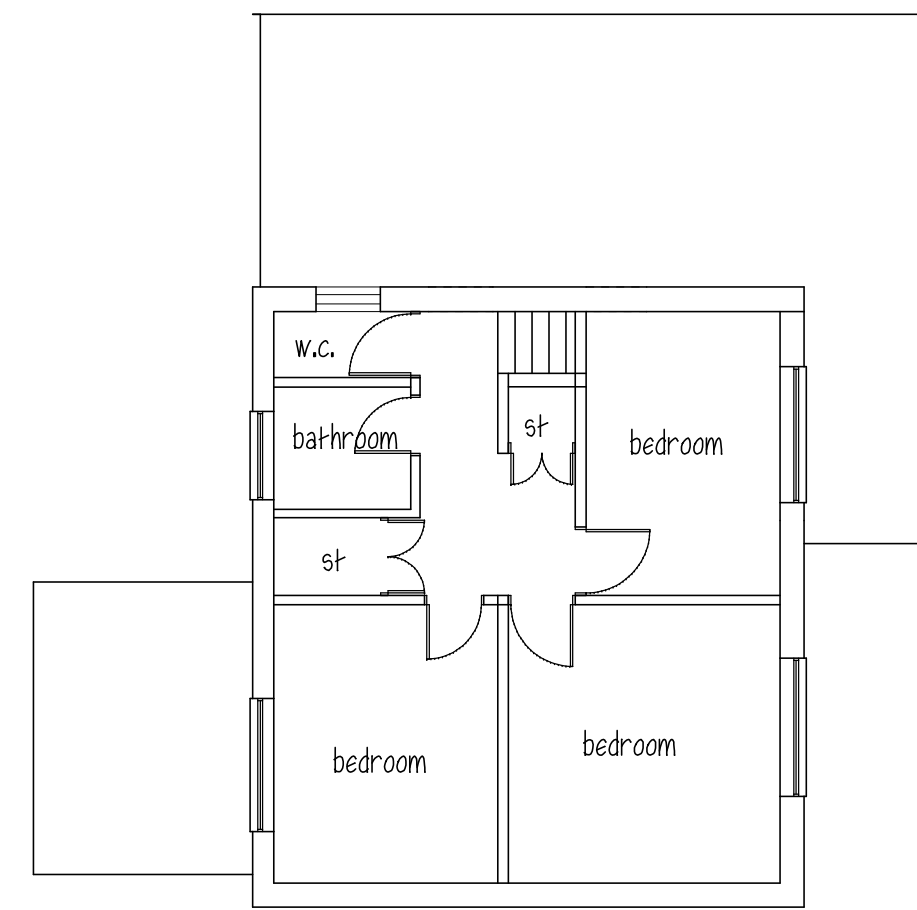


FIRST FLOOR

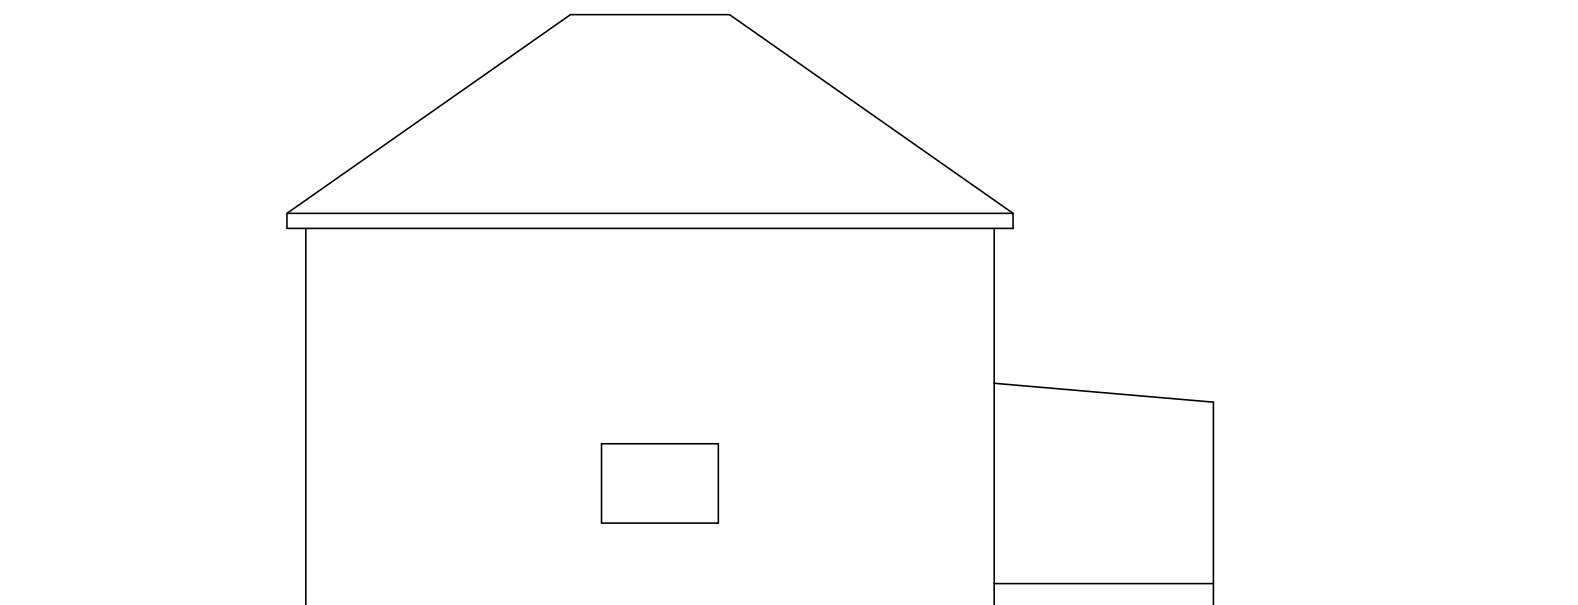


SIDE ELEVATION

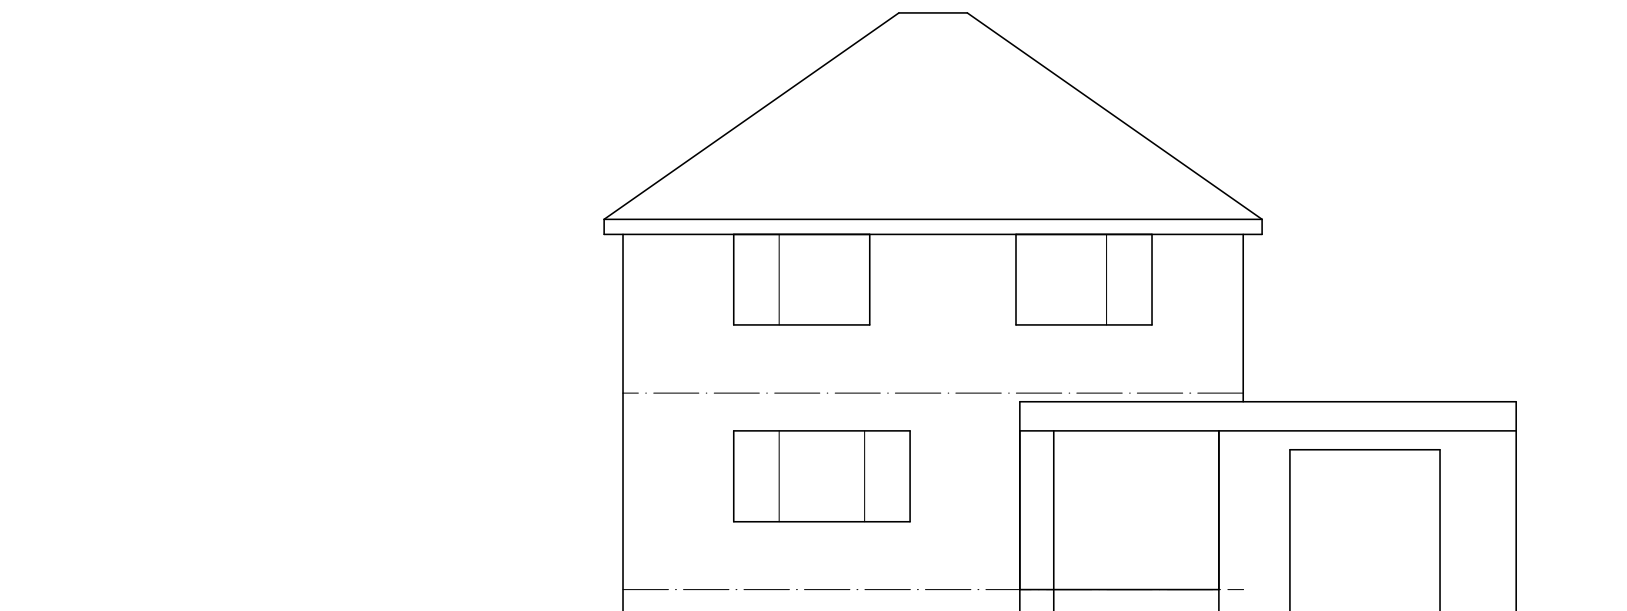

FRONT ELEVATION

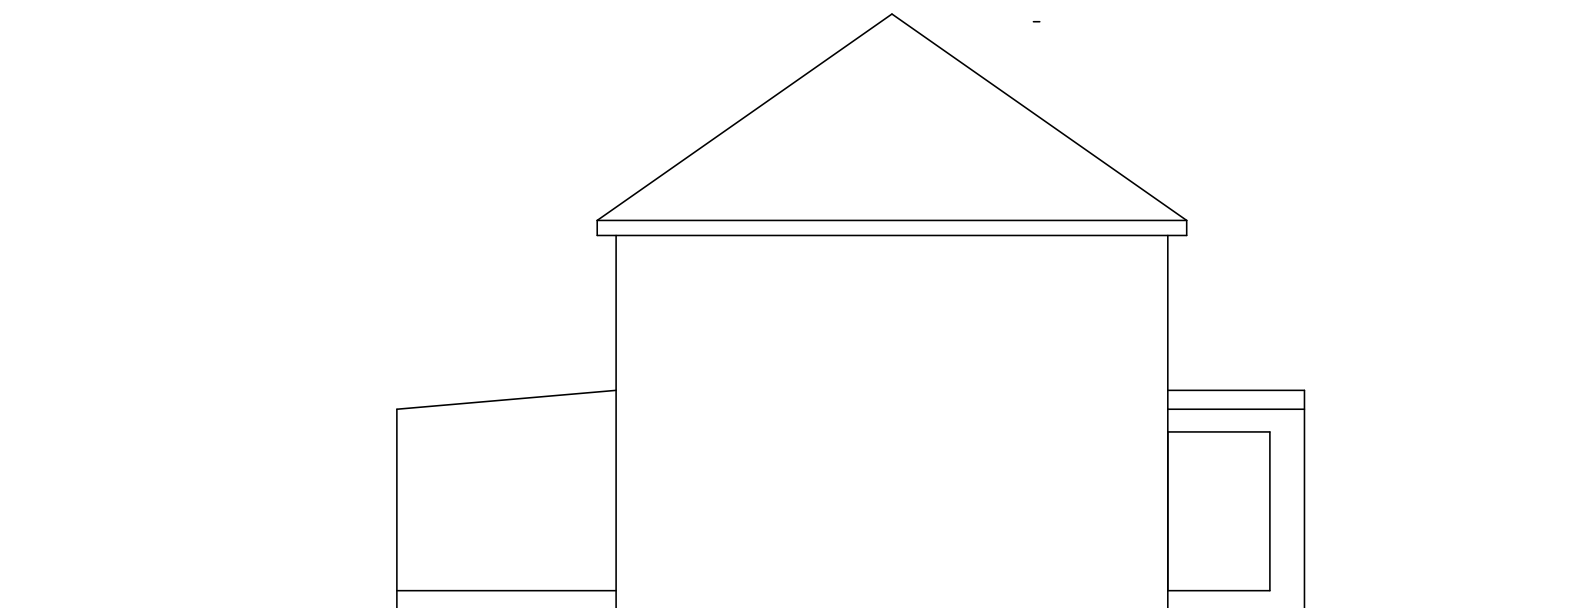

SIDE ELEVATION

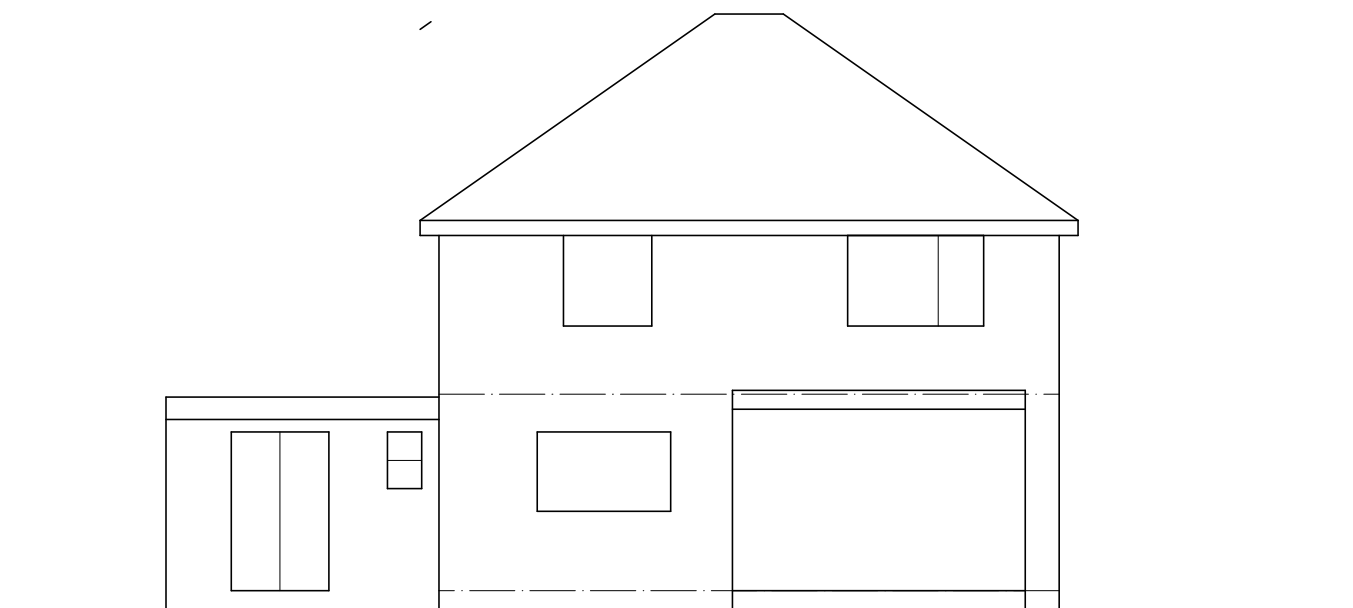

REAR ELEVATION

Mr D BOOTH

PROPOSED EXTENSIONS  
81 WOOD WALK  
WOMBWELL  
S73 0NB

EXISTING PLANS & ELEVATIONS

1:100@A2 FEB 21

**Peter Thompson**  
"Linwood"  
Barnsley Road  
Dodworth  
Barnsley S75 3JR  
e-mail peter-thompson@hotmail.co.uk



telf. 01226 201391

m. 07973251730