



- 1) This drawing and the design and details depicted thereon are the copyright of Peter Dimberline Chartered Architect.
- 2) All dimensions on this drawing are to be checked by the Contractor and any discrepancies are to be reported to the Architect.
- 3) Do not scale critical dimensions off this drawing.
- 4) Contractor to ensure that all Health & Safety requirements (CDM Regulations) in relation to this project will be complied with.

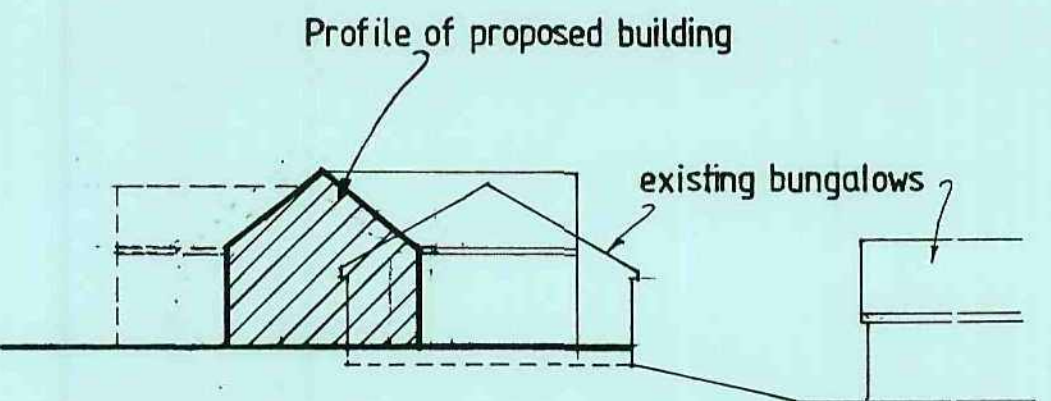

ELEVATIONAL SECTION X-X 1:200,

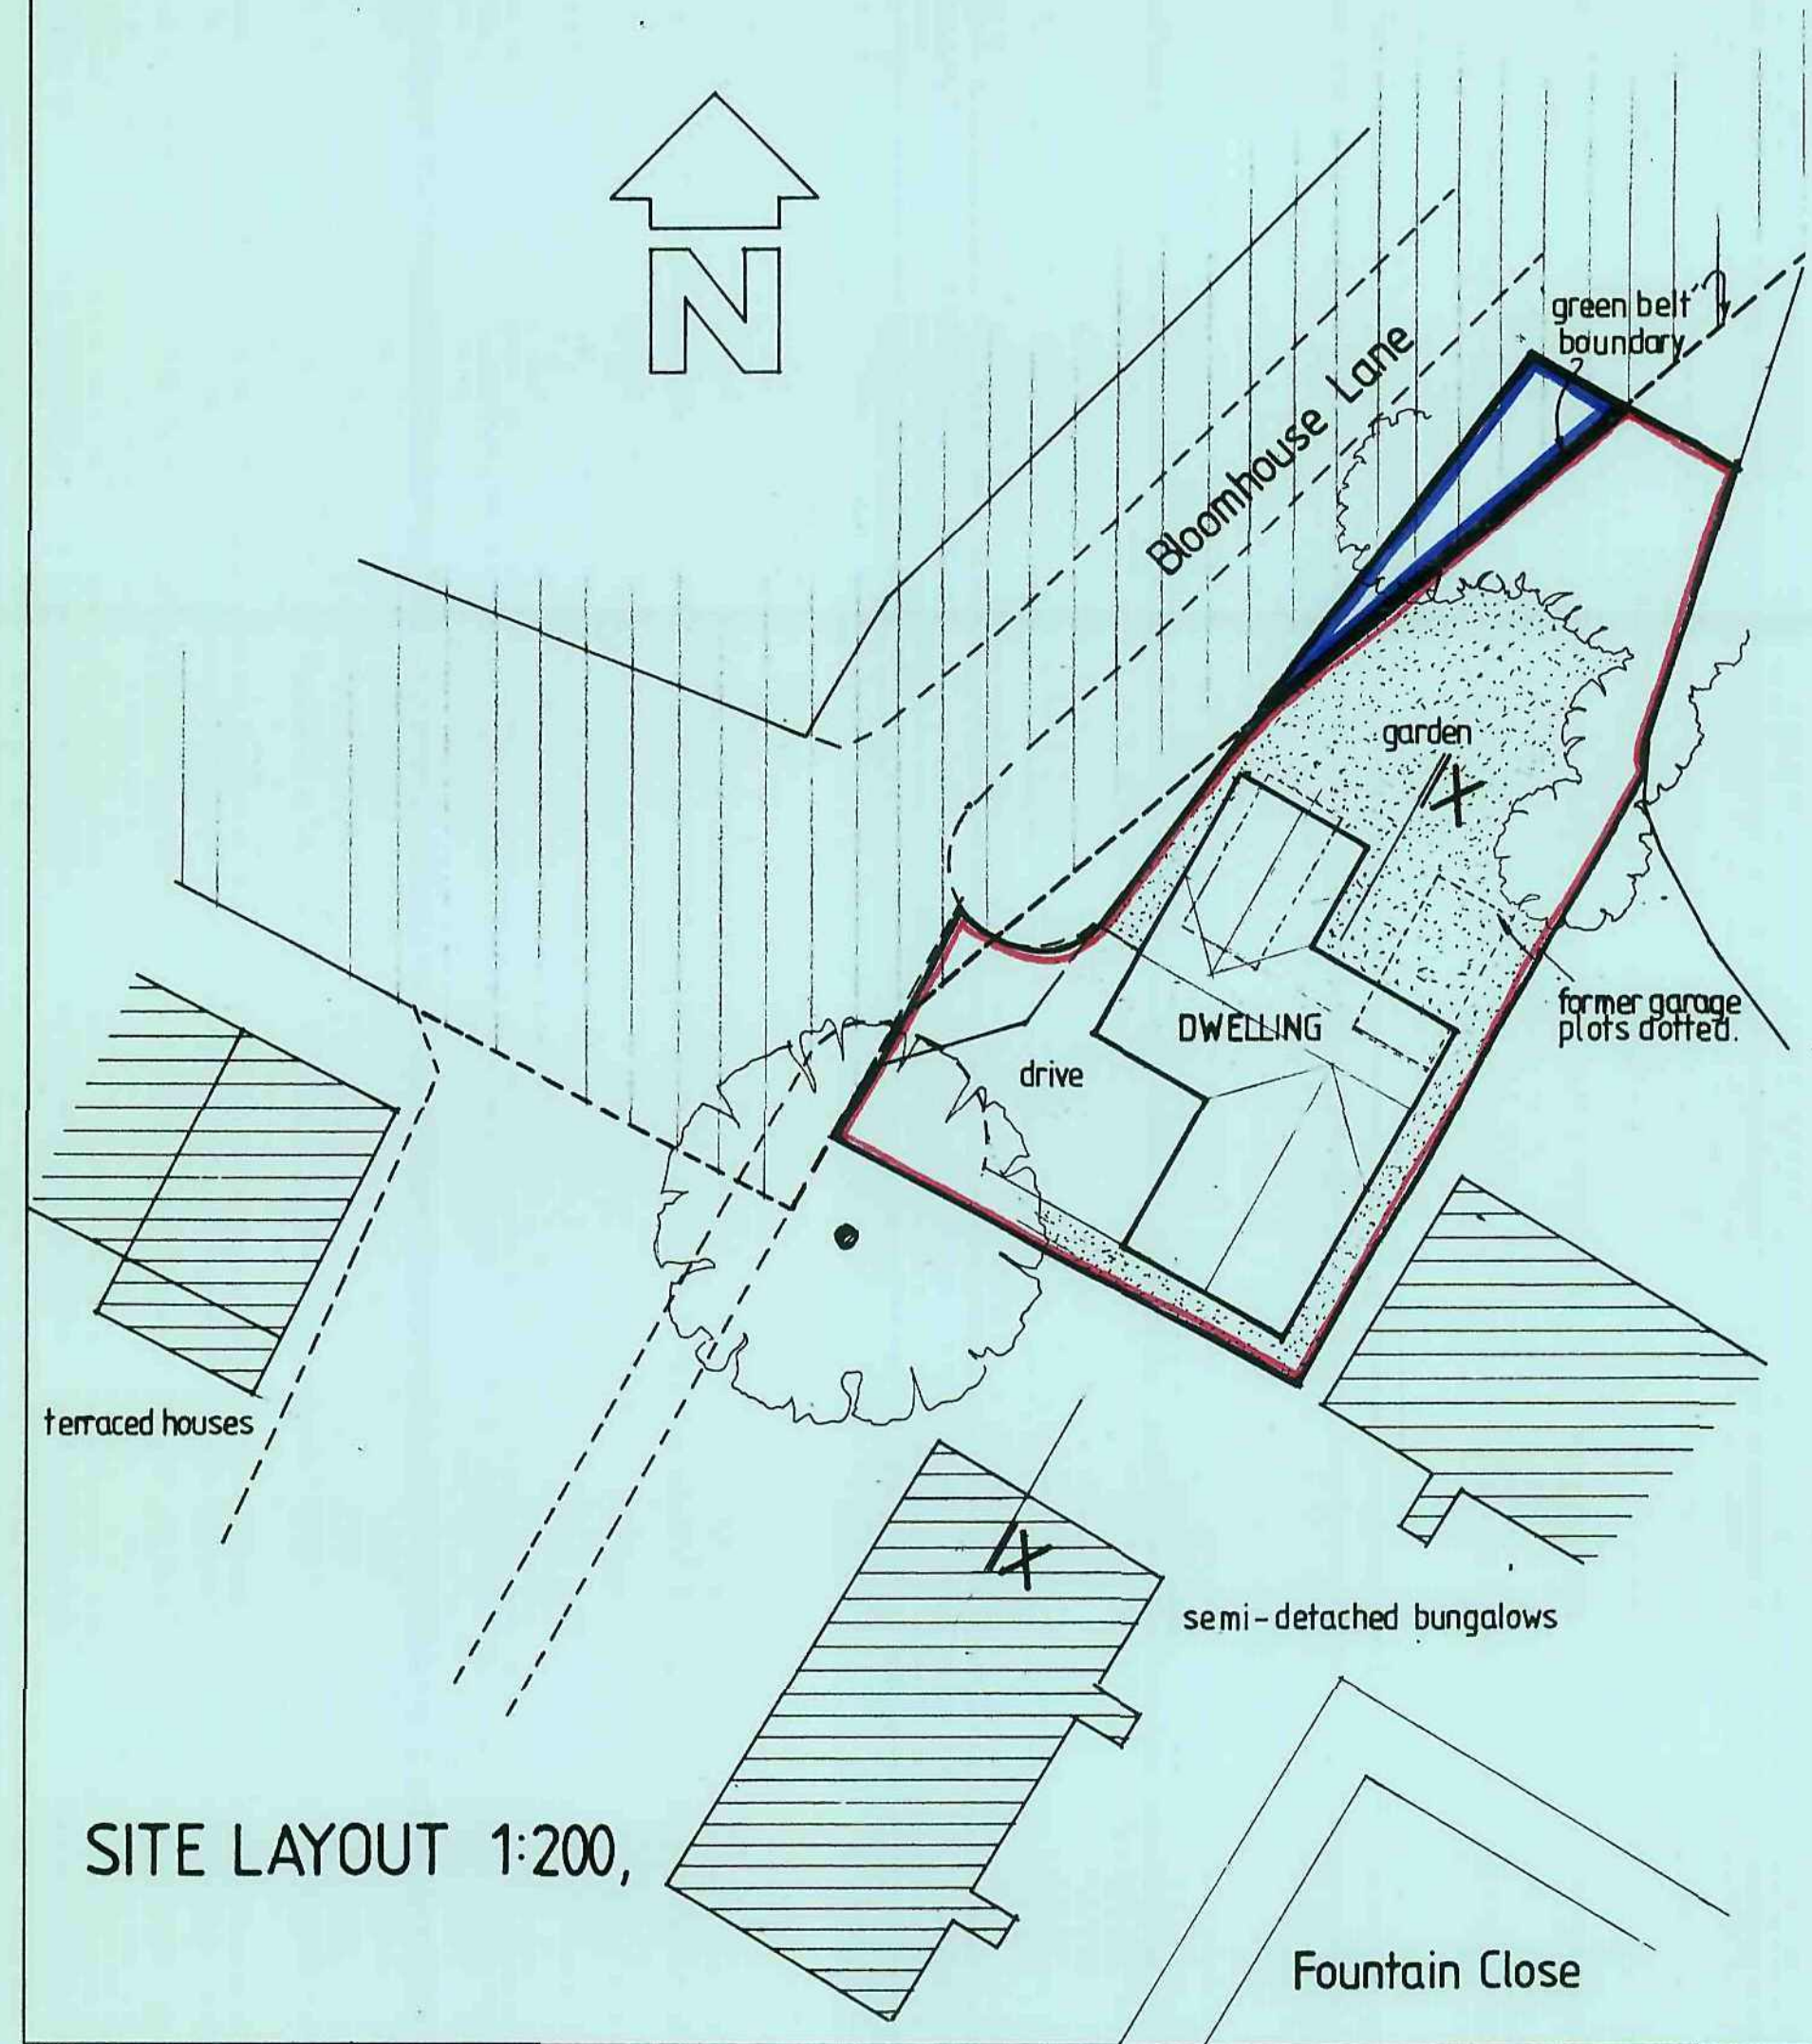

SITE LAYOUT 1:200,

REVISIONS

PETER DIMBERLINE
CHARTERED ARCHITECT

2 TIPSEY COURT
WAKEFIELD ROAD
STAINCROSS
BARNSELY S75 6FZ

TEL FAX (01226) 390947

Dip. Arch RIBA

CLIENT Dr Kini	
PROJECT Proposed detached bungalow	
LOCATION Site to the north-west of Fountain Cl. -Bloomhouse Lane, Darton.	
DRAWING Proposed site layout.	
SCALES 1:200,	DATE Jan. /09
DRWG. No. 2008/017/03	DRAWN BY PD.
REV	