

SDC Projects

Northern House
51 Clarel Street
Penistone
Sheffield
S36 6AU

Tel/Fax: 01226 762484
Mobile: 07970 291539
E-mail:
stevecampspenistone@yahoo.co.uk

Planning & Transportation Services

Barnsley MBC

Planning Department.

PO Box 604

Barnsley

S70 9FE

25.2.10

F.A.O. **Mr Joe Jenkinson**

Ref **24 Highstone Road, Worsborough Common**

Dear Joe

As discussed and requested, please find enclosed 4 copies of the existing and proposed roof plan for the above development.

I trust this is adequate for your needs.


If you require any additional information please do not hesitate to request.

Regards


Steve Camps




SDC Projects

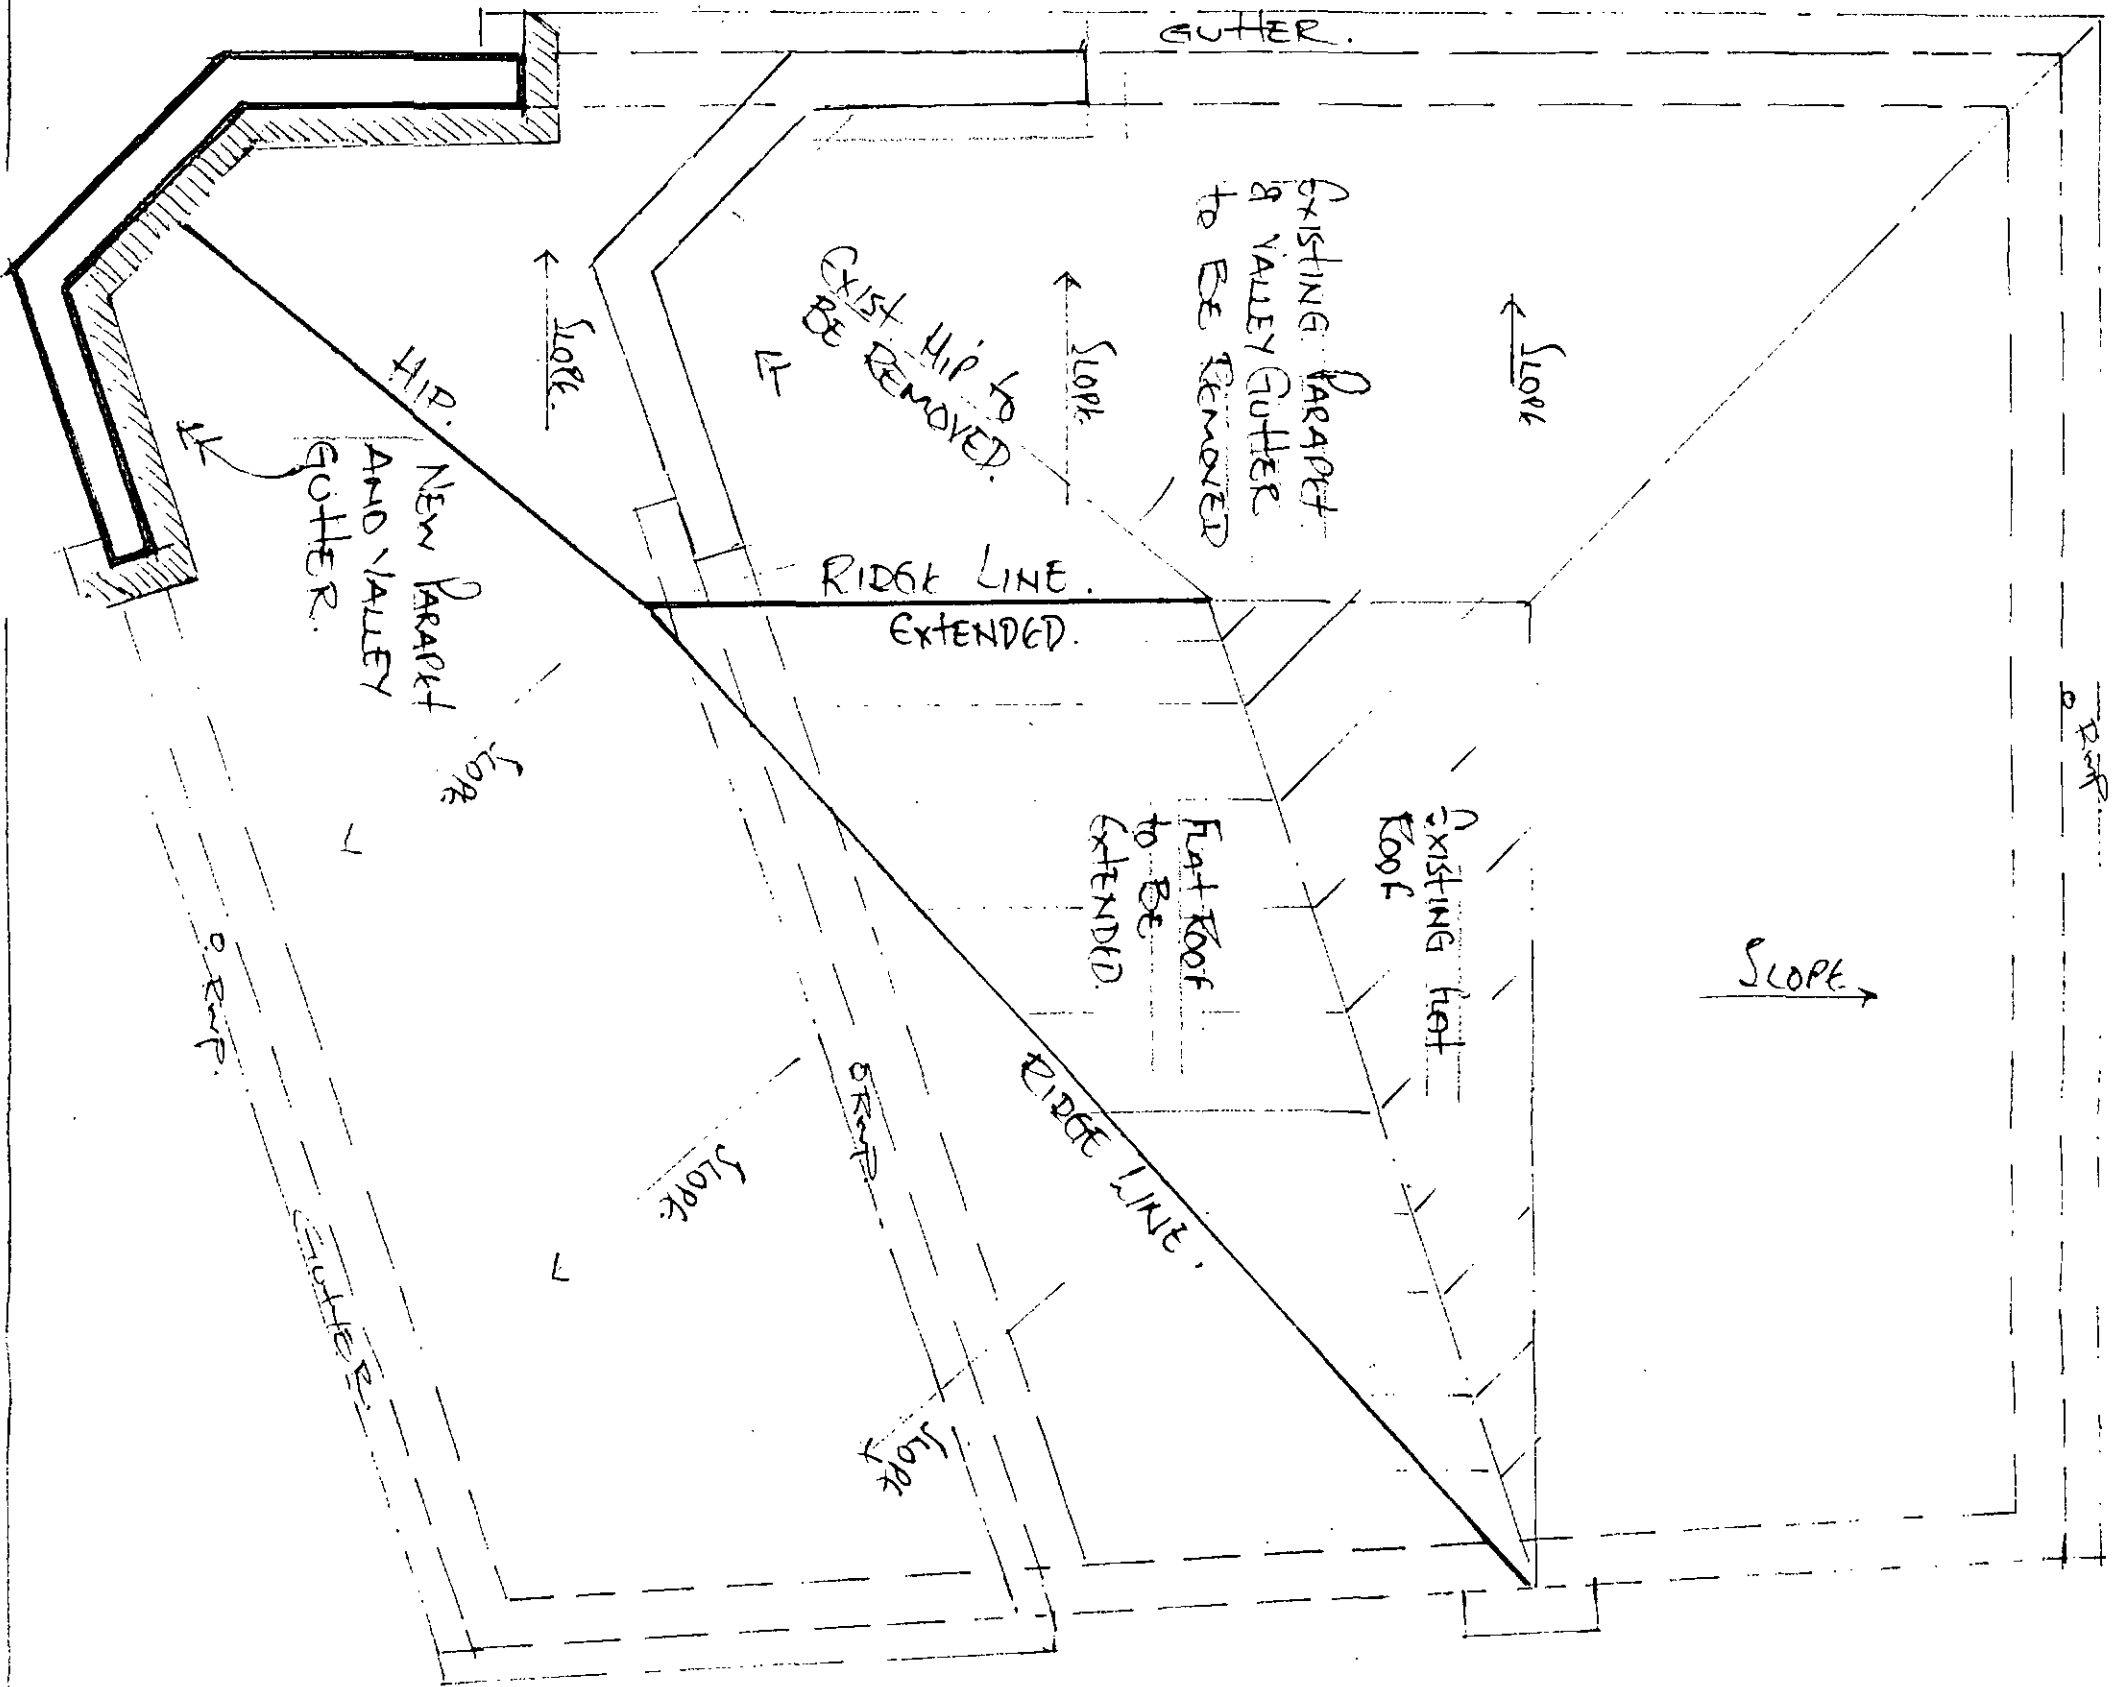

24 HIGH STONE ROAD.
 WORSBROUGH COMMON
 BARNSELEY.
 S 70 4DD
 Roof Plan.

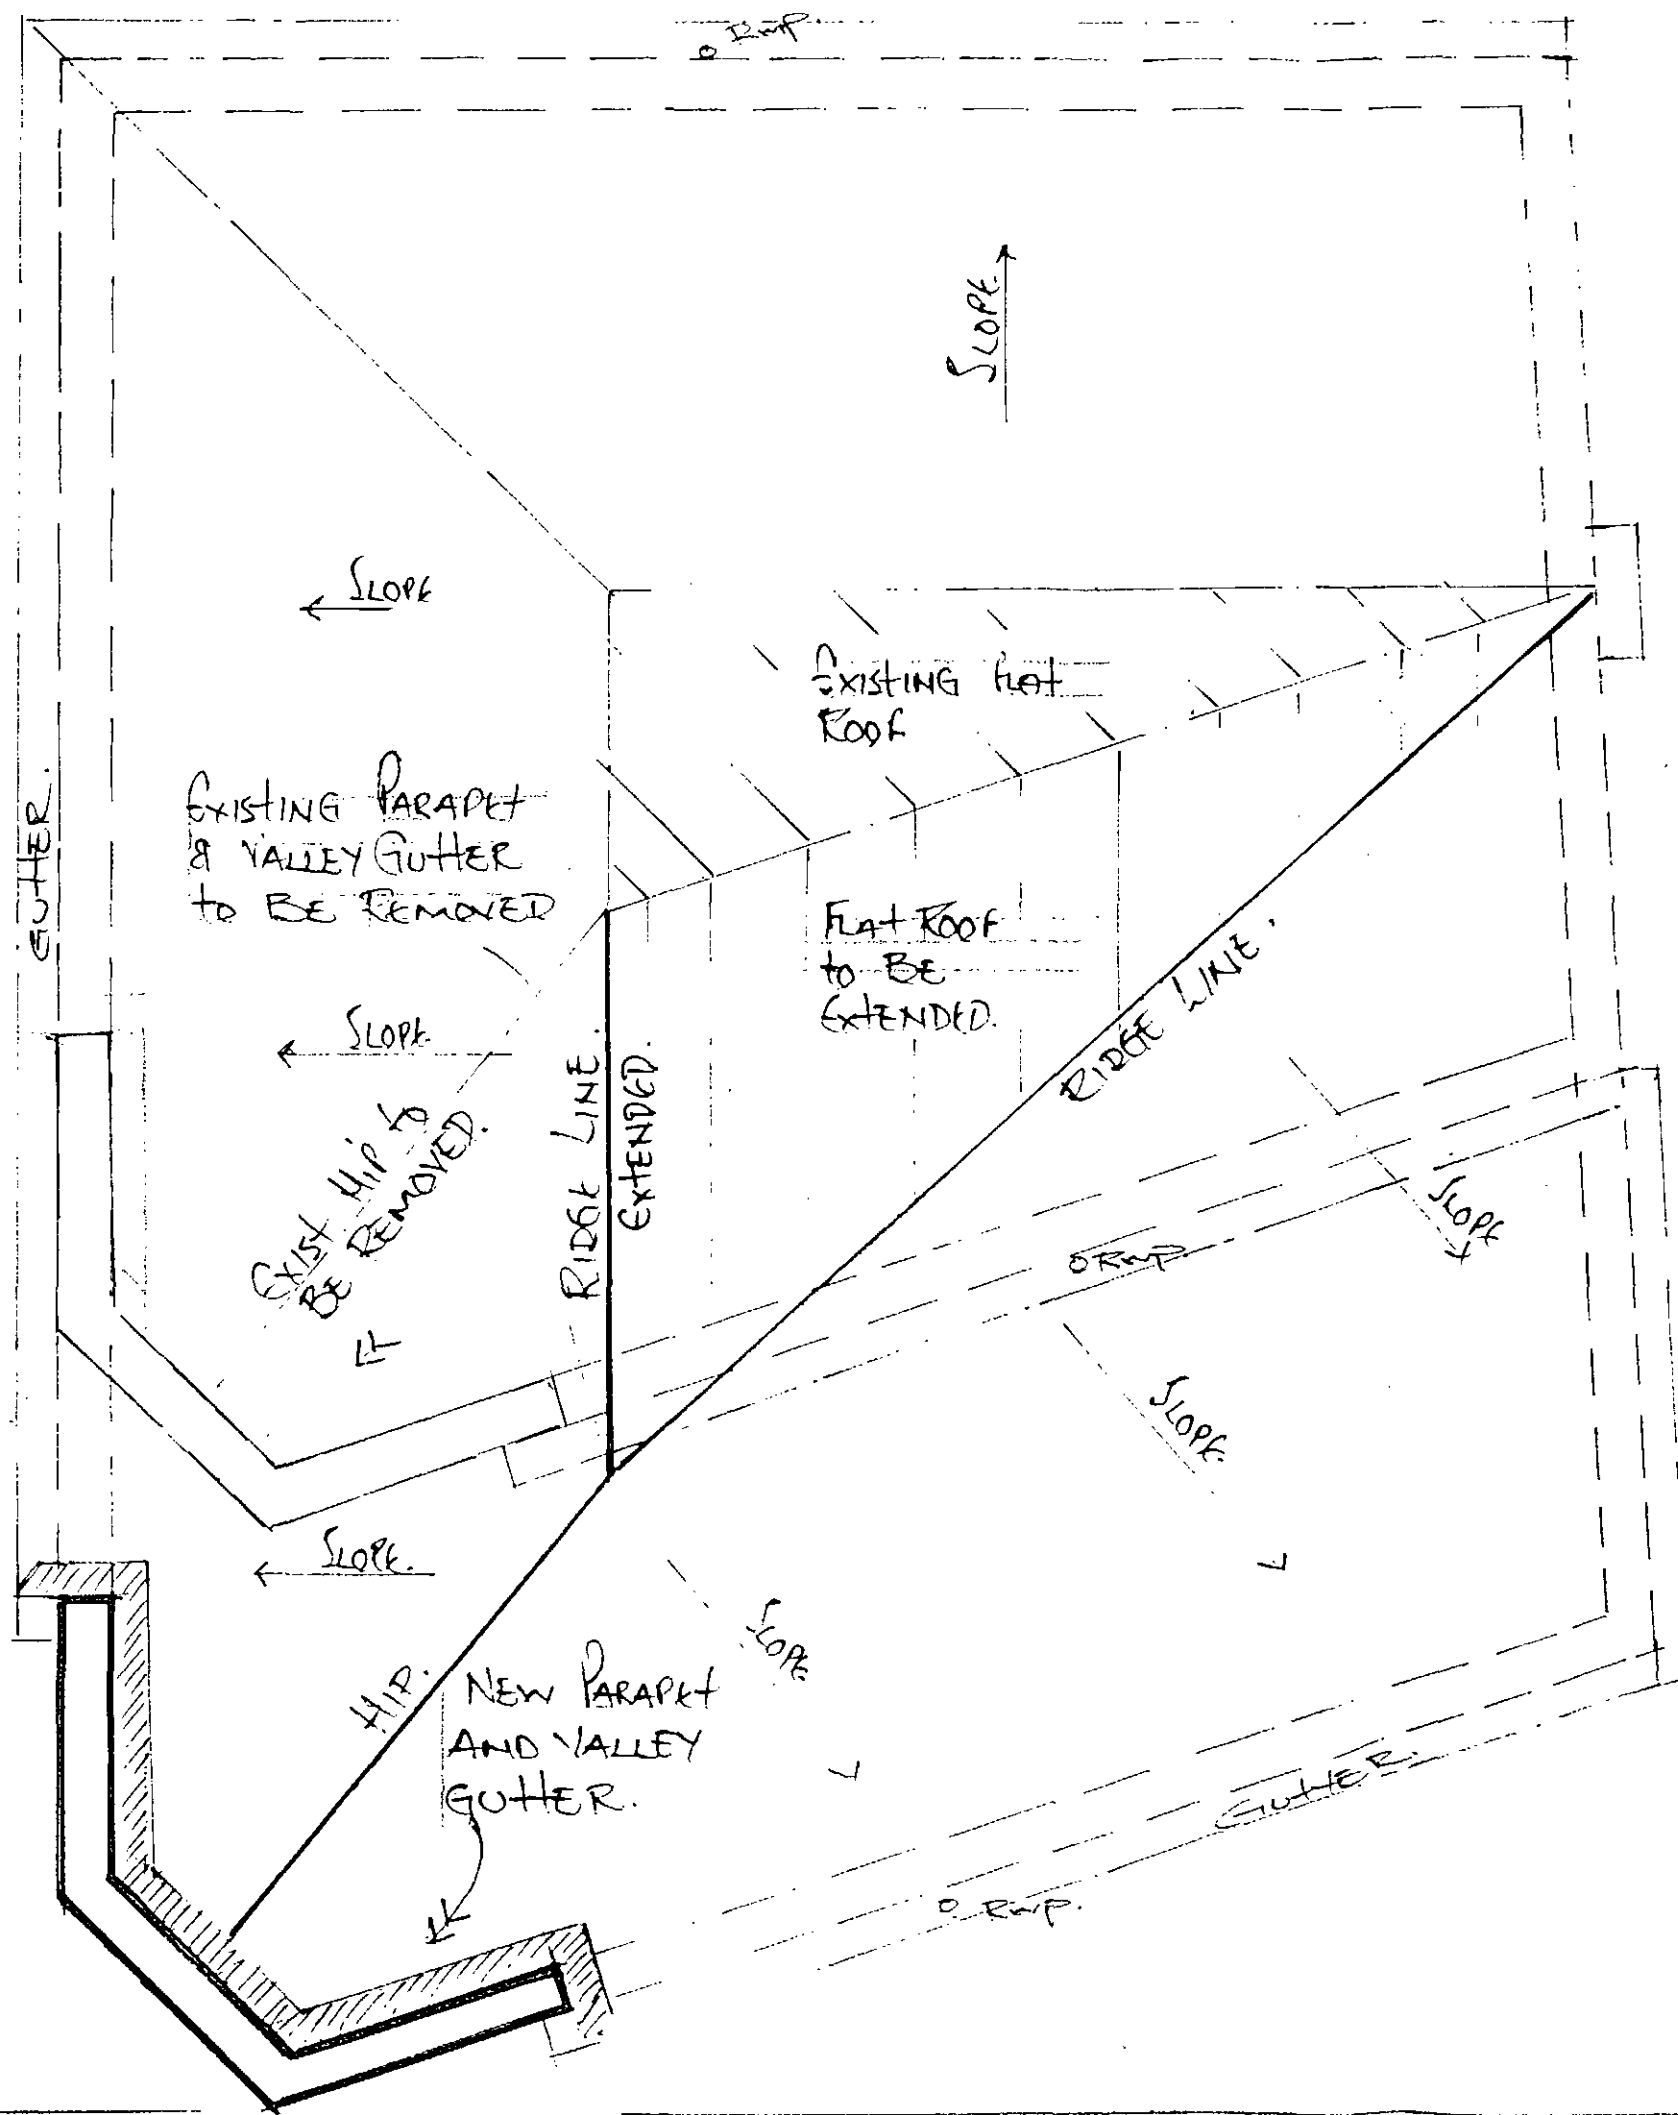


24 HIGH STONE ROAD.
 WORSBROUGH Common
 BARNSELEY.
 S 70 4DD.
 ROOF PLAN.

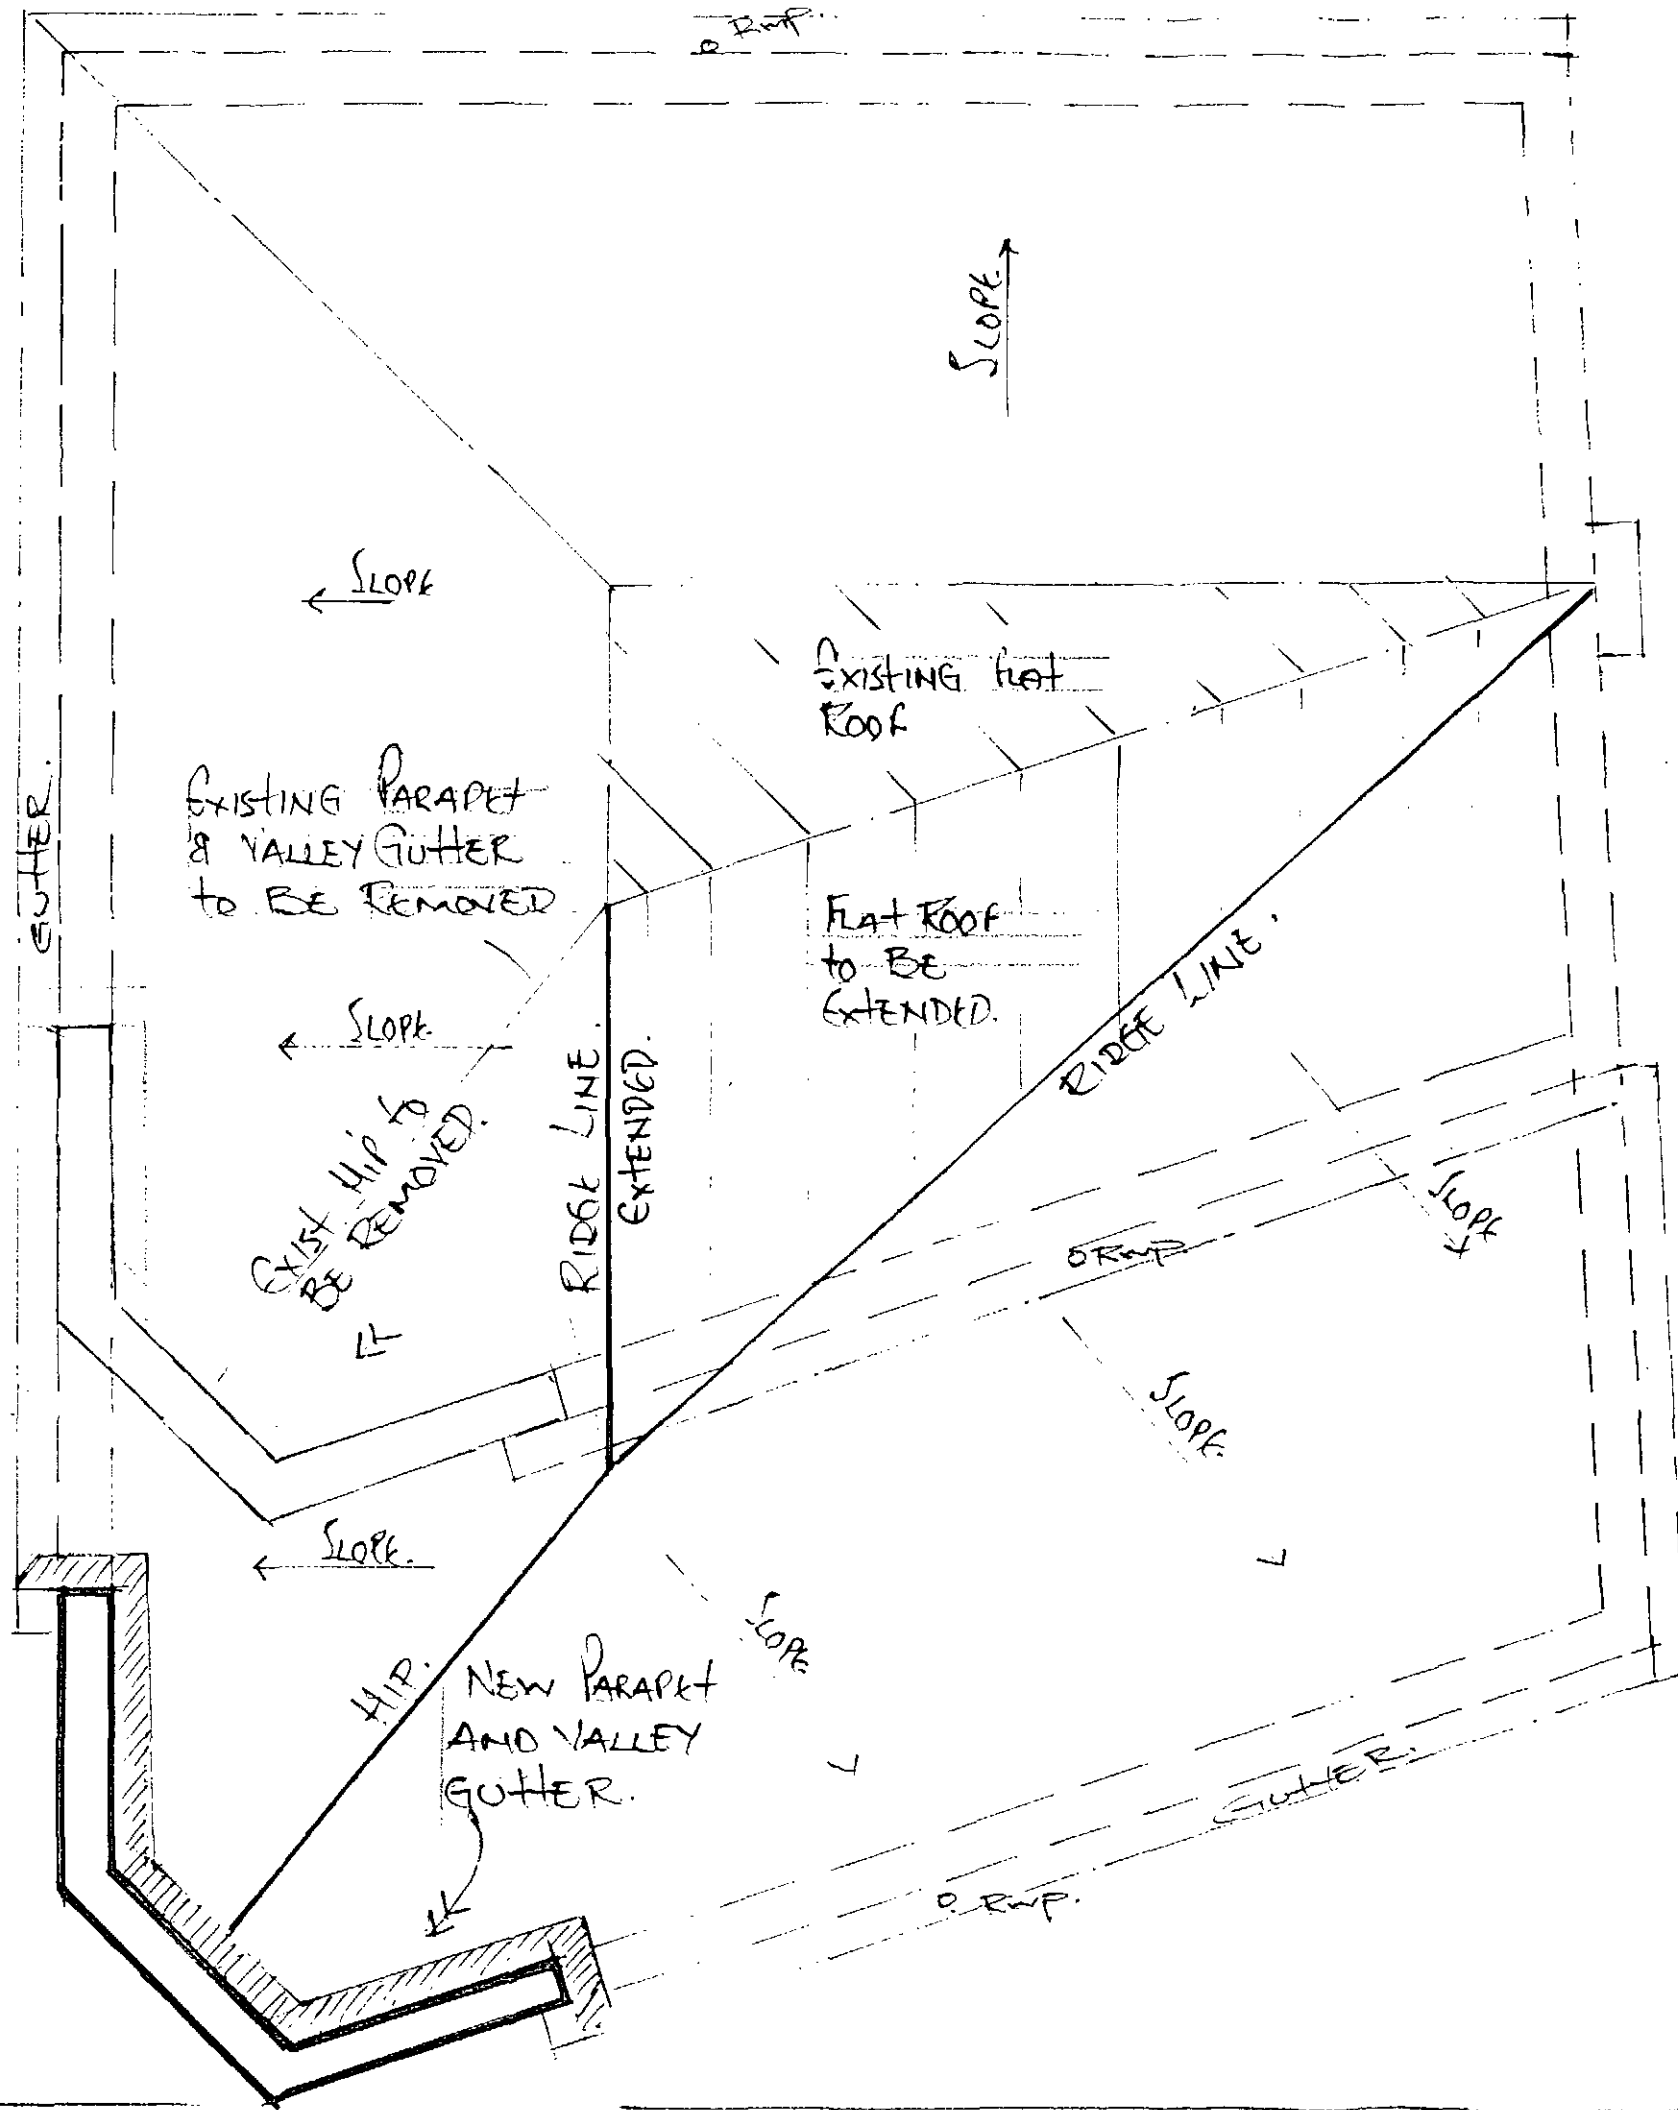

24 HIGH STONE ROAD.
 WORSBOROUGH Common
 BARNLEY.
 S 70 4DD.

Roof Plan.

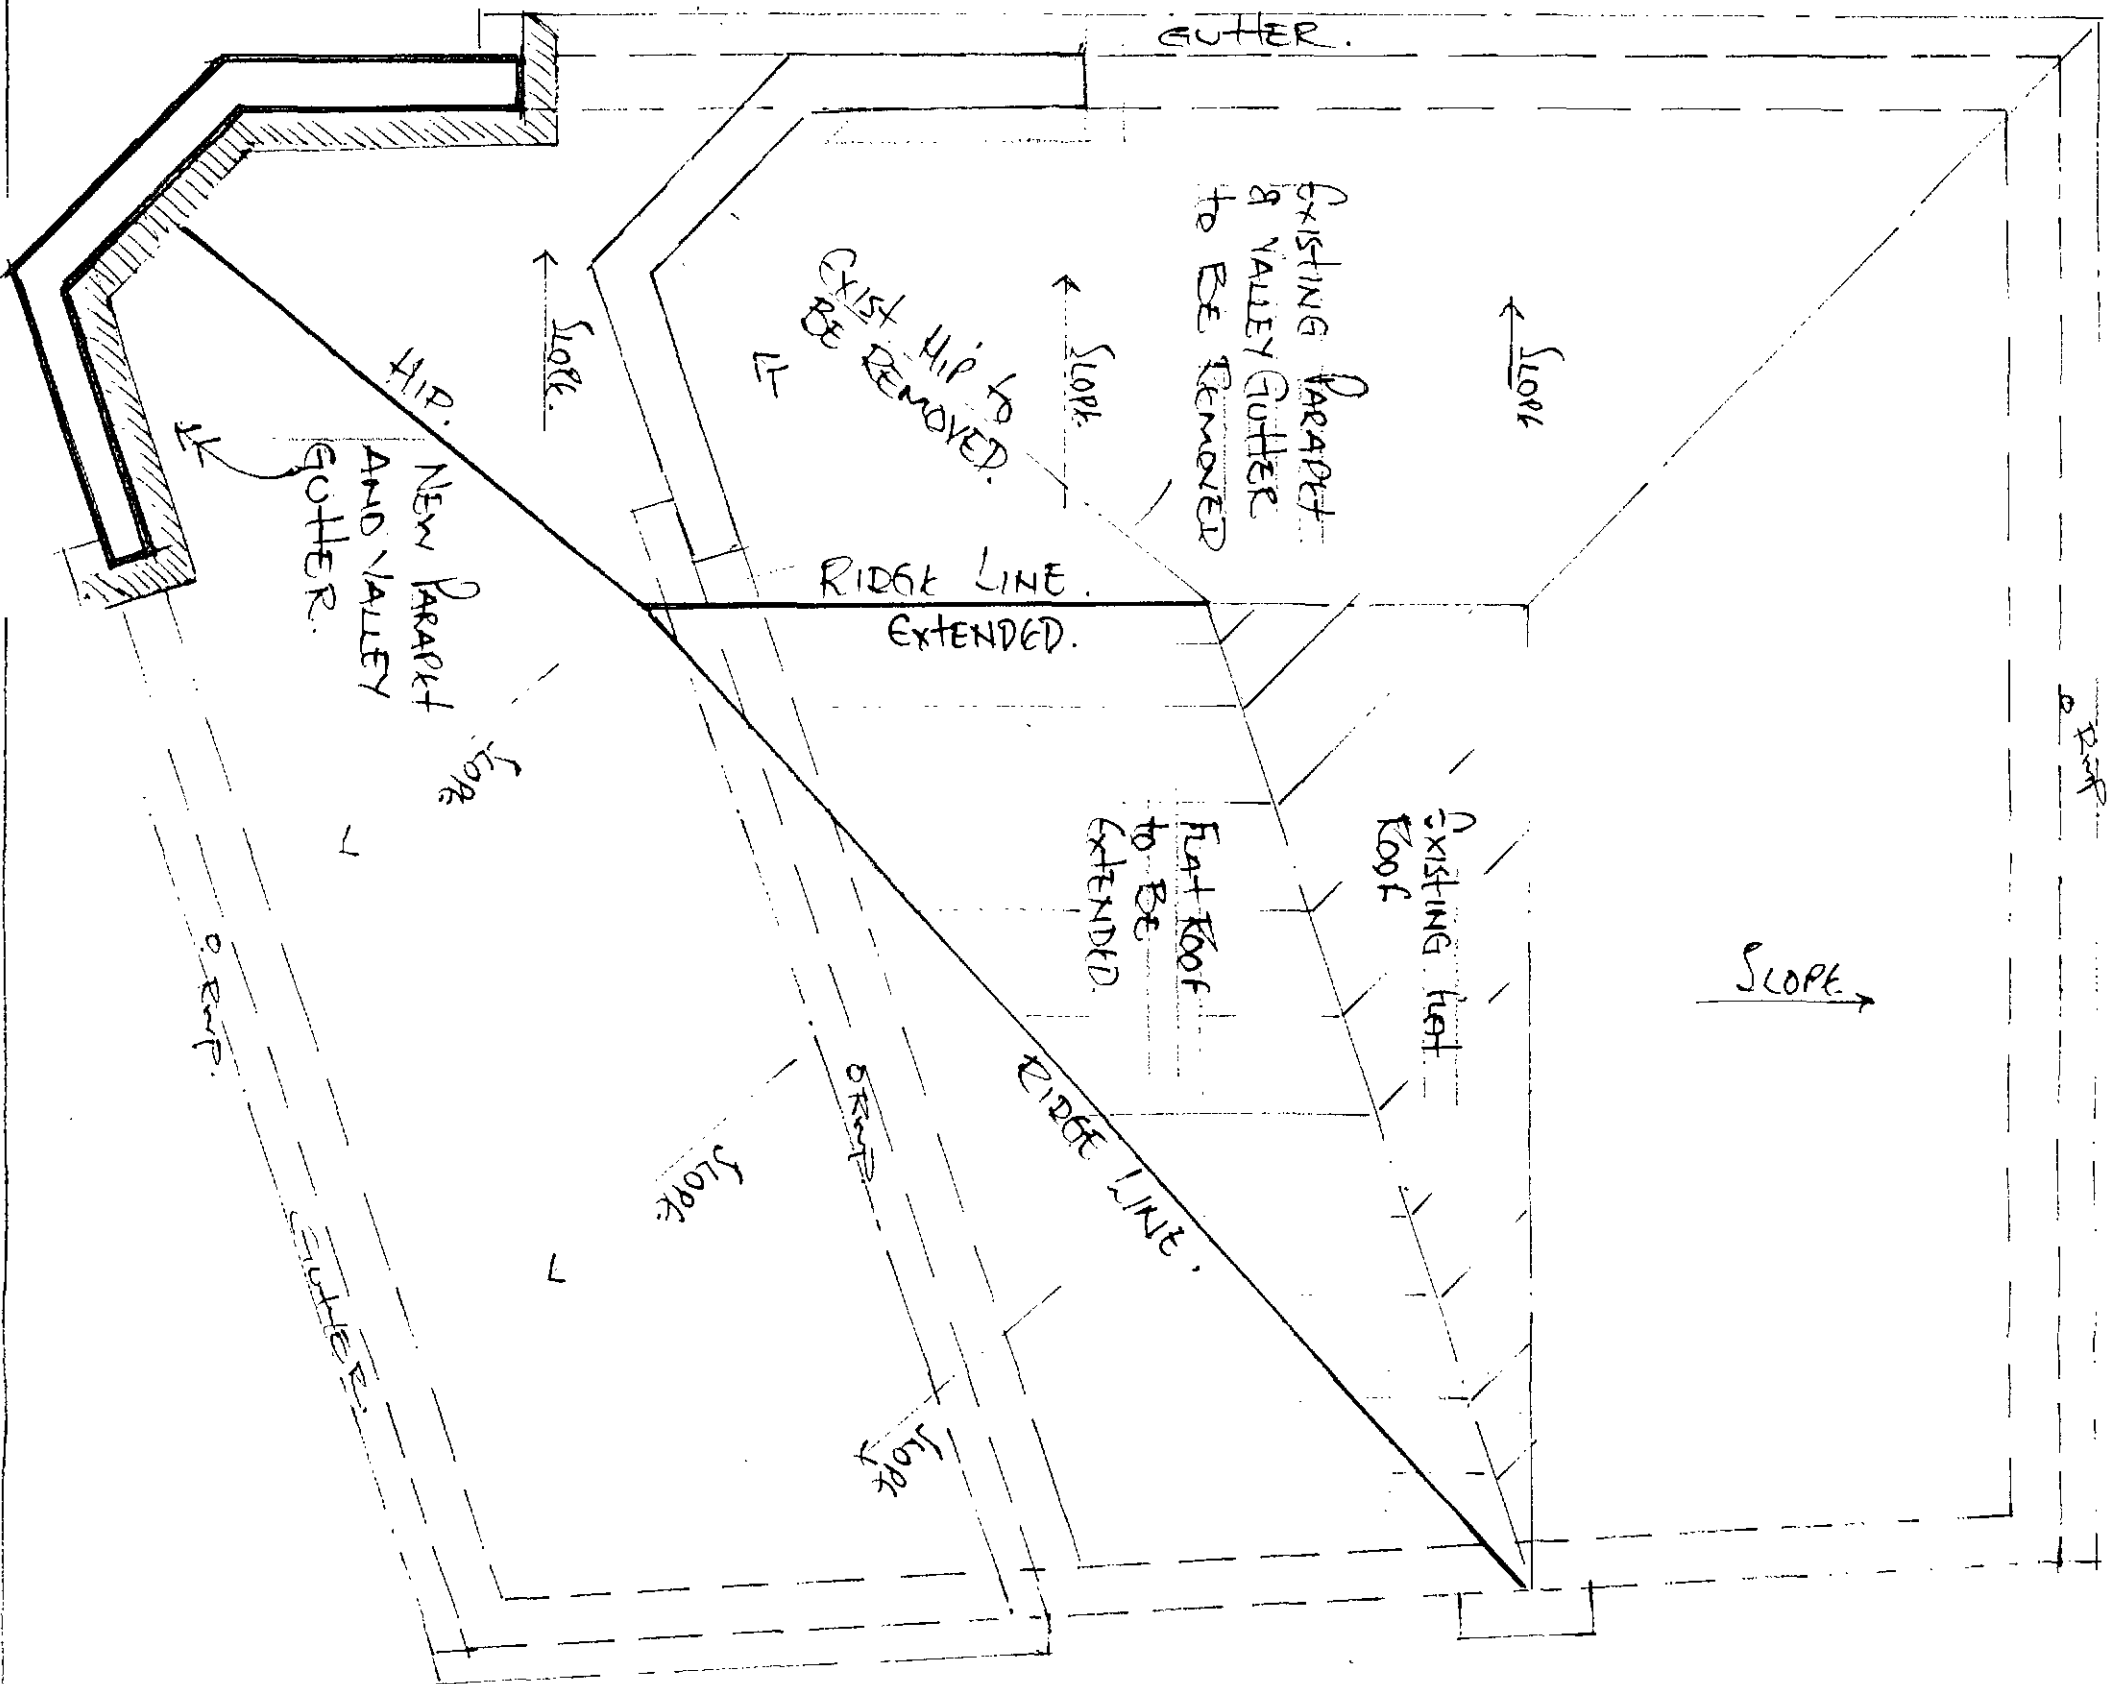

24 HIGH STONE ROAD.
 WORSBOROUGH COMMUNITY
 HALLSLEY.
 570 ADD.
 ROOF PLAN.