



Cricket Field

Cricket Field

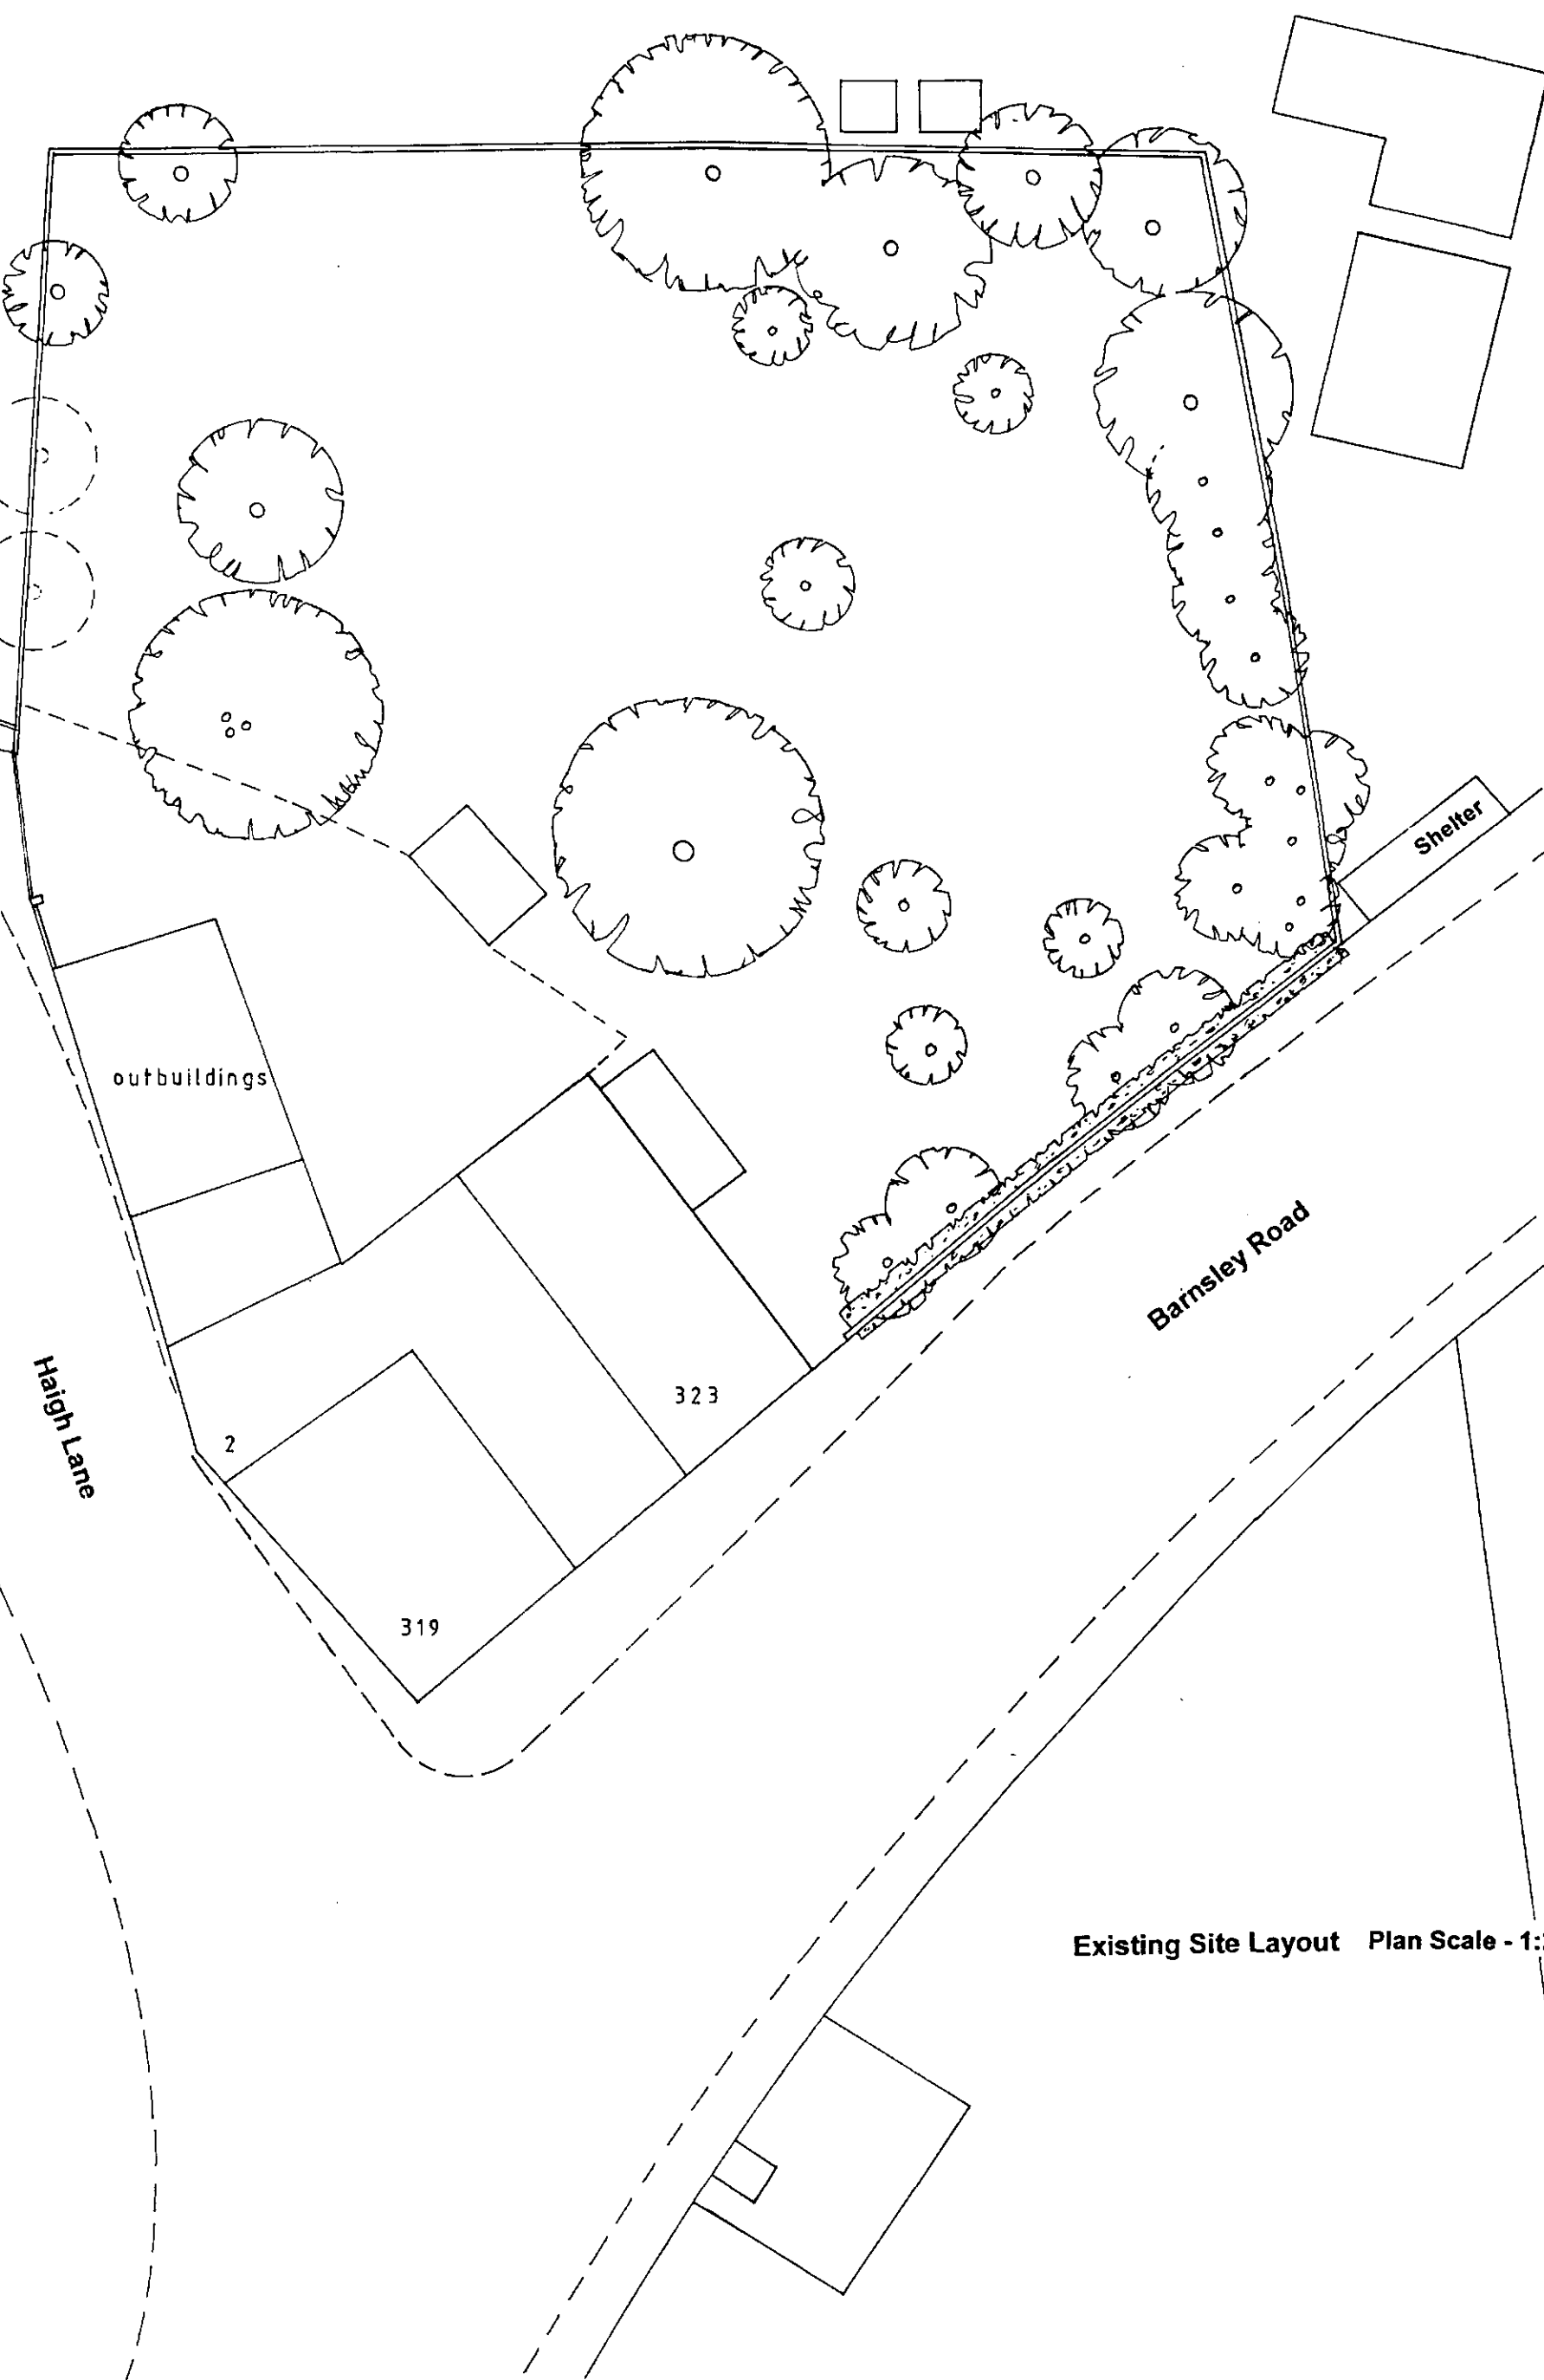

Existing Site Layout Plan Scale - 1:200

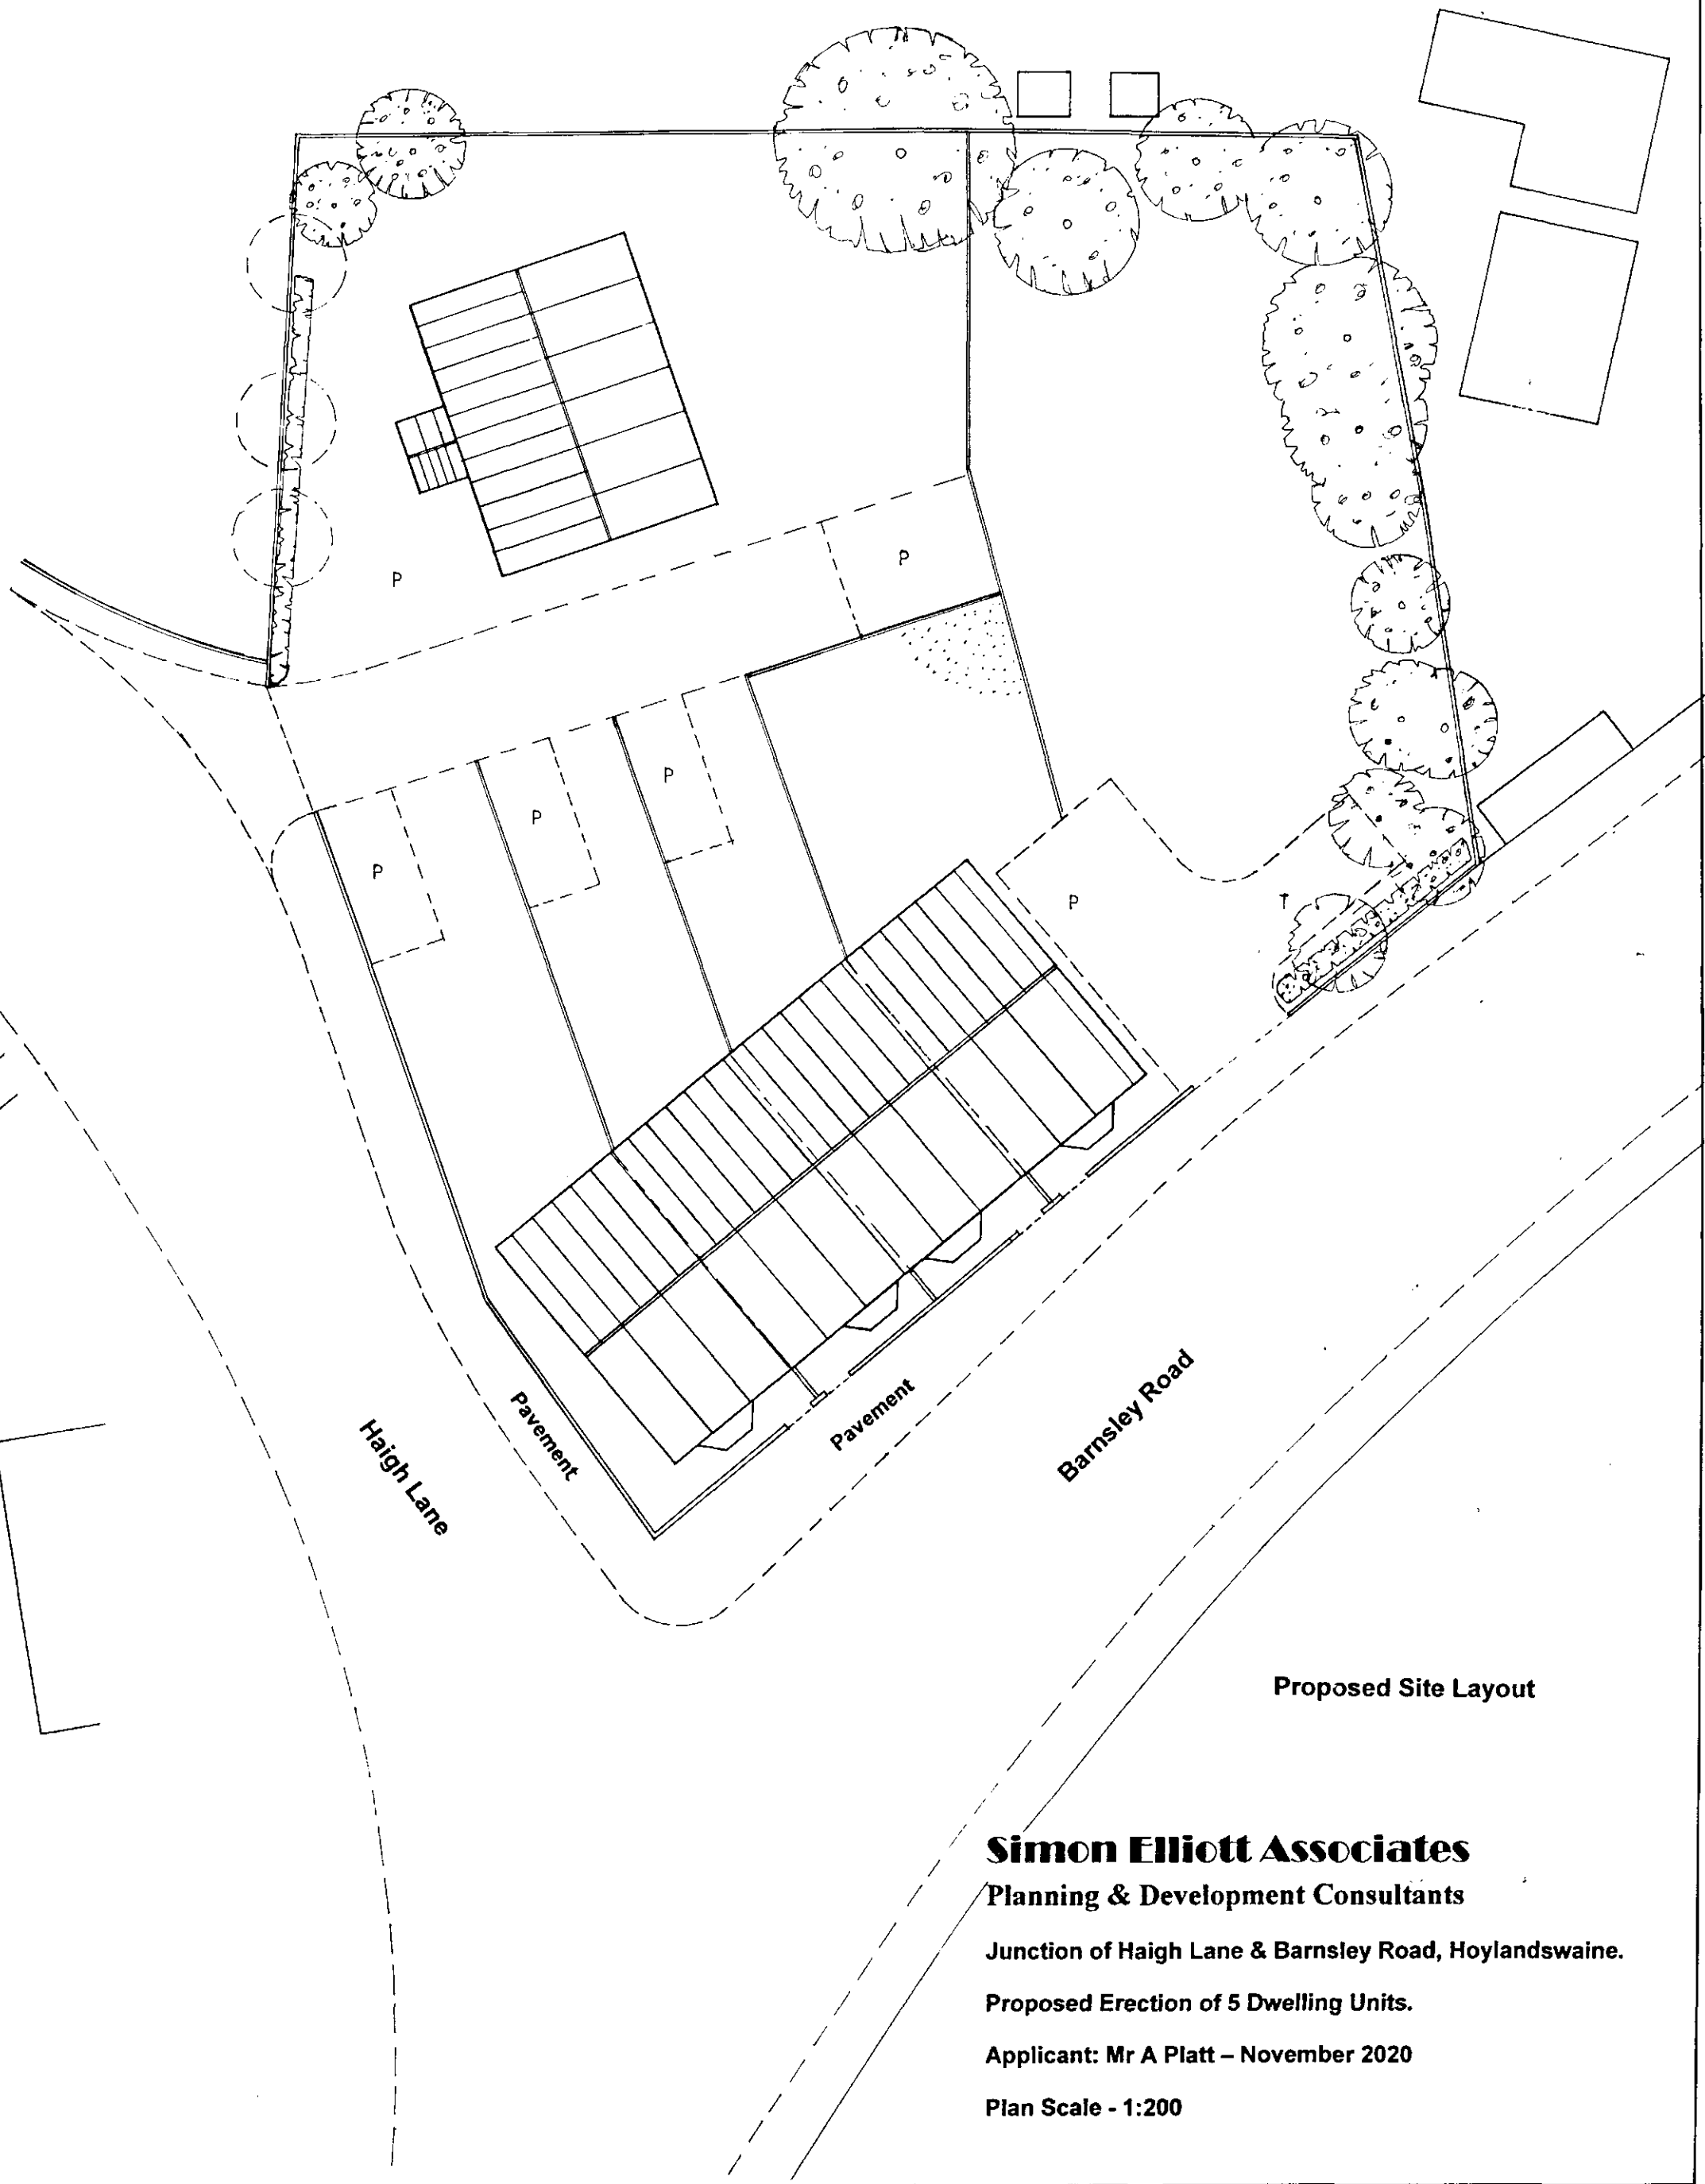

Proposed Site Layout



Simon Elliott Associates
Planning & Development Consultants

Junction of Haigh Lane & Barnsley Road, Hoylandswaine.

Proposed Erection of 5 Dwelling Units.

Applicant: Mr A Platt – November 2020

Plan Scale - 1:200

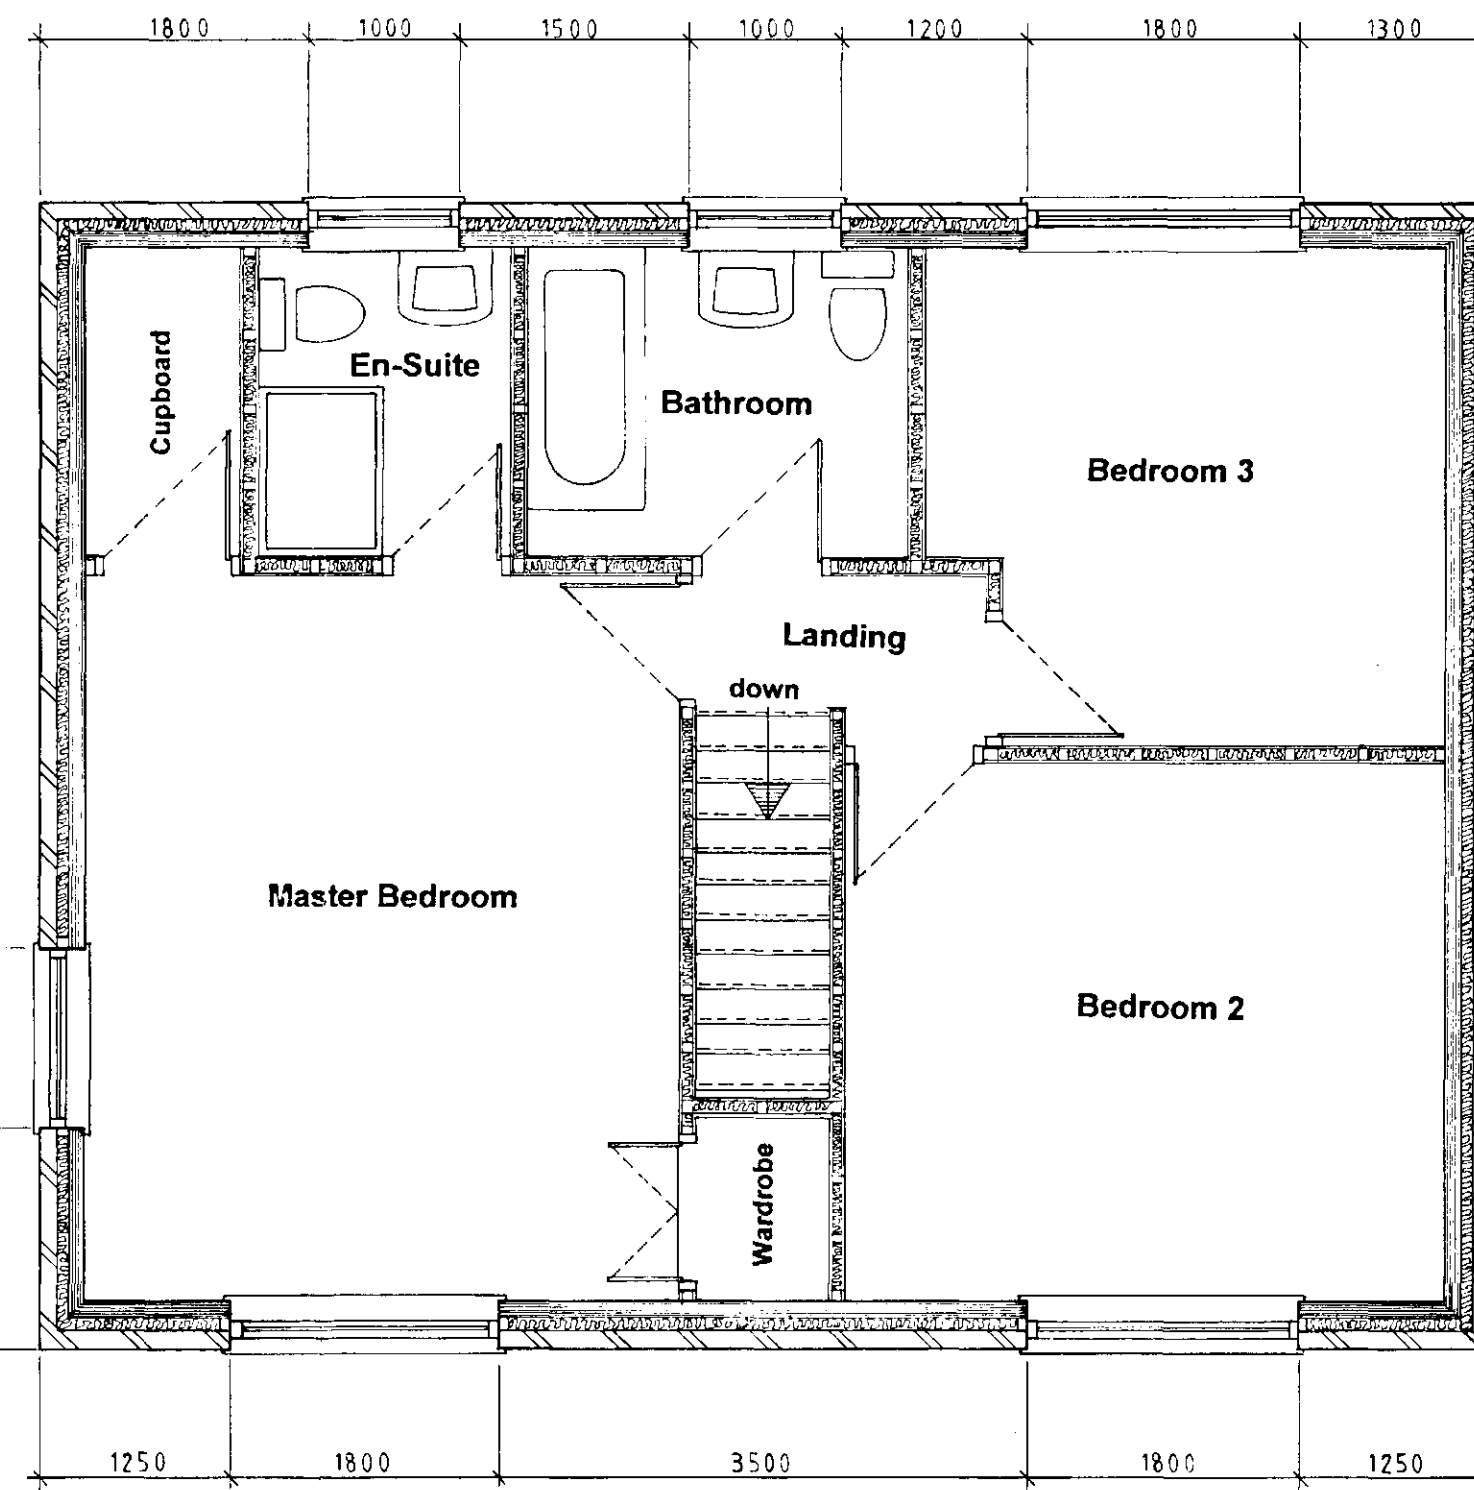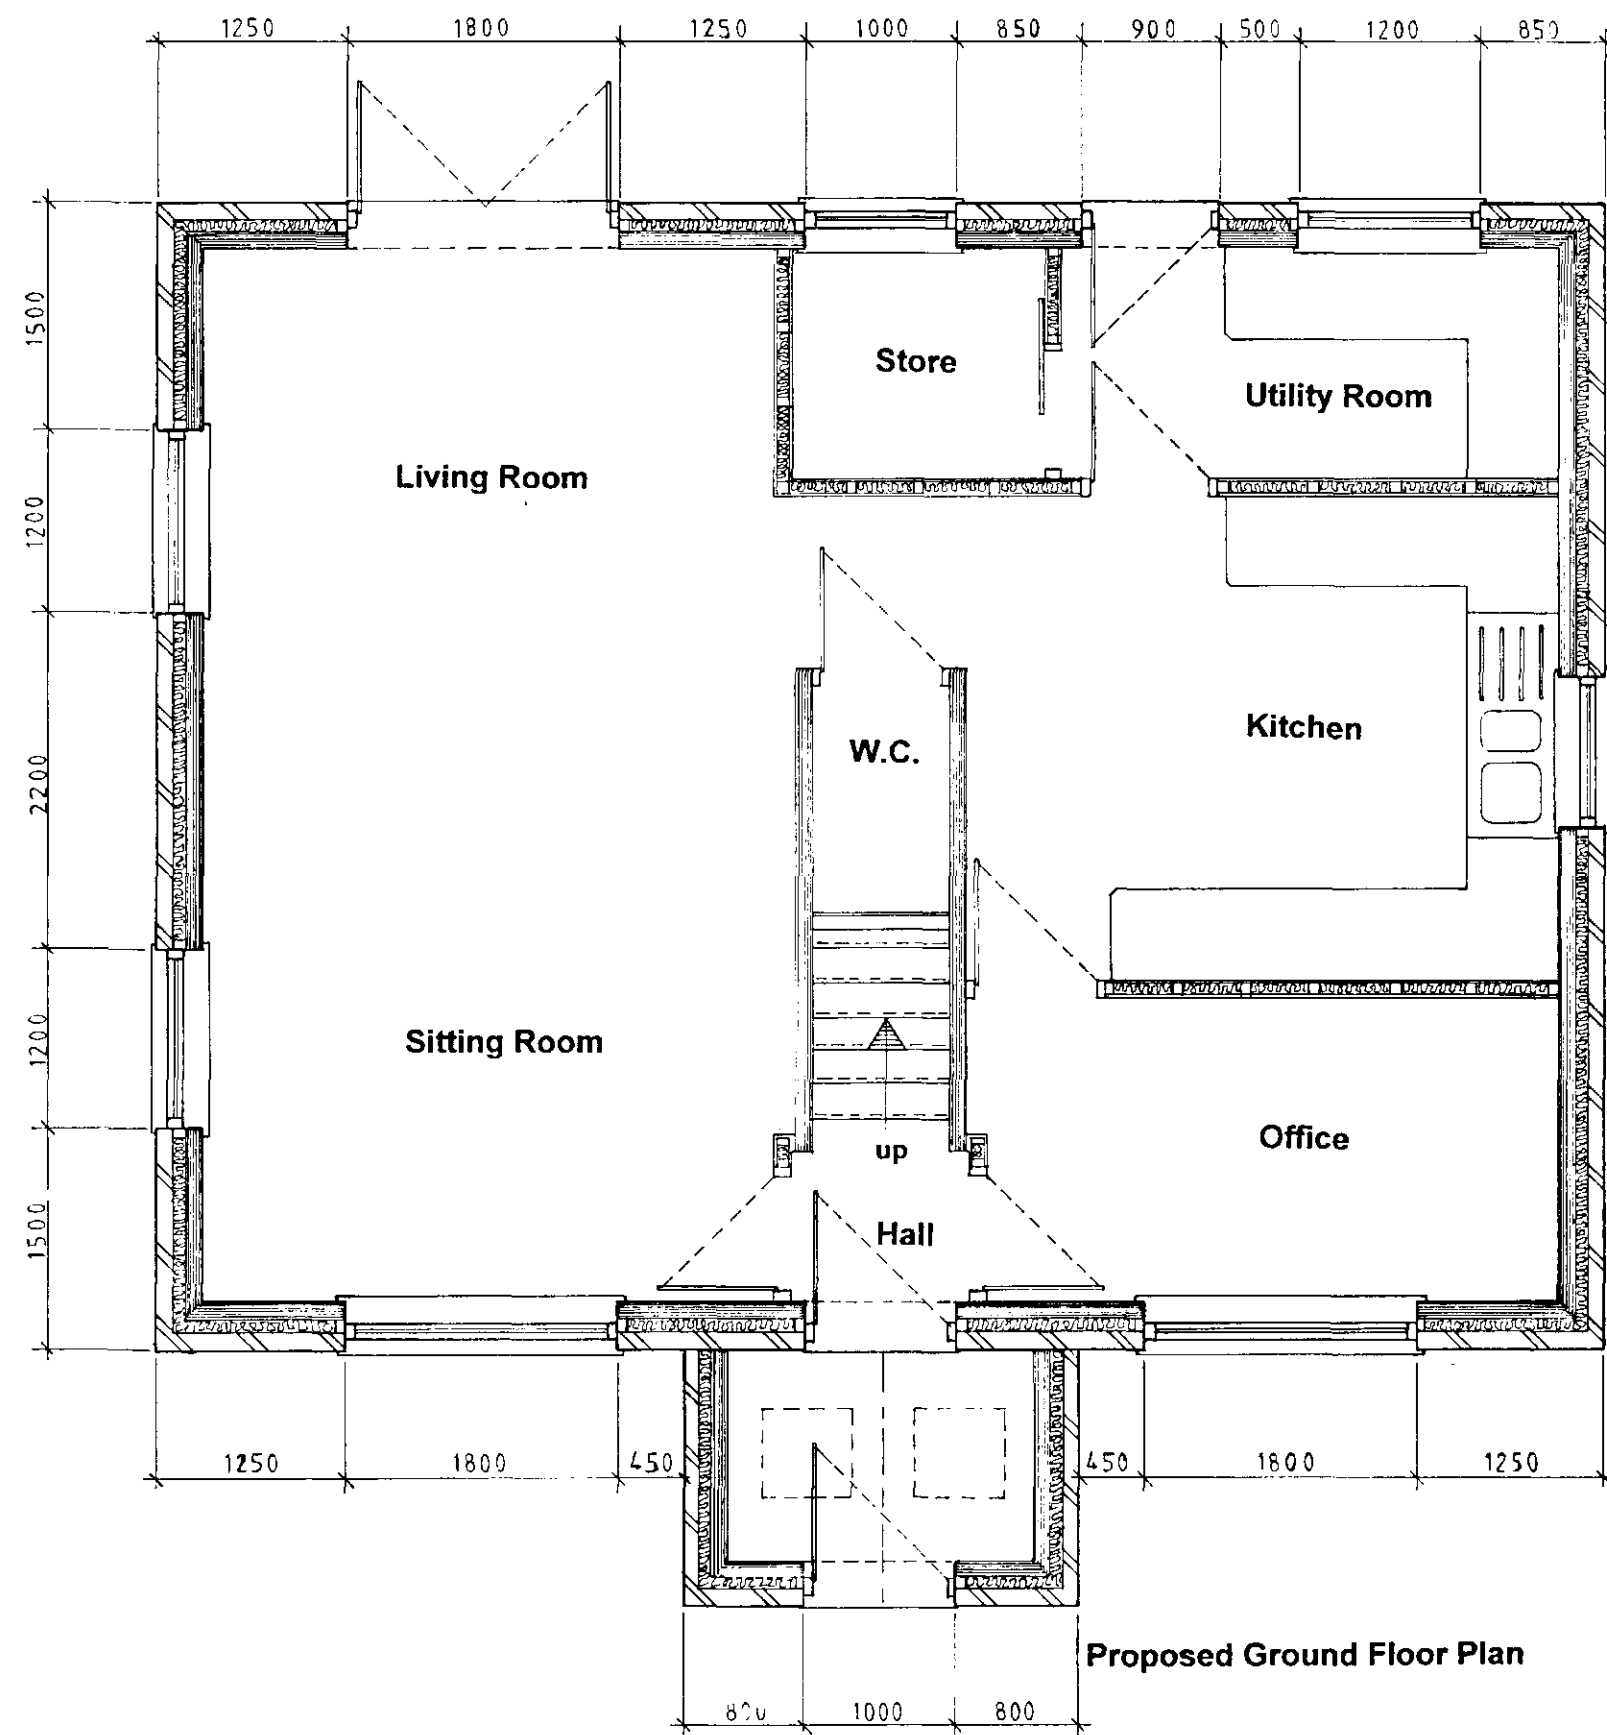


Simon Elliott Associates
 Planning & Development Consultants
 Junction of Haigh Lane & Barnsley Road, Hoylandswaine.
 Proposed Erection of 5 Dwelling Units.
 Applicant: Mr A Platt – November 2020
 Plan Scales – 1:50 & 1:100

Natural Slate to LPA Approval



Proposed Front Elevation

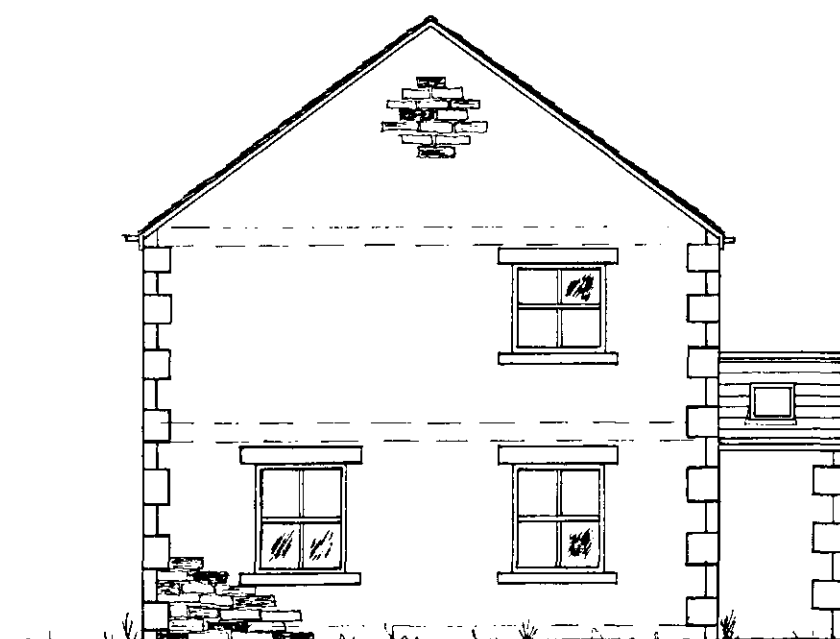


Proposed Side Elevation








Proposed Rear Elevation


Coursed Natural Stone

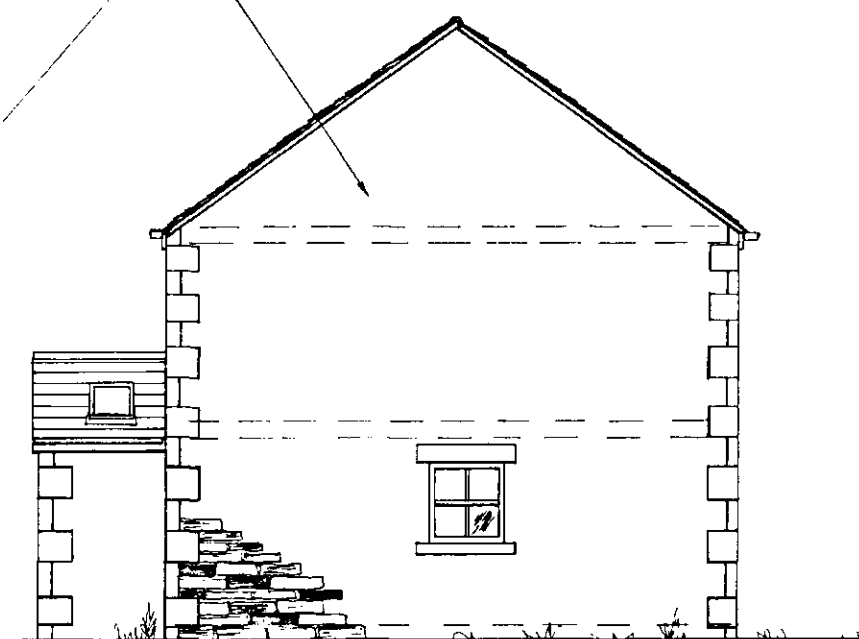






Proposed Side Elevation

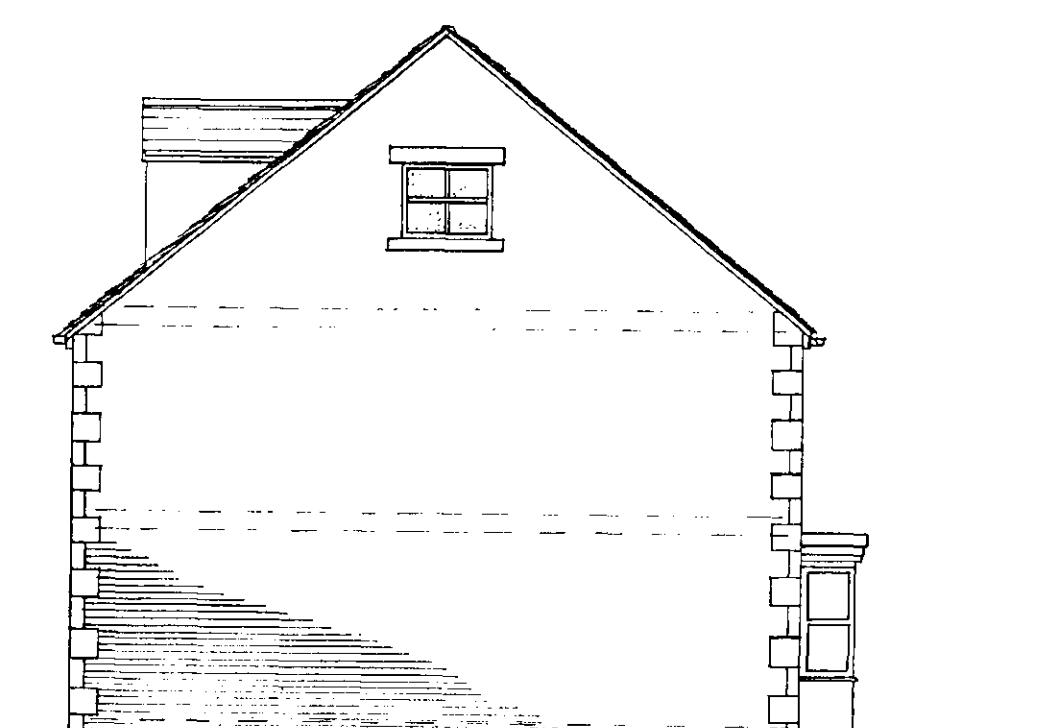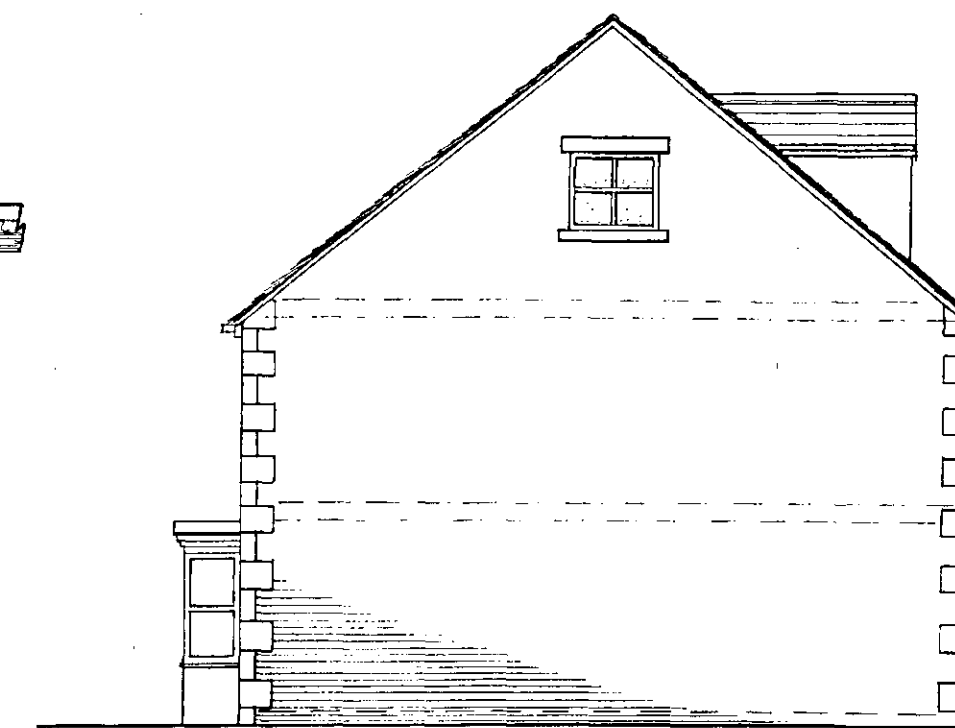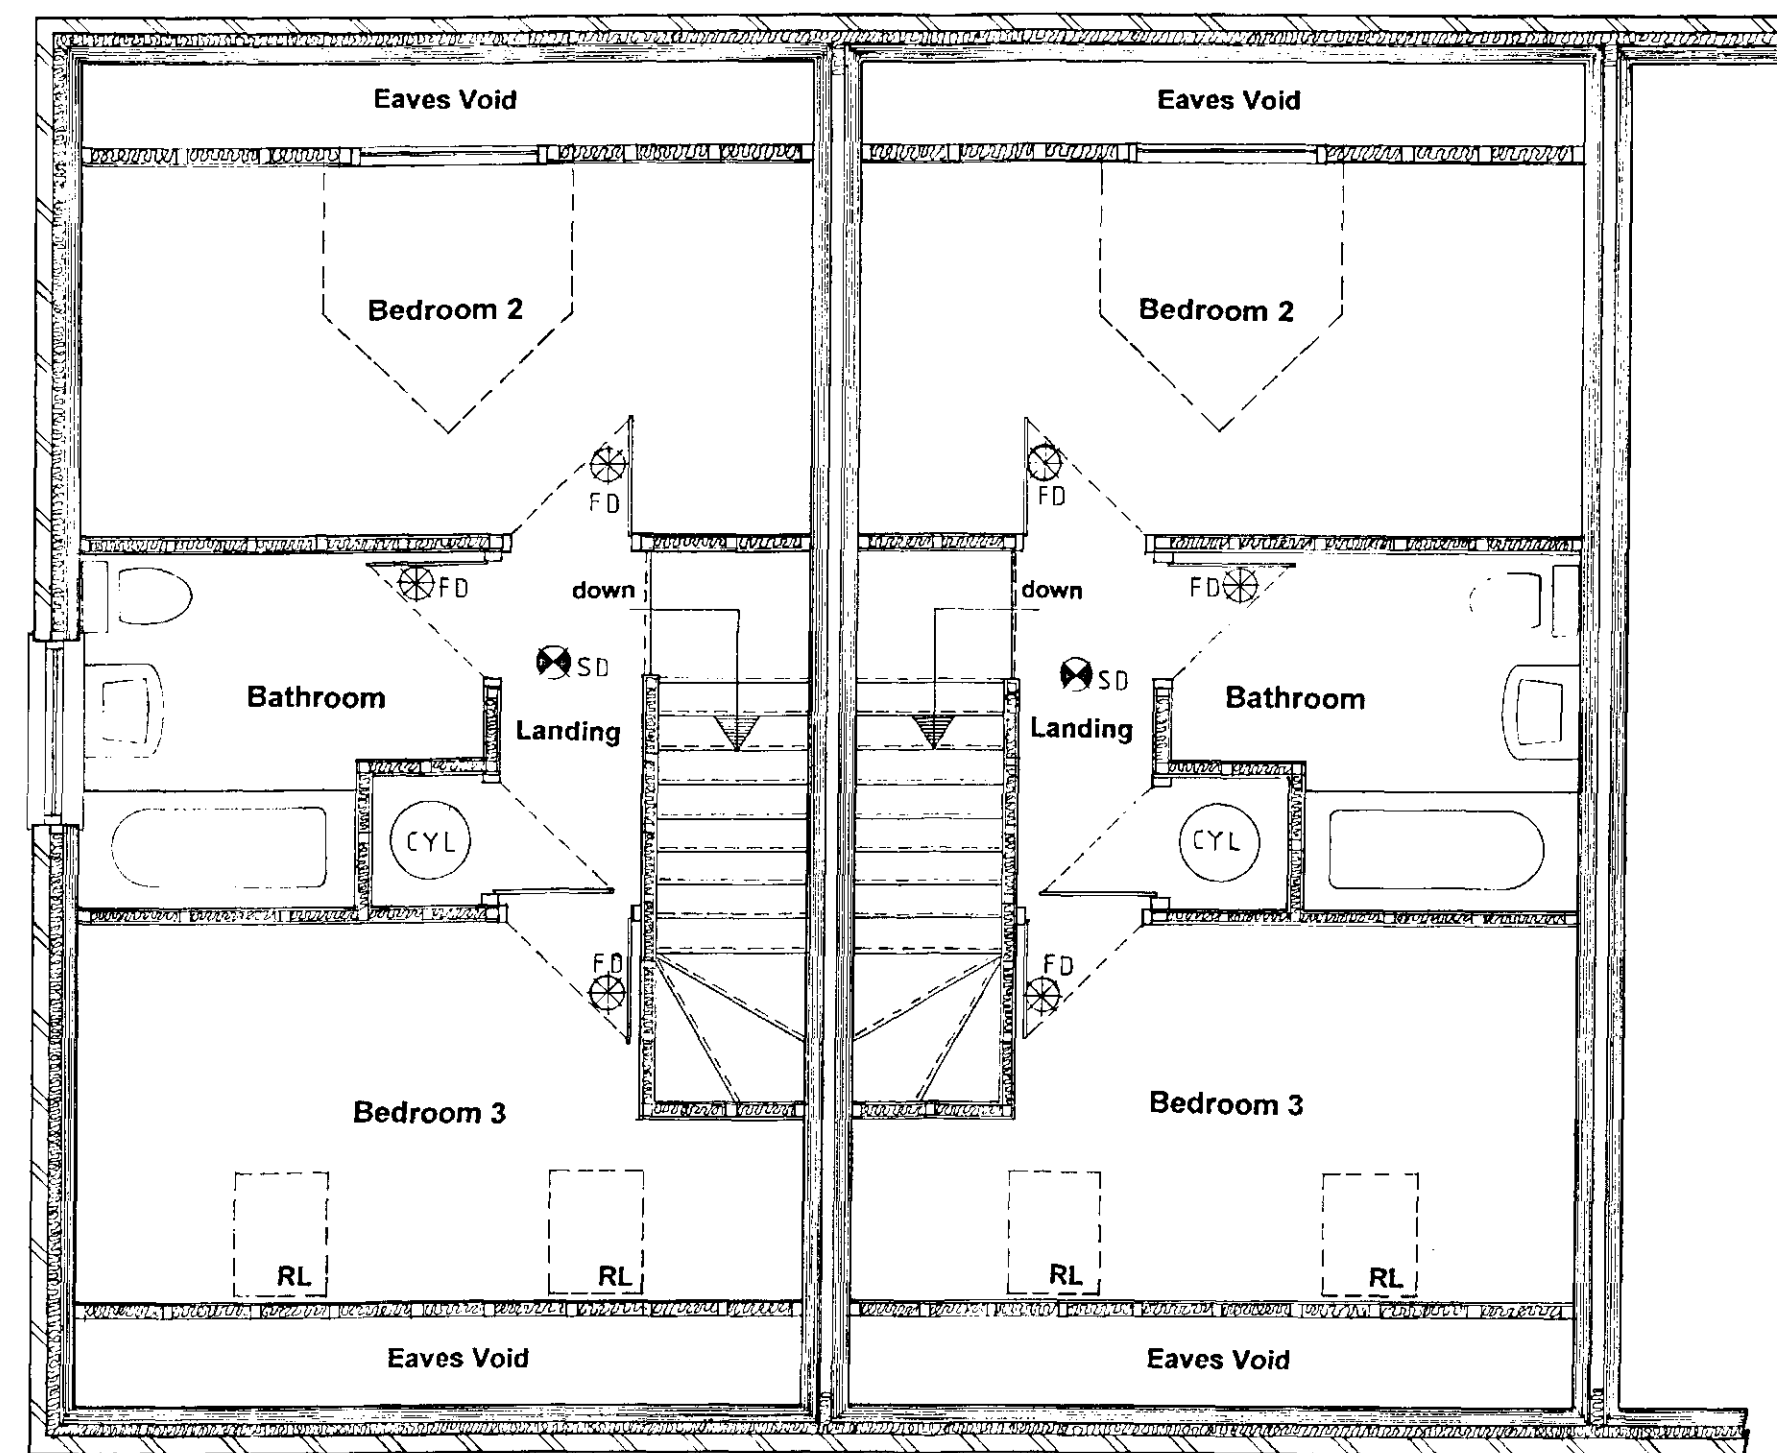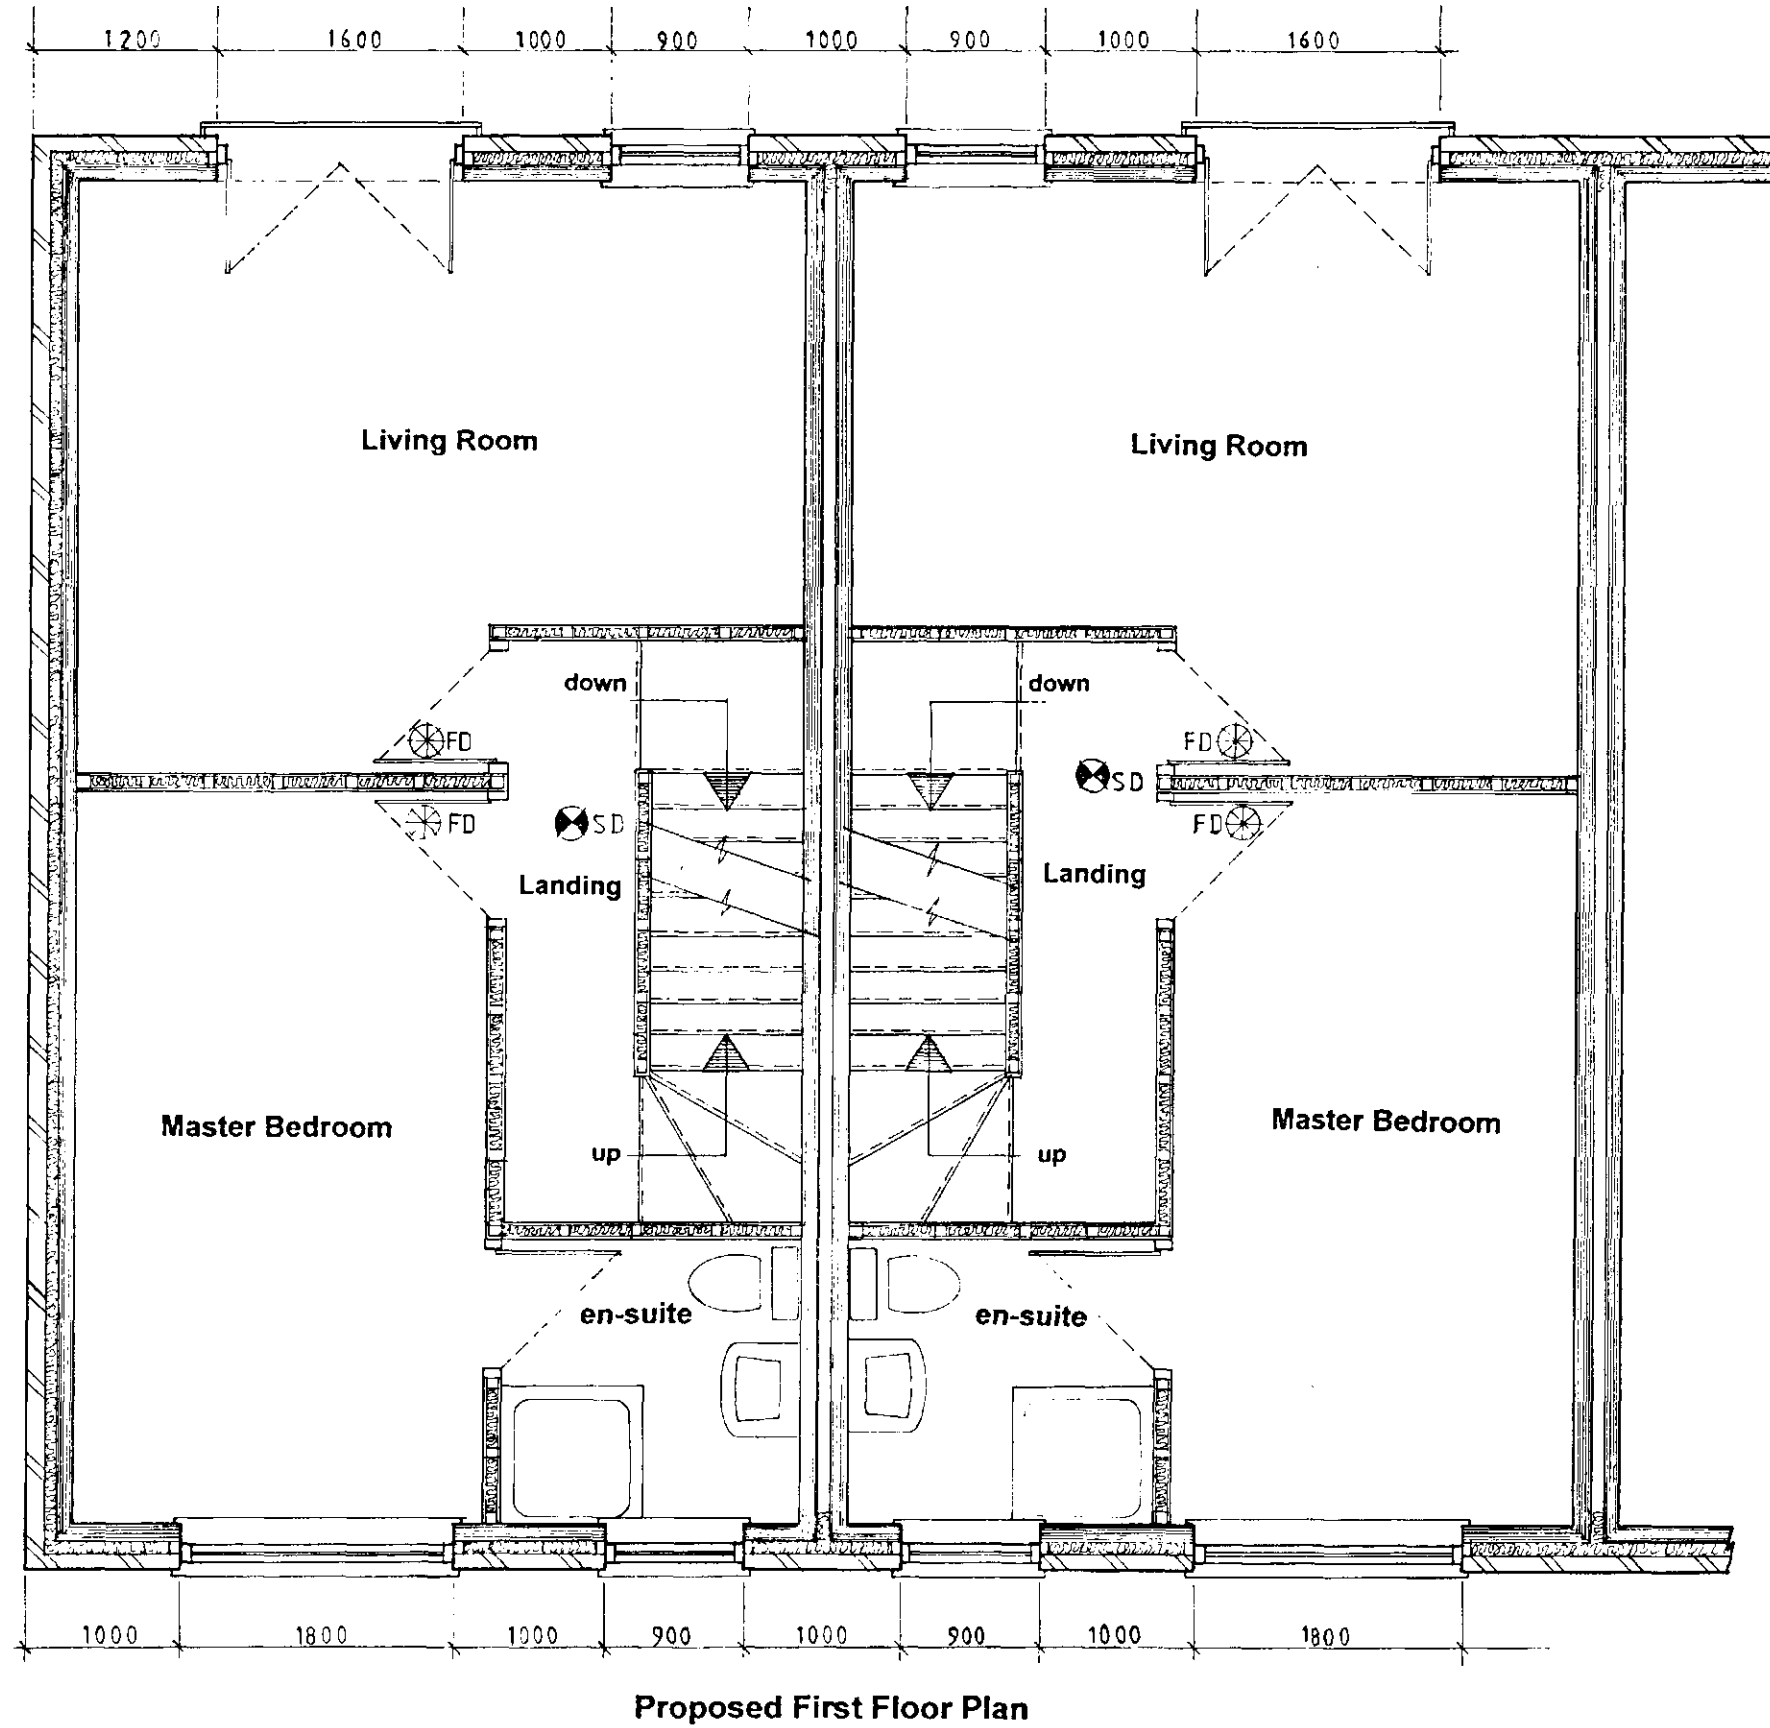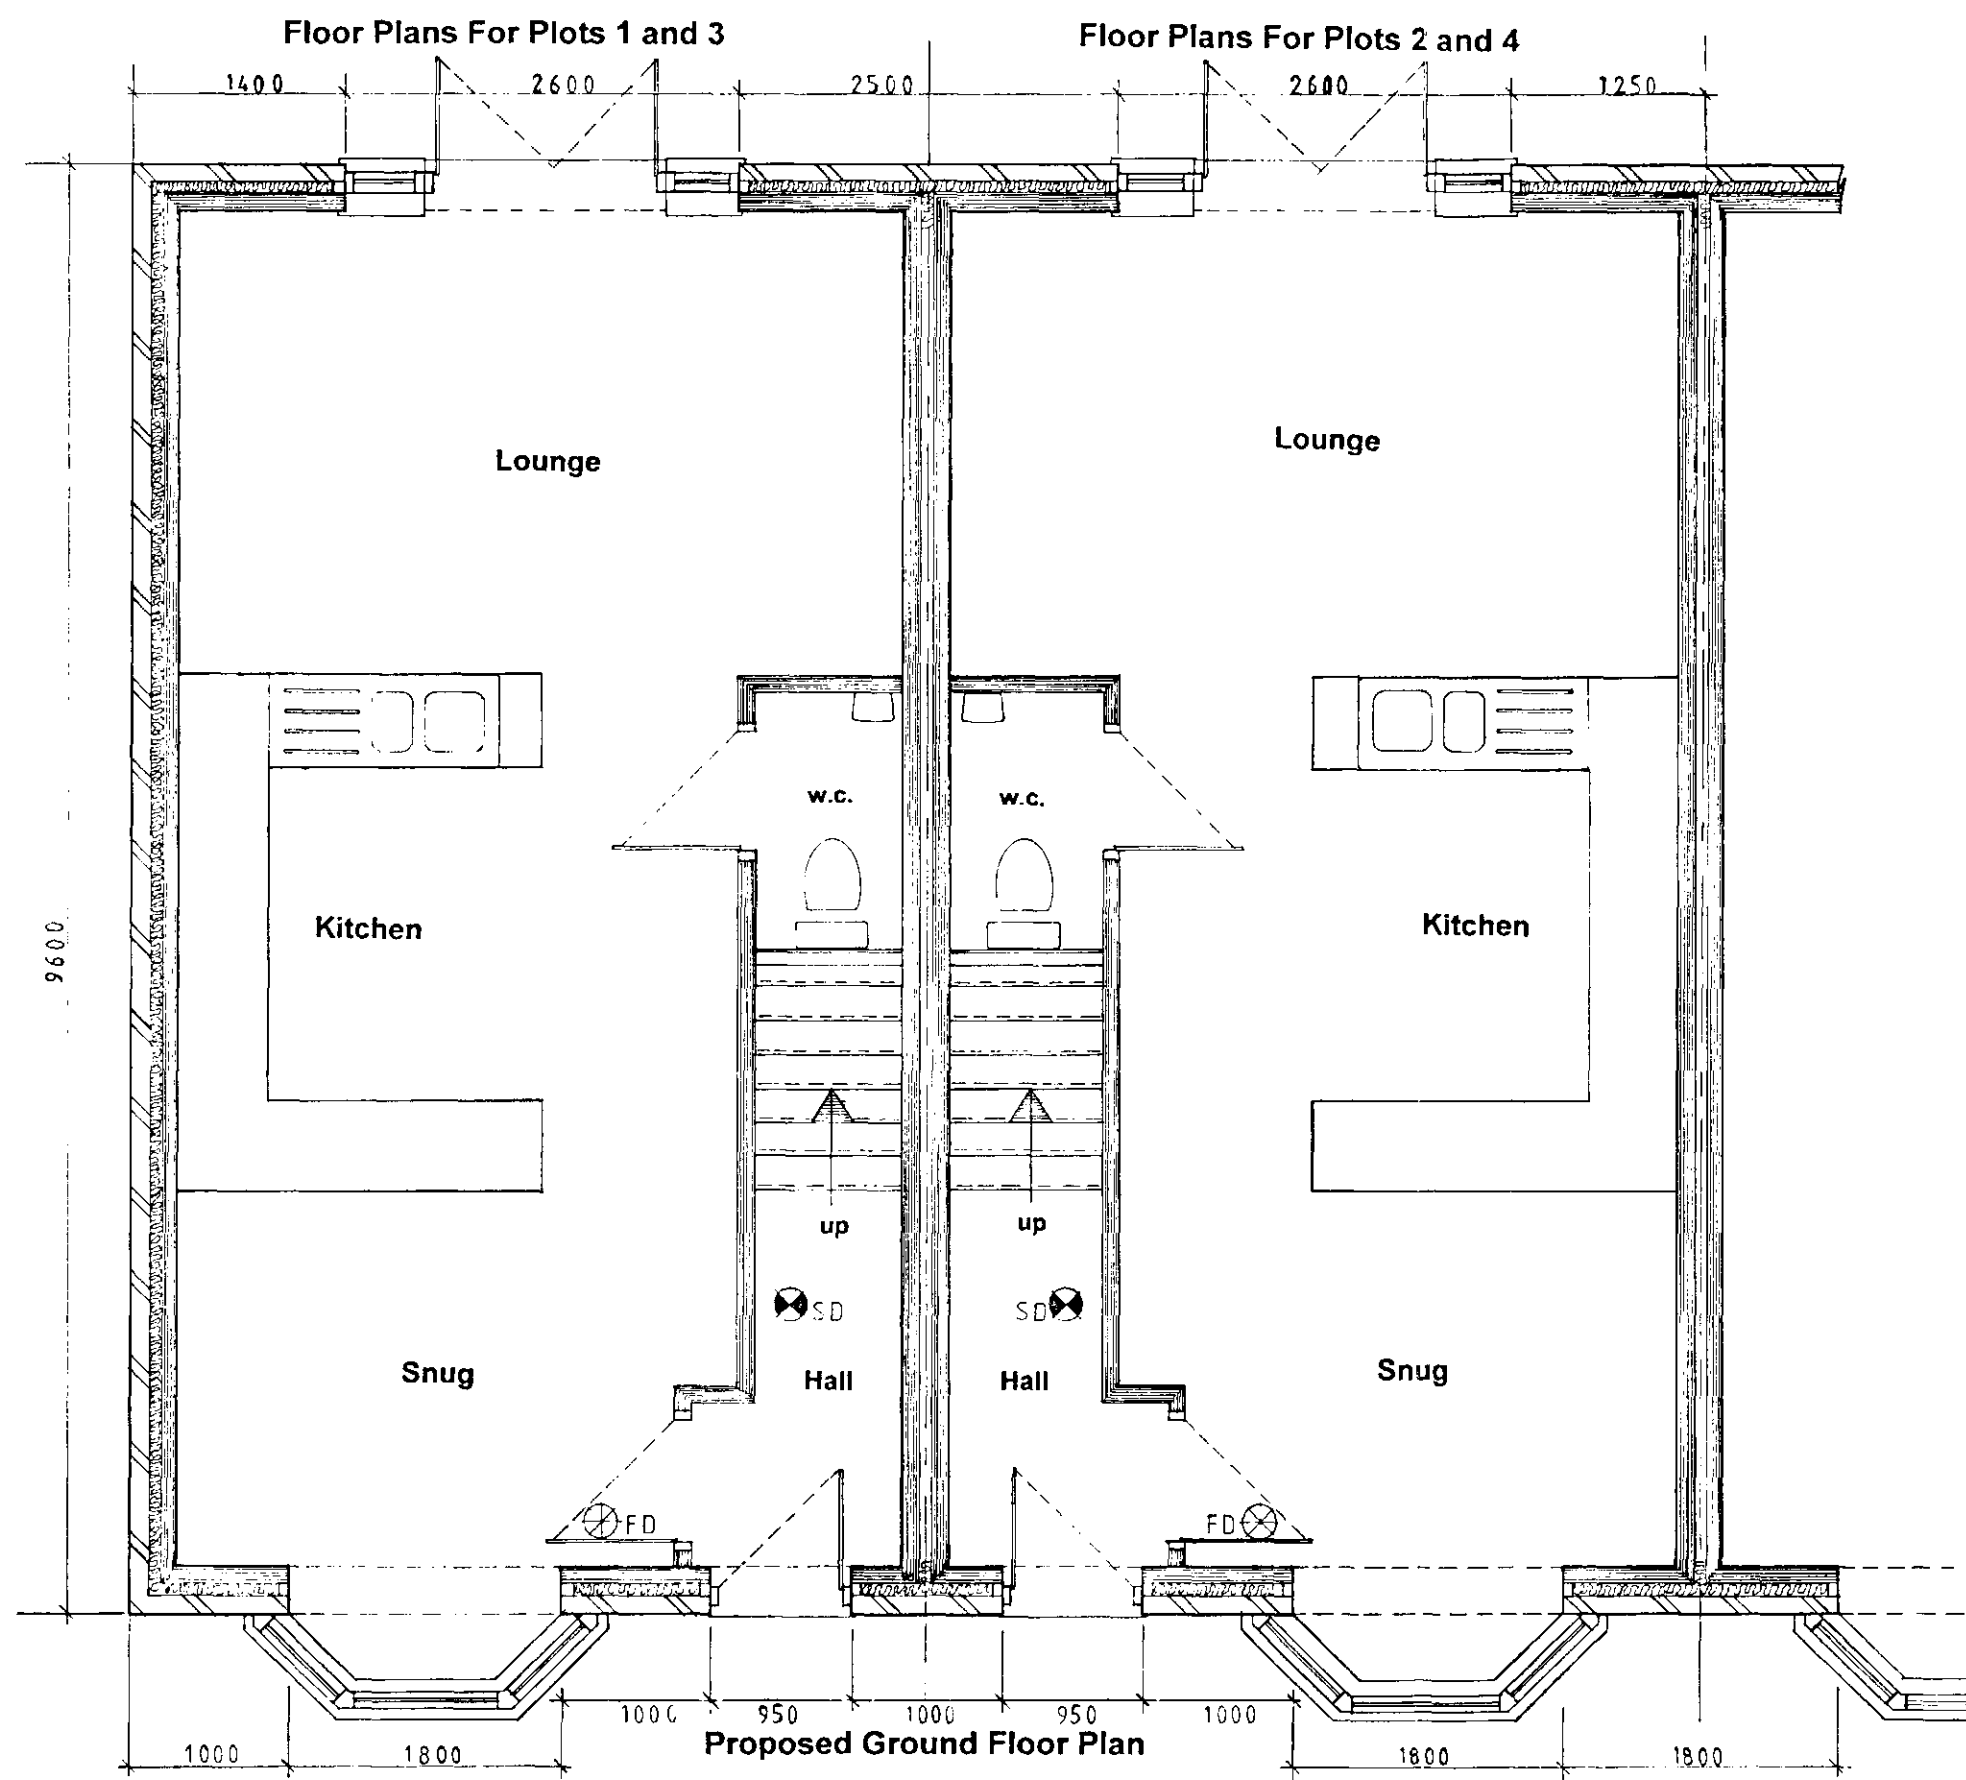

SWITCHES & SOCKET OUTLETS TO BE PROVIDED BETWEEN 450mm & 1200mm FROM FLOOR LEVEL

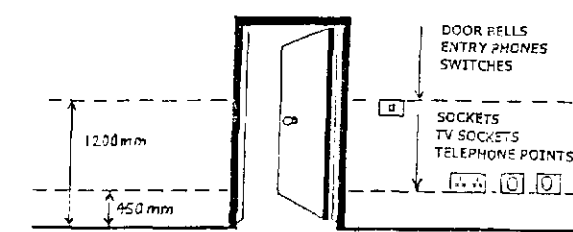

ACCESSIBLE SWITCHES AND SOCKET OUTLETS IN THE DWELLING

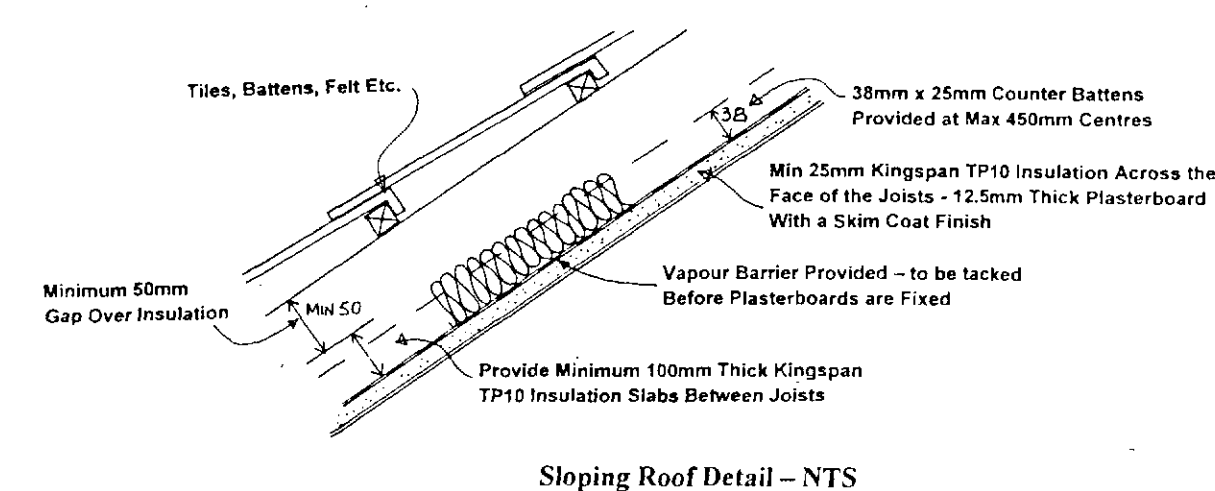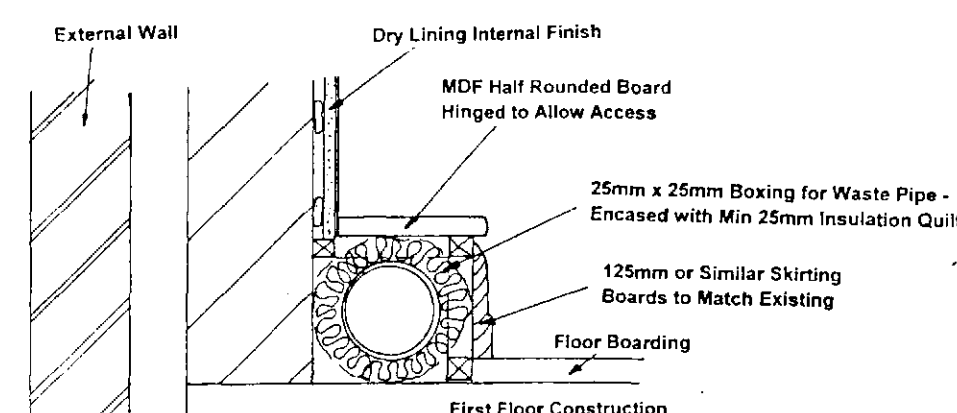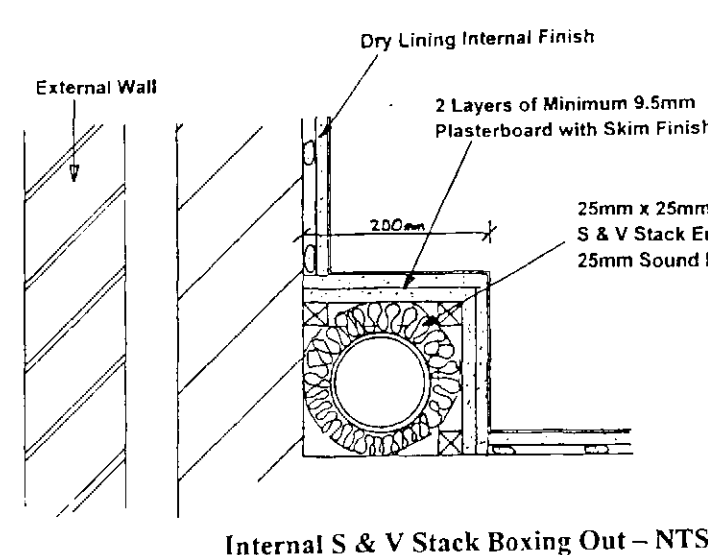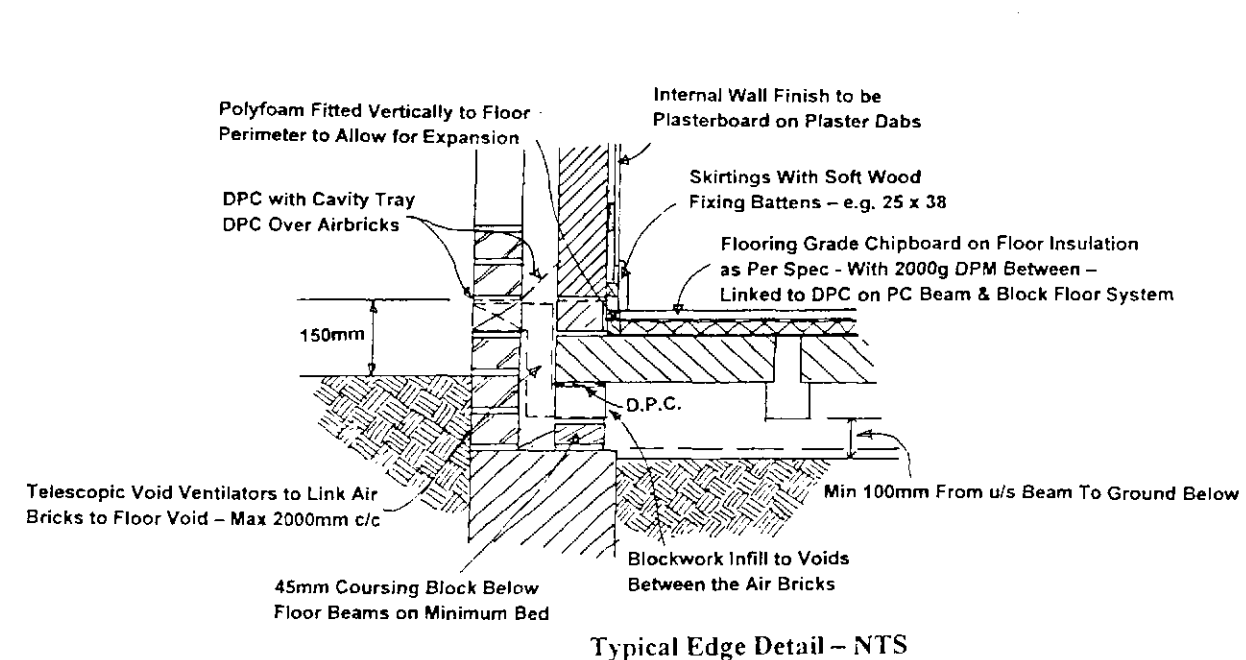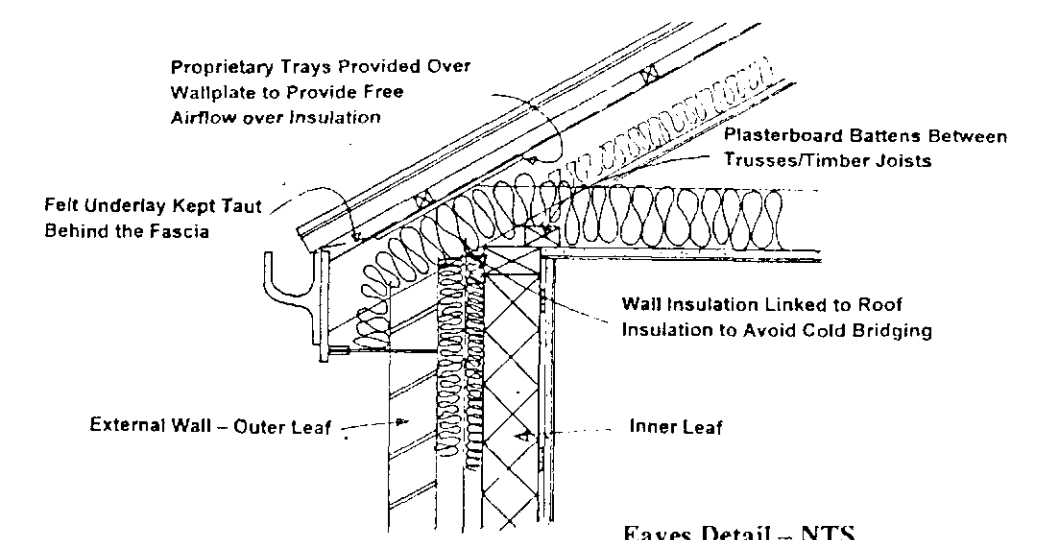

Simon Elliott Associates
 Planning & Development Consultants
 Junction of Haigh Lane & Barnsley Road, Hoylandswaine.
 Proposed Erection of 5 Dwelling Units.
 Applicant: Mr A Platt - November 2020
 Plan Scales - 1:50 & 1:100