



Notes


- Oak Structure (Original and/or Historic replacement)
- Modern timber repair/extension
- Steel structure
- Proposed Concrete Lintel designed by Structural Engineer
- New brickwork above ceiling level
- Statement photo reference

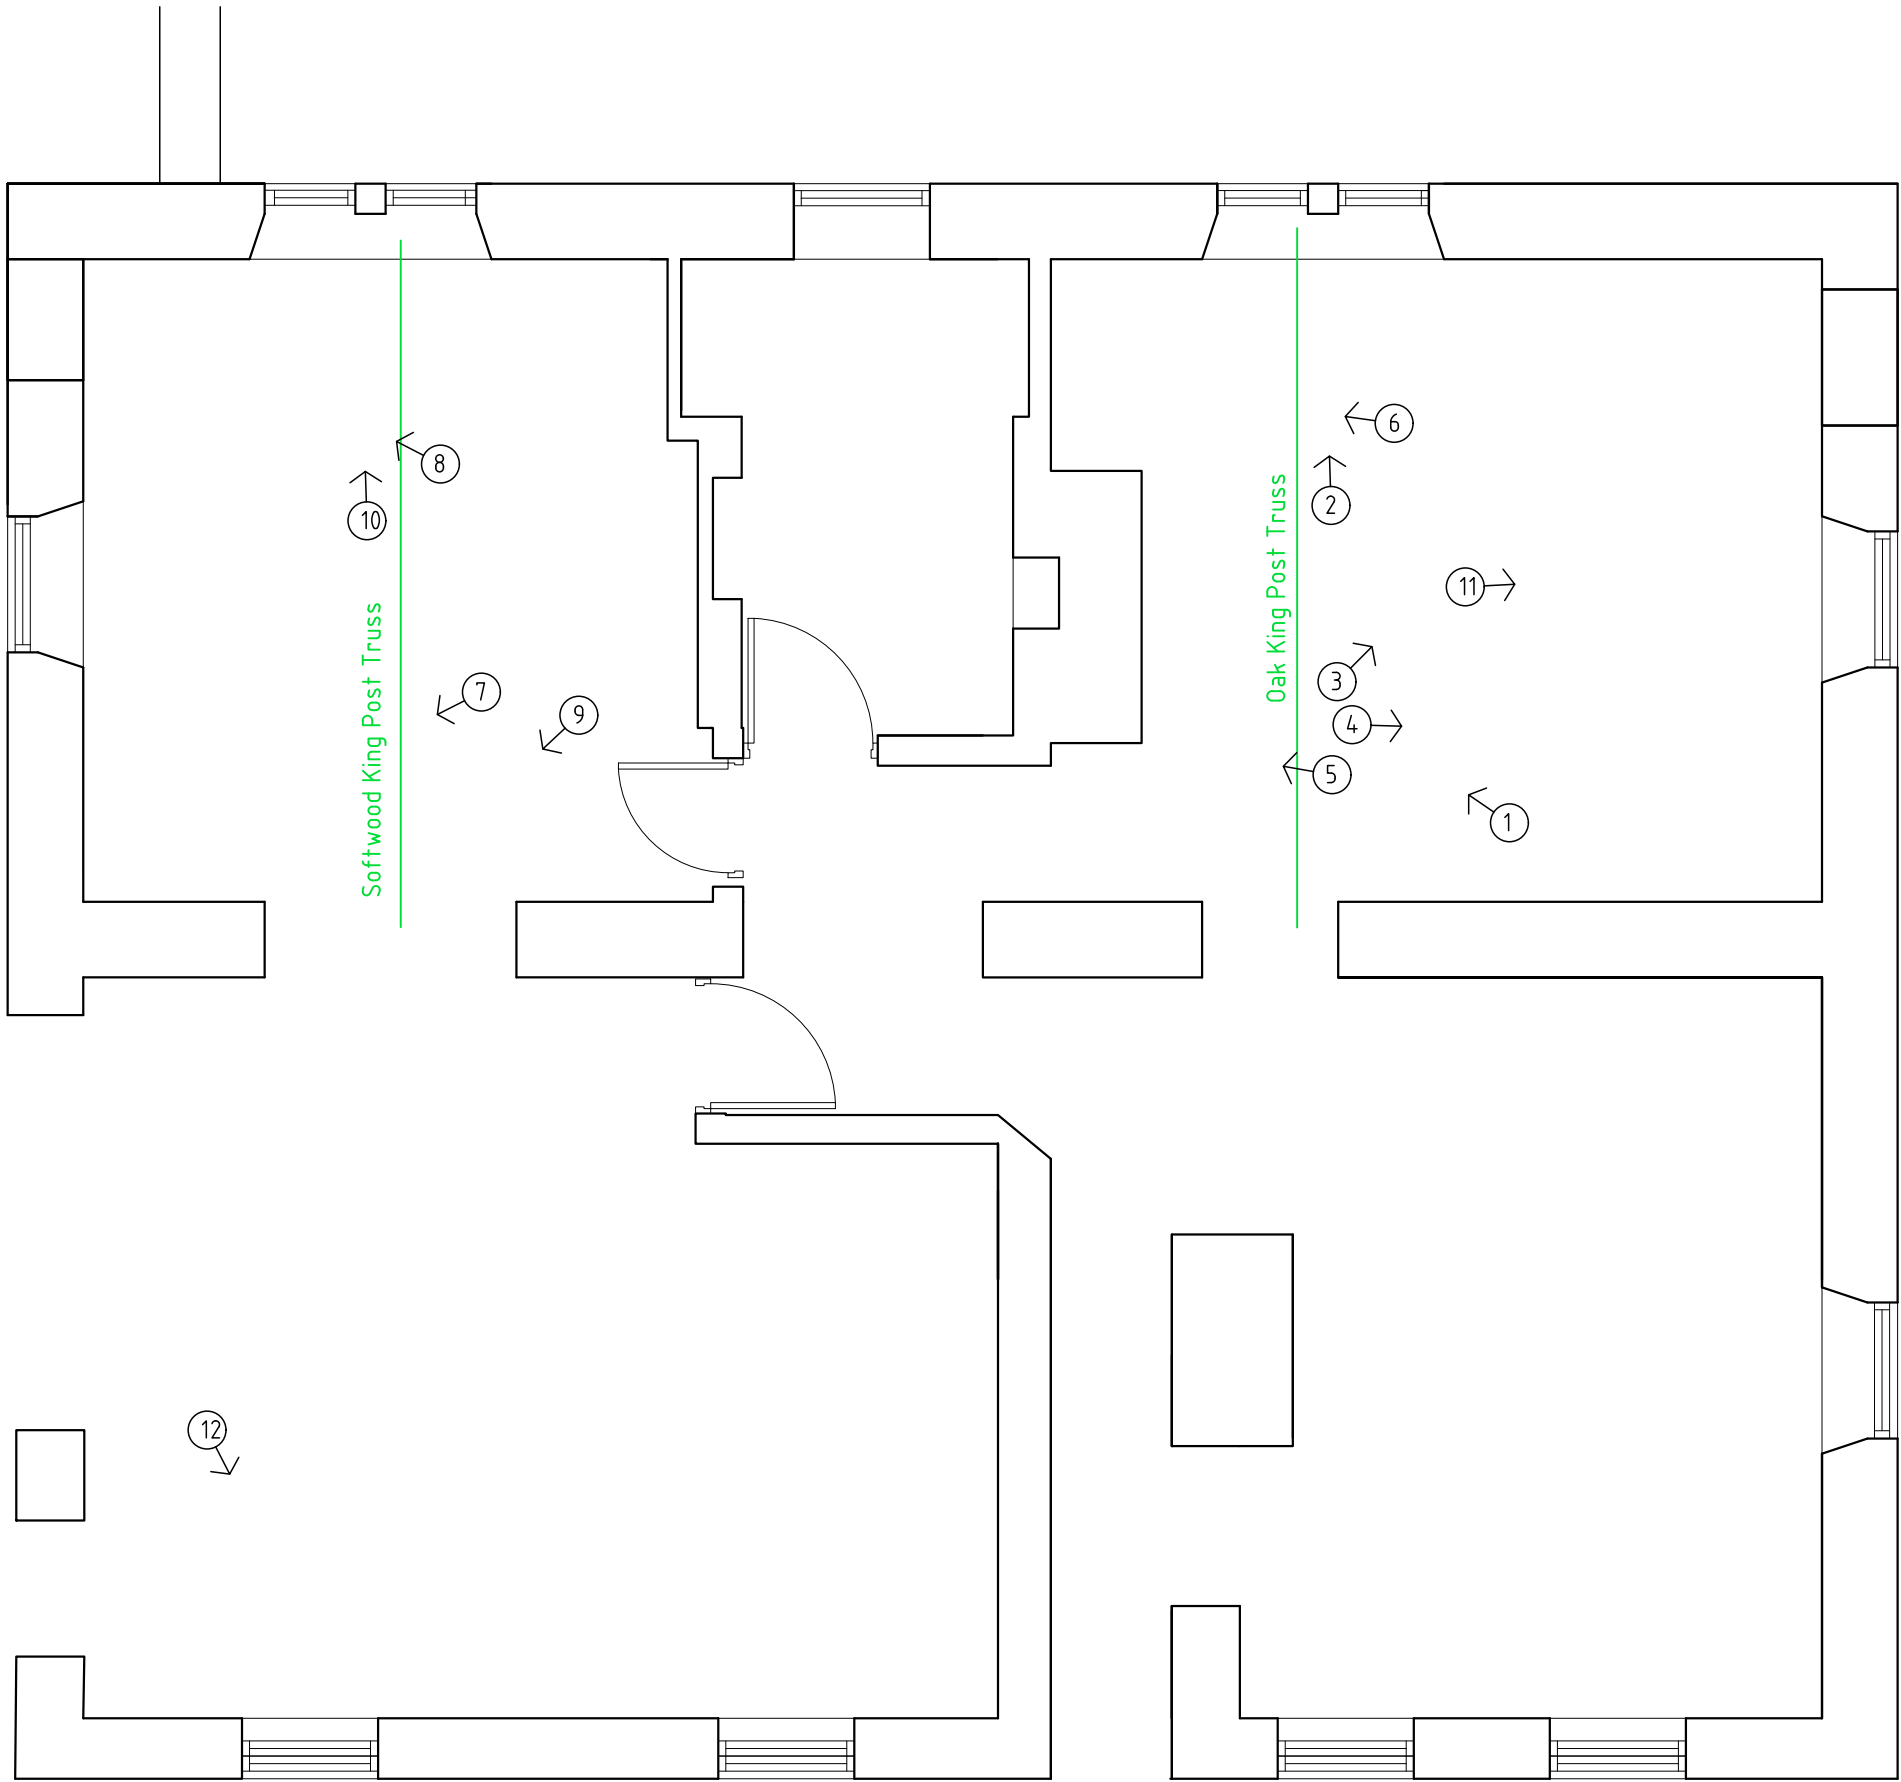

Existing Ground Floor Layout

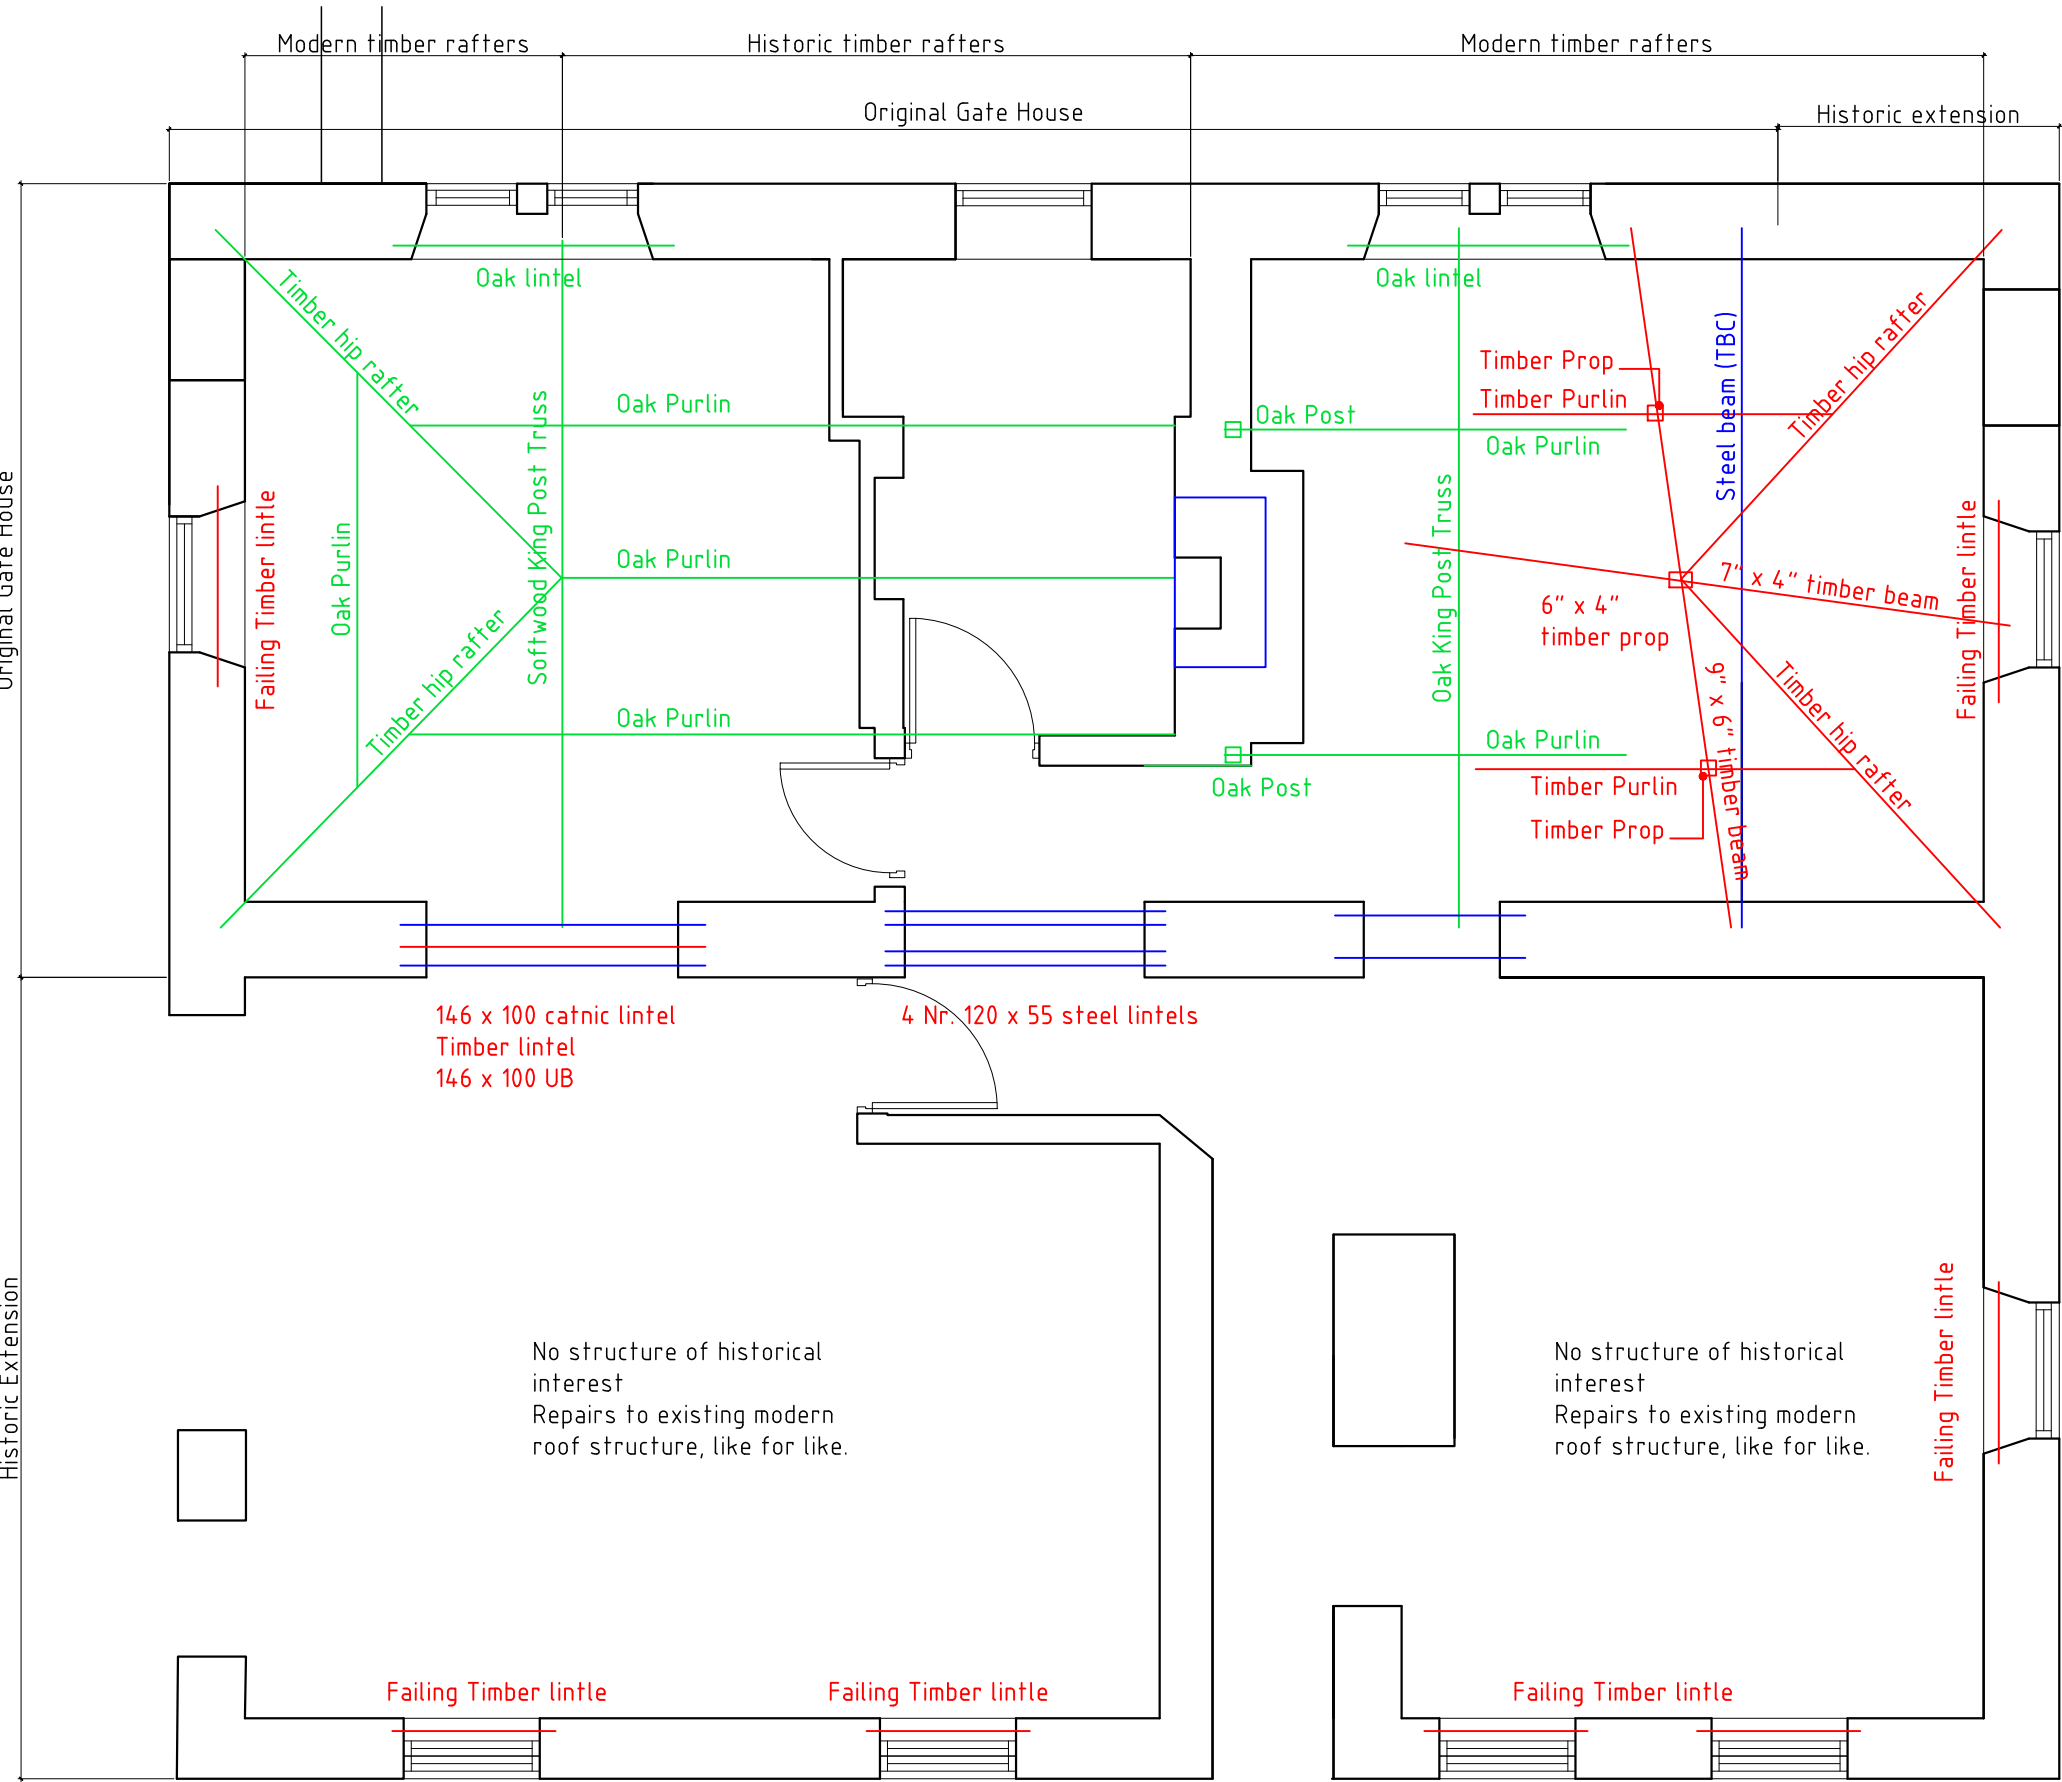

Existing roof layout

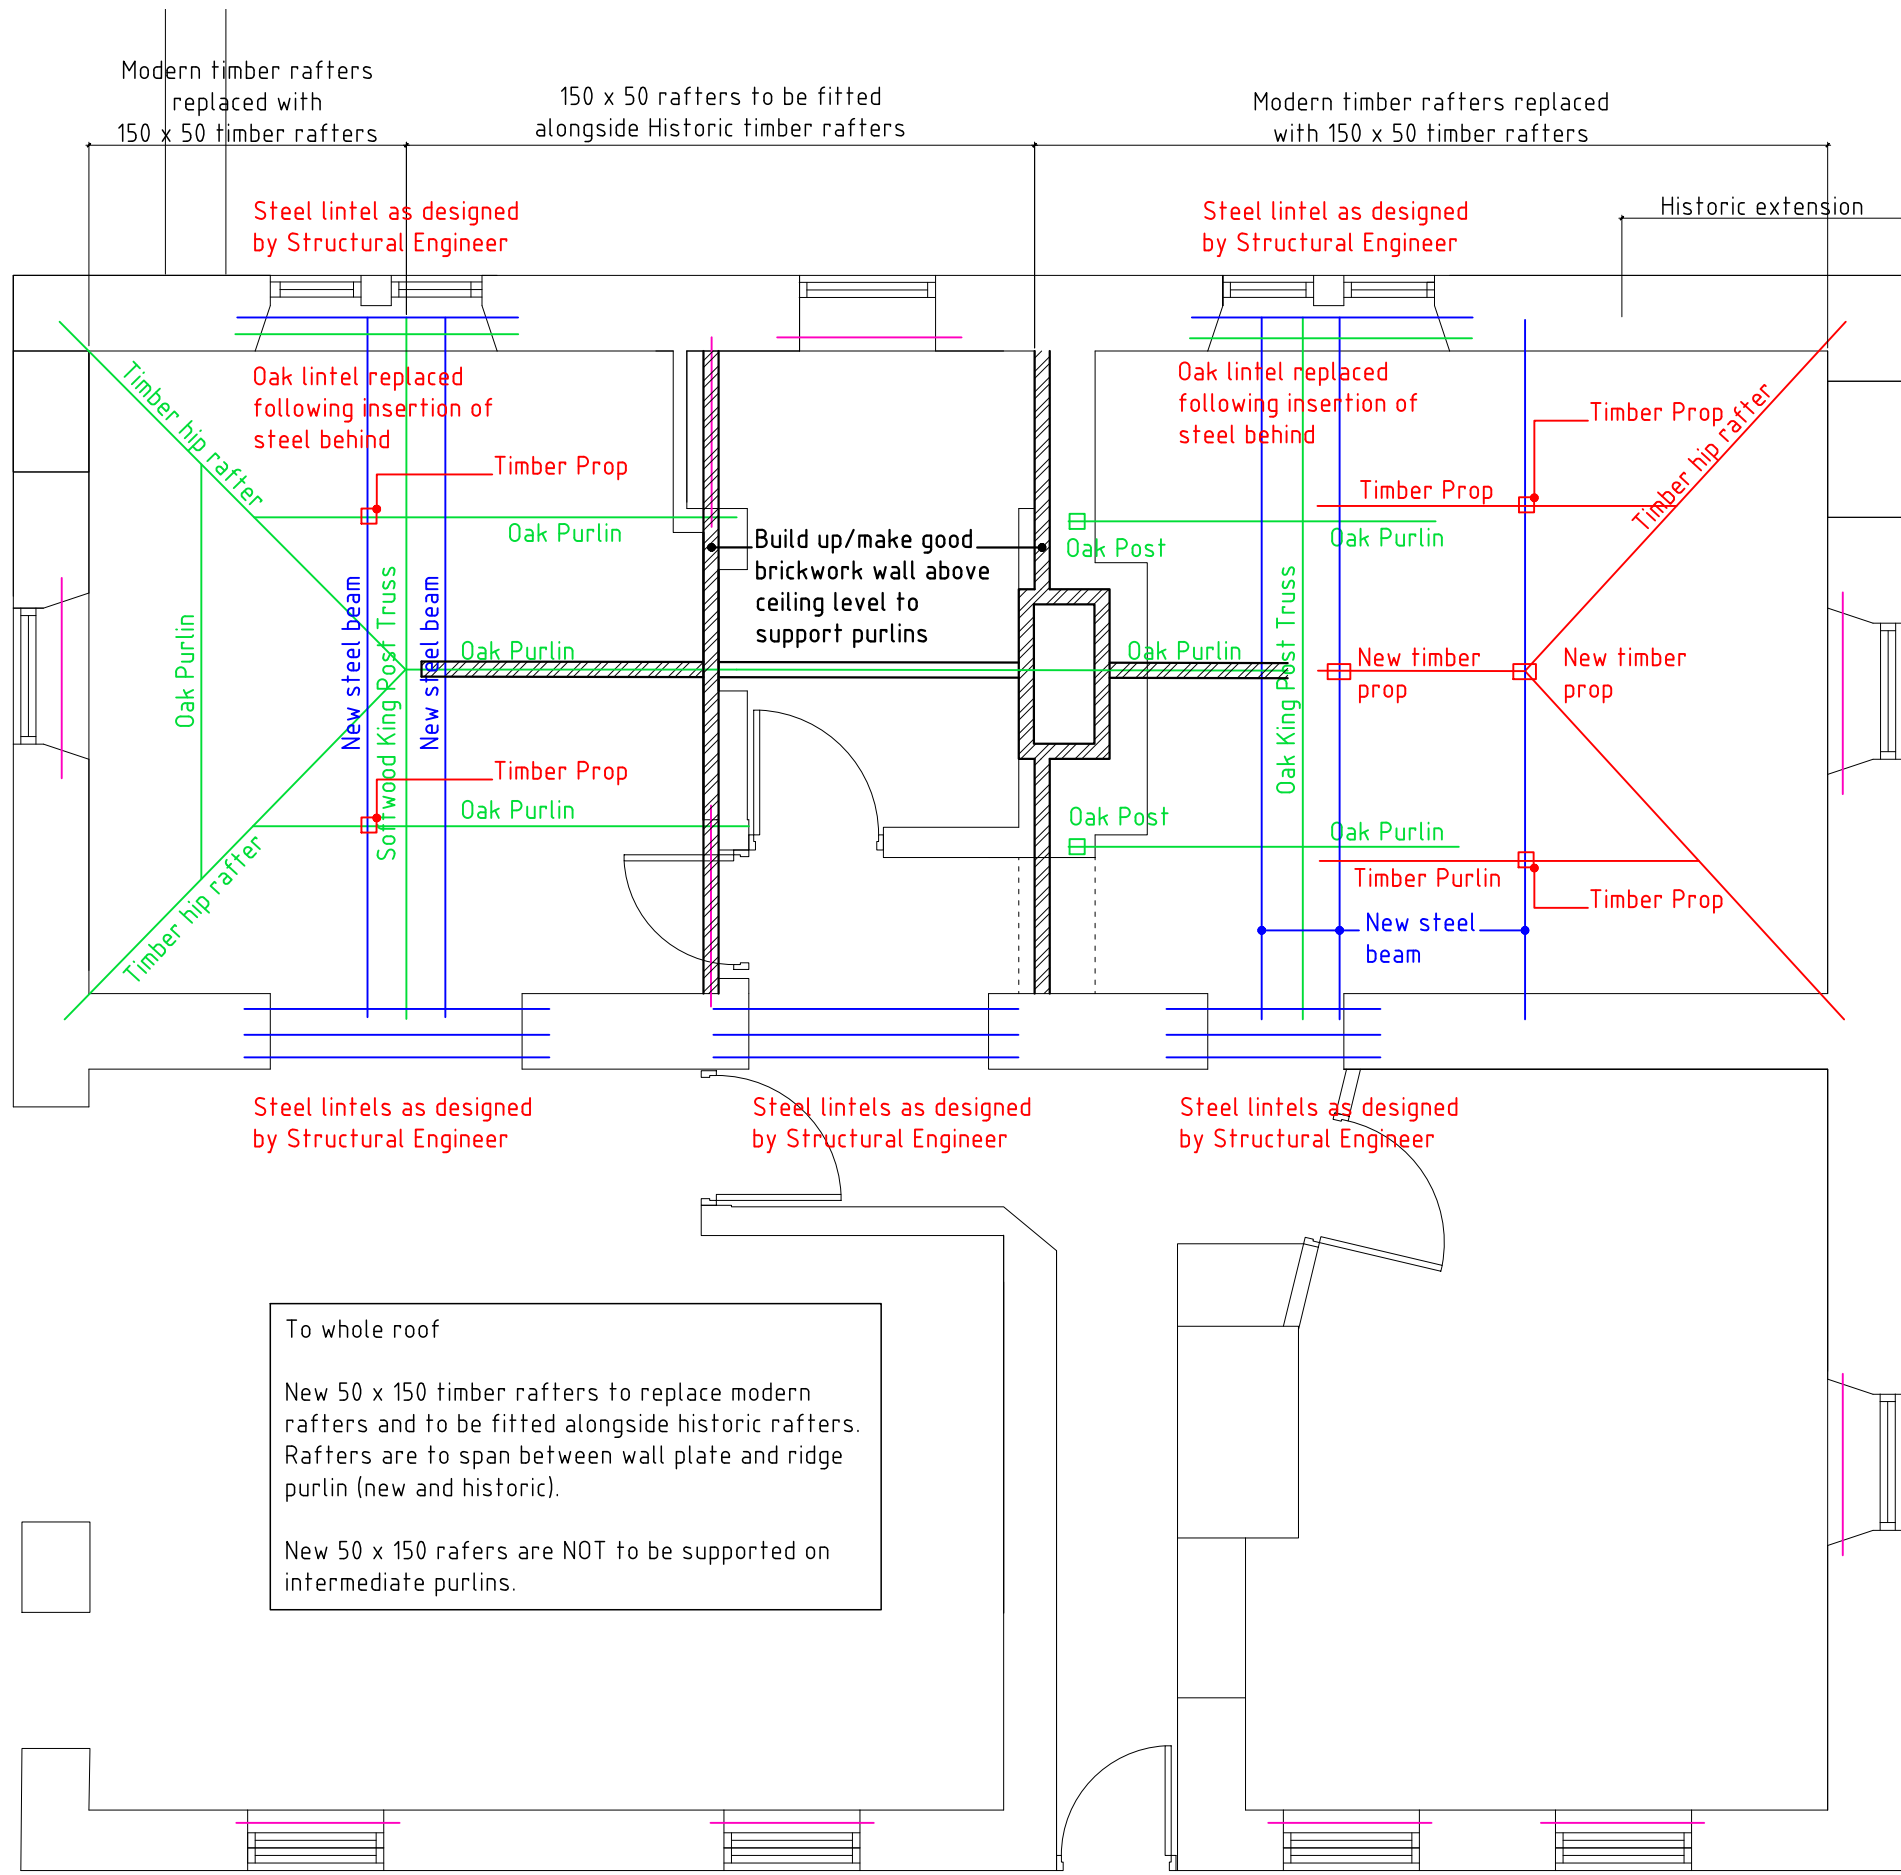

Proposed roof layout

Revision	Description	By	Date
C	Historical hip rafters identified as such to ensure retention. Timber props added. New timber rafter notes clarified.	AVR	18/4/18
B	Photograph references added. Rafter note added.	AVR	15/2/18
A	General amendments to proposed roof structure	AVR	12/2/18

Essence Architecture Ltd.

Client
Mr and Mrs Campbell
Queen Anne's Lodge, Worsbrough Bridge

Project
Queen Anne's Lodge
Repair to Roof Structure

Drawing Title
Existing and Proposed Plans
Roof Structure

Scale	Status
A1 1:50	Listed Building
Drawn AVR	Date 30/3/16
Project No. 2013-05	Drawing No. LBC 01
	Revision C

Head Office: Upper Bagden House
Bagden Lane
Clayton West
Huddersfield
HD8 8LQ
Tel: 01484 865000
Fax: 01484 865011
Email: info@essencearchitecture.com
Web Site: www.essencearchitecture.com