



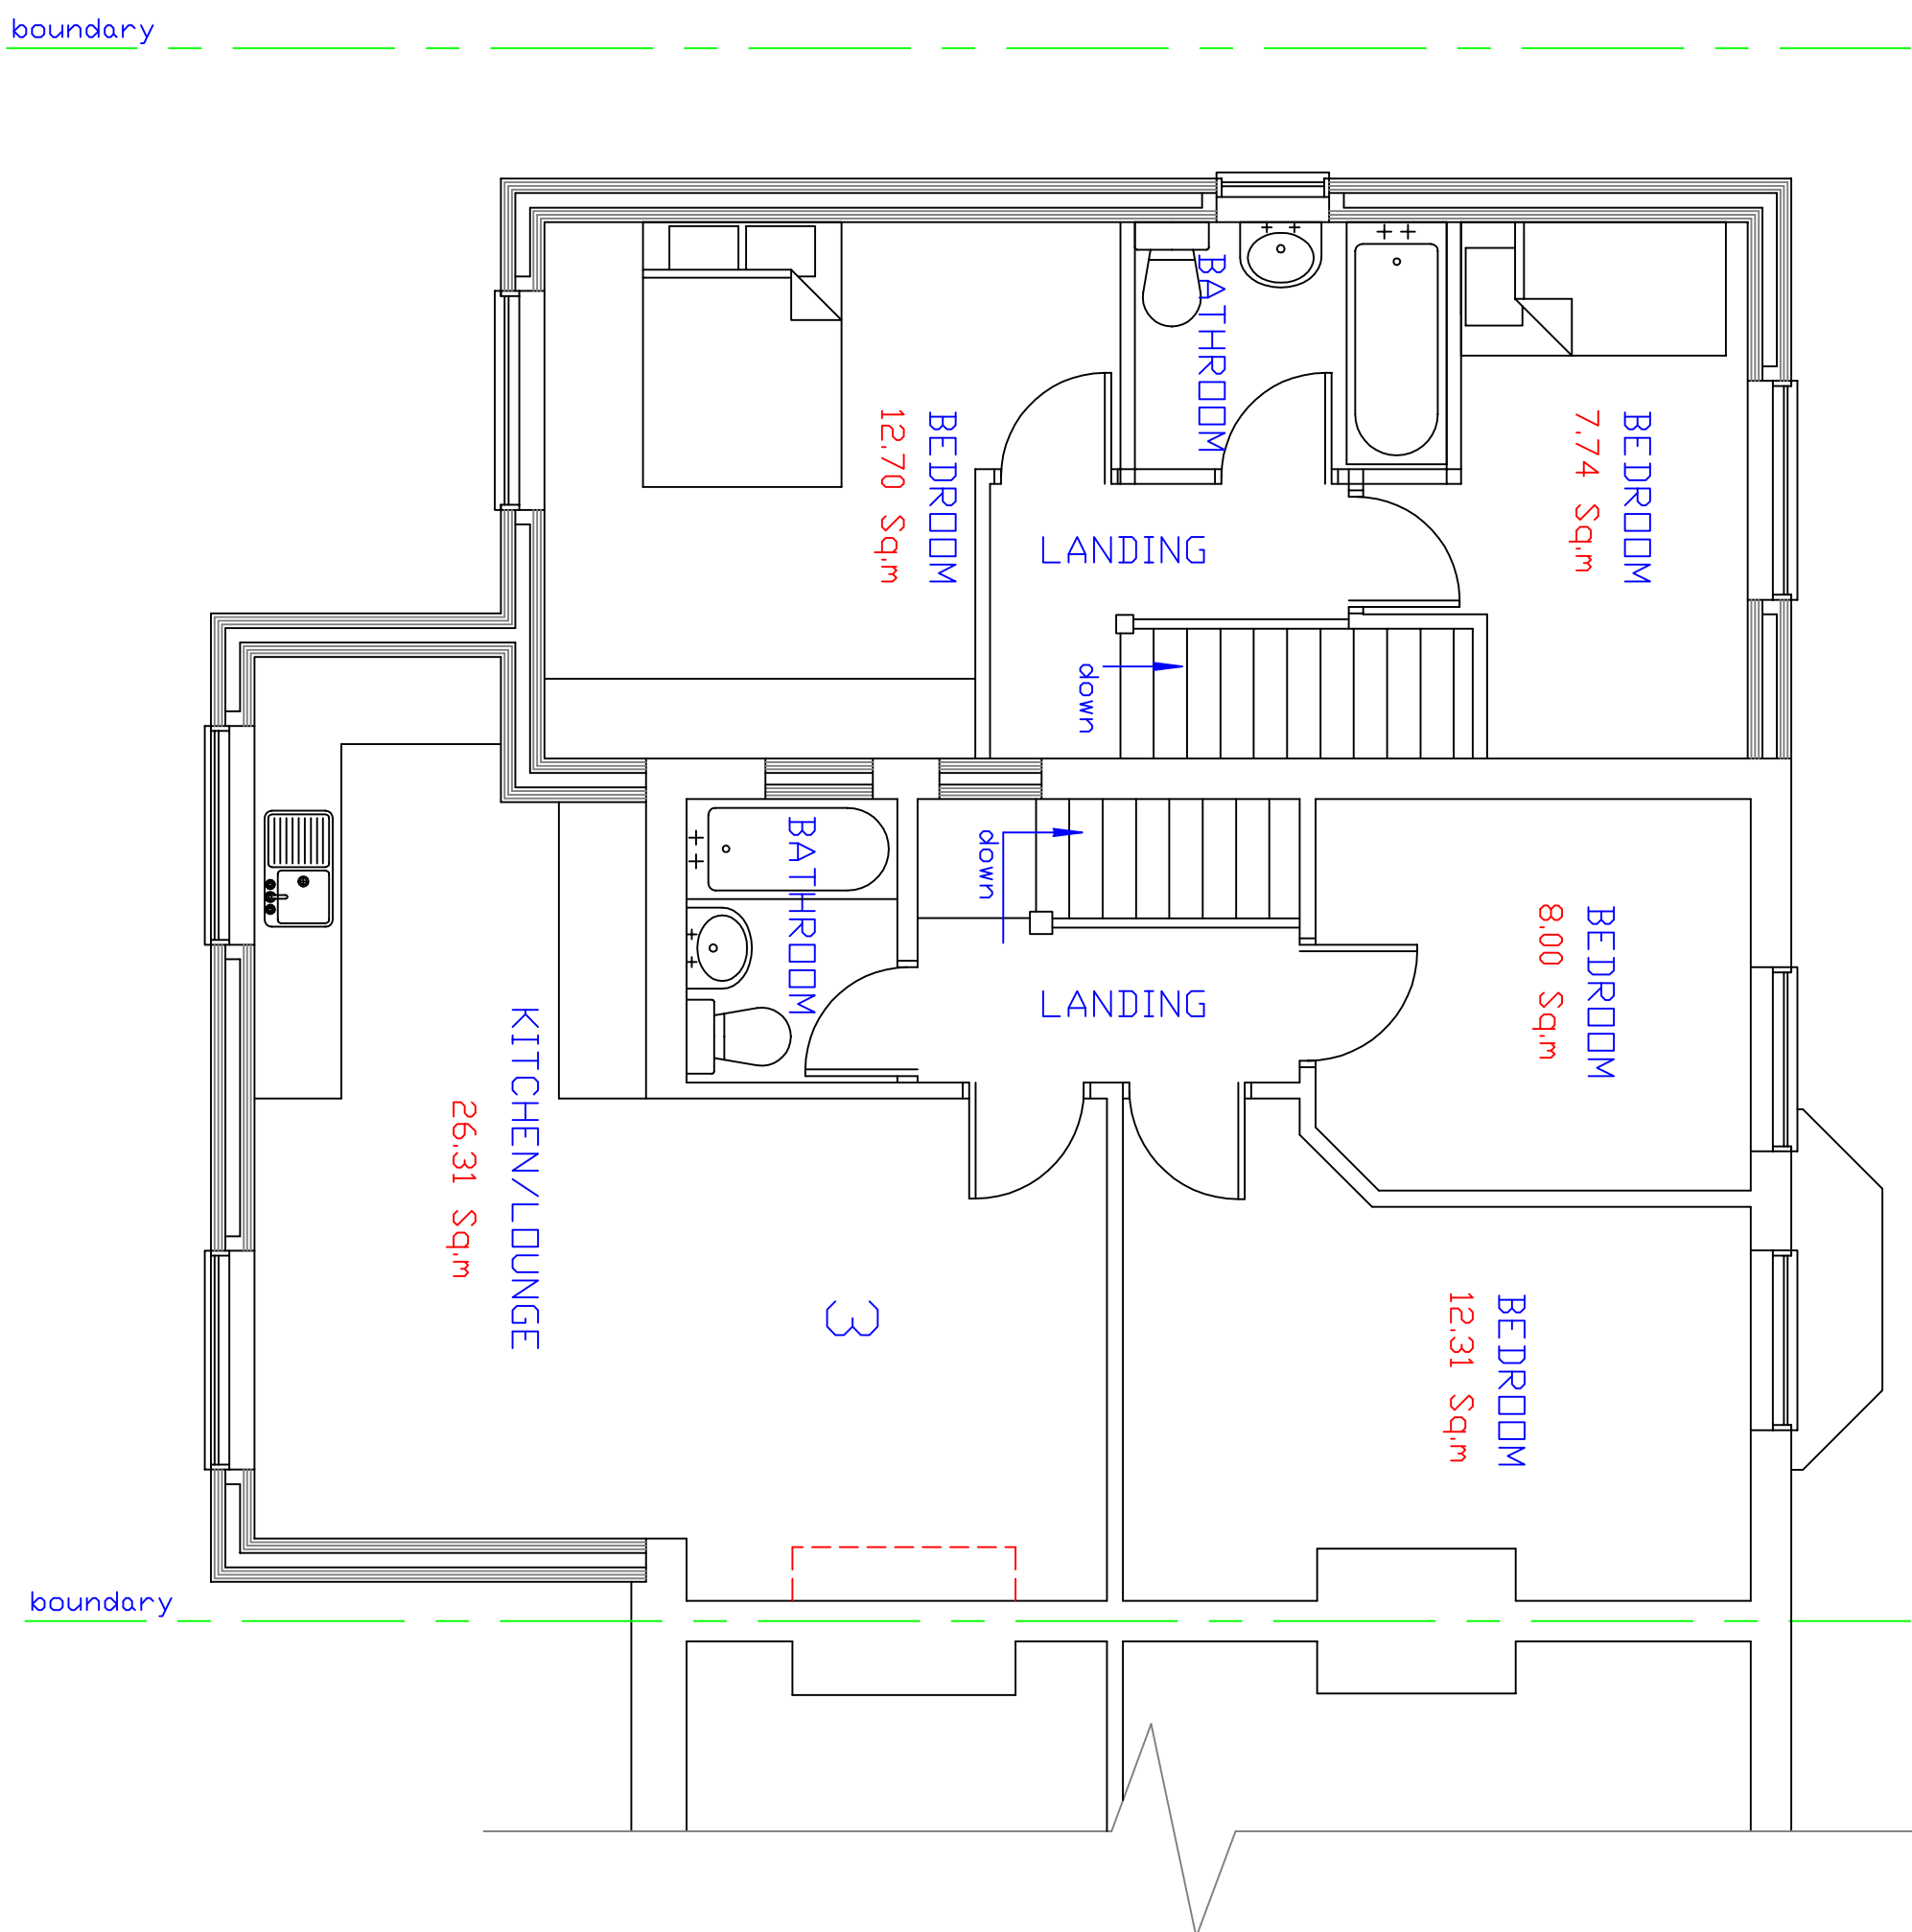

PROPOSED GROUND FLOOR PLAN.

PROPOSED FIRST FLOOR PLAN.

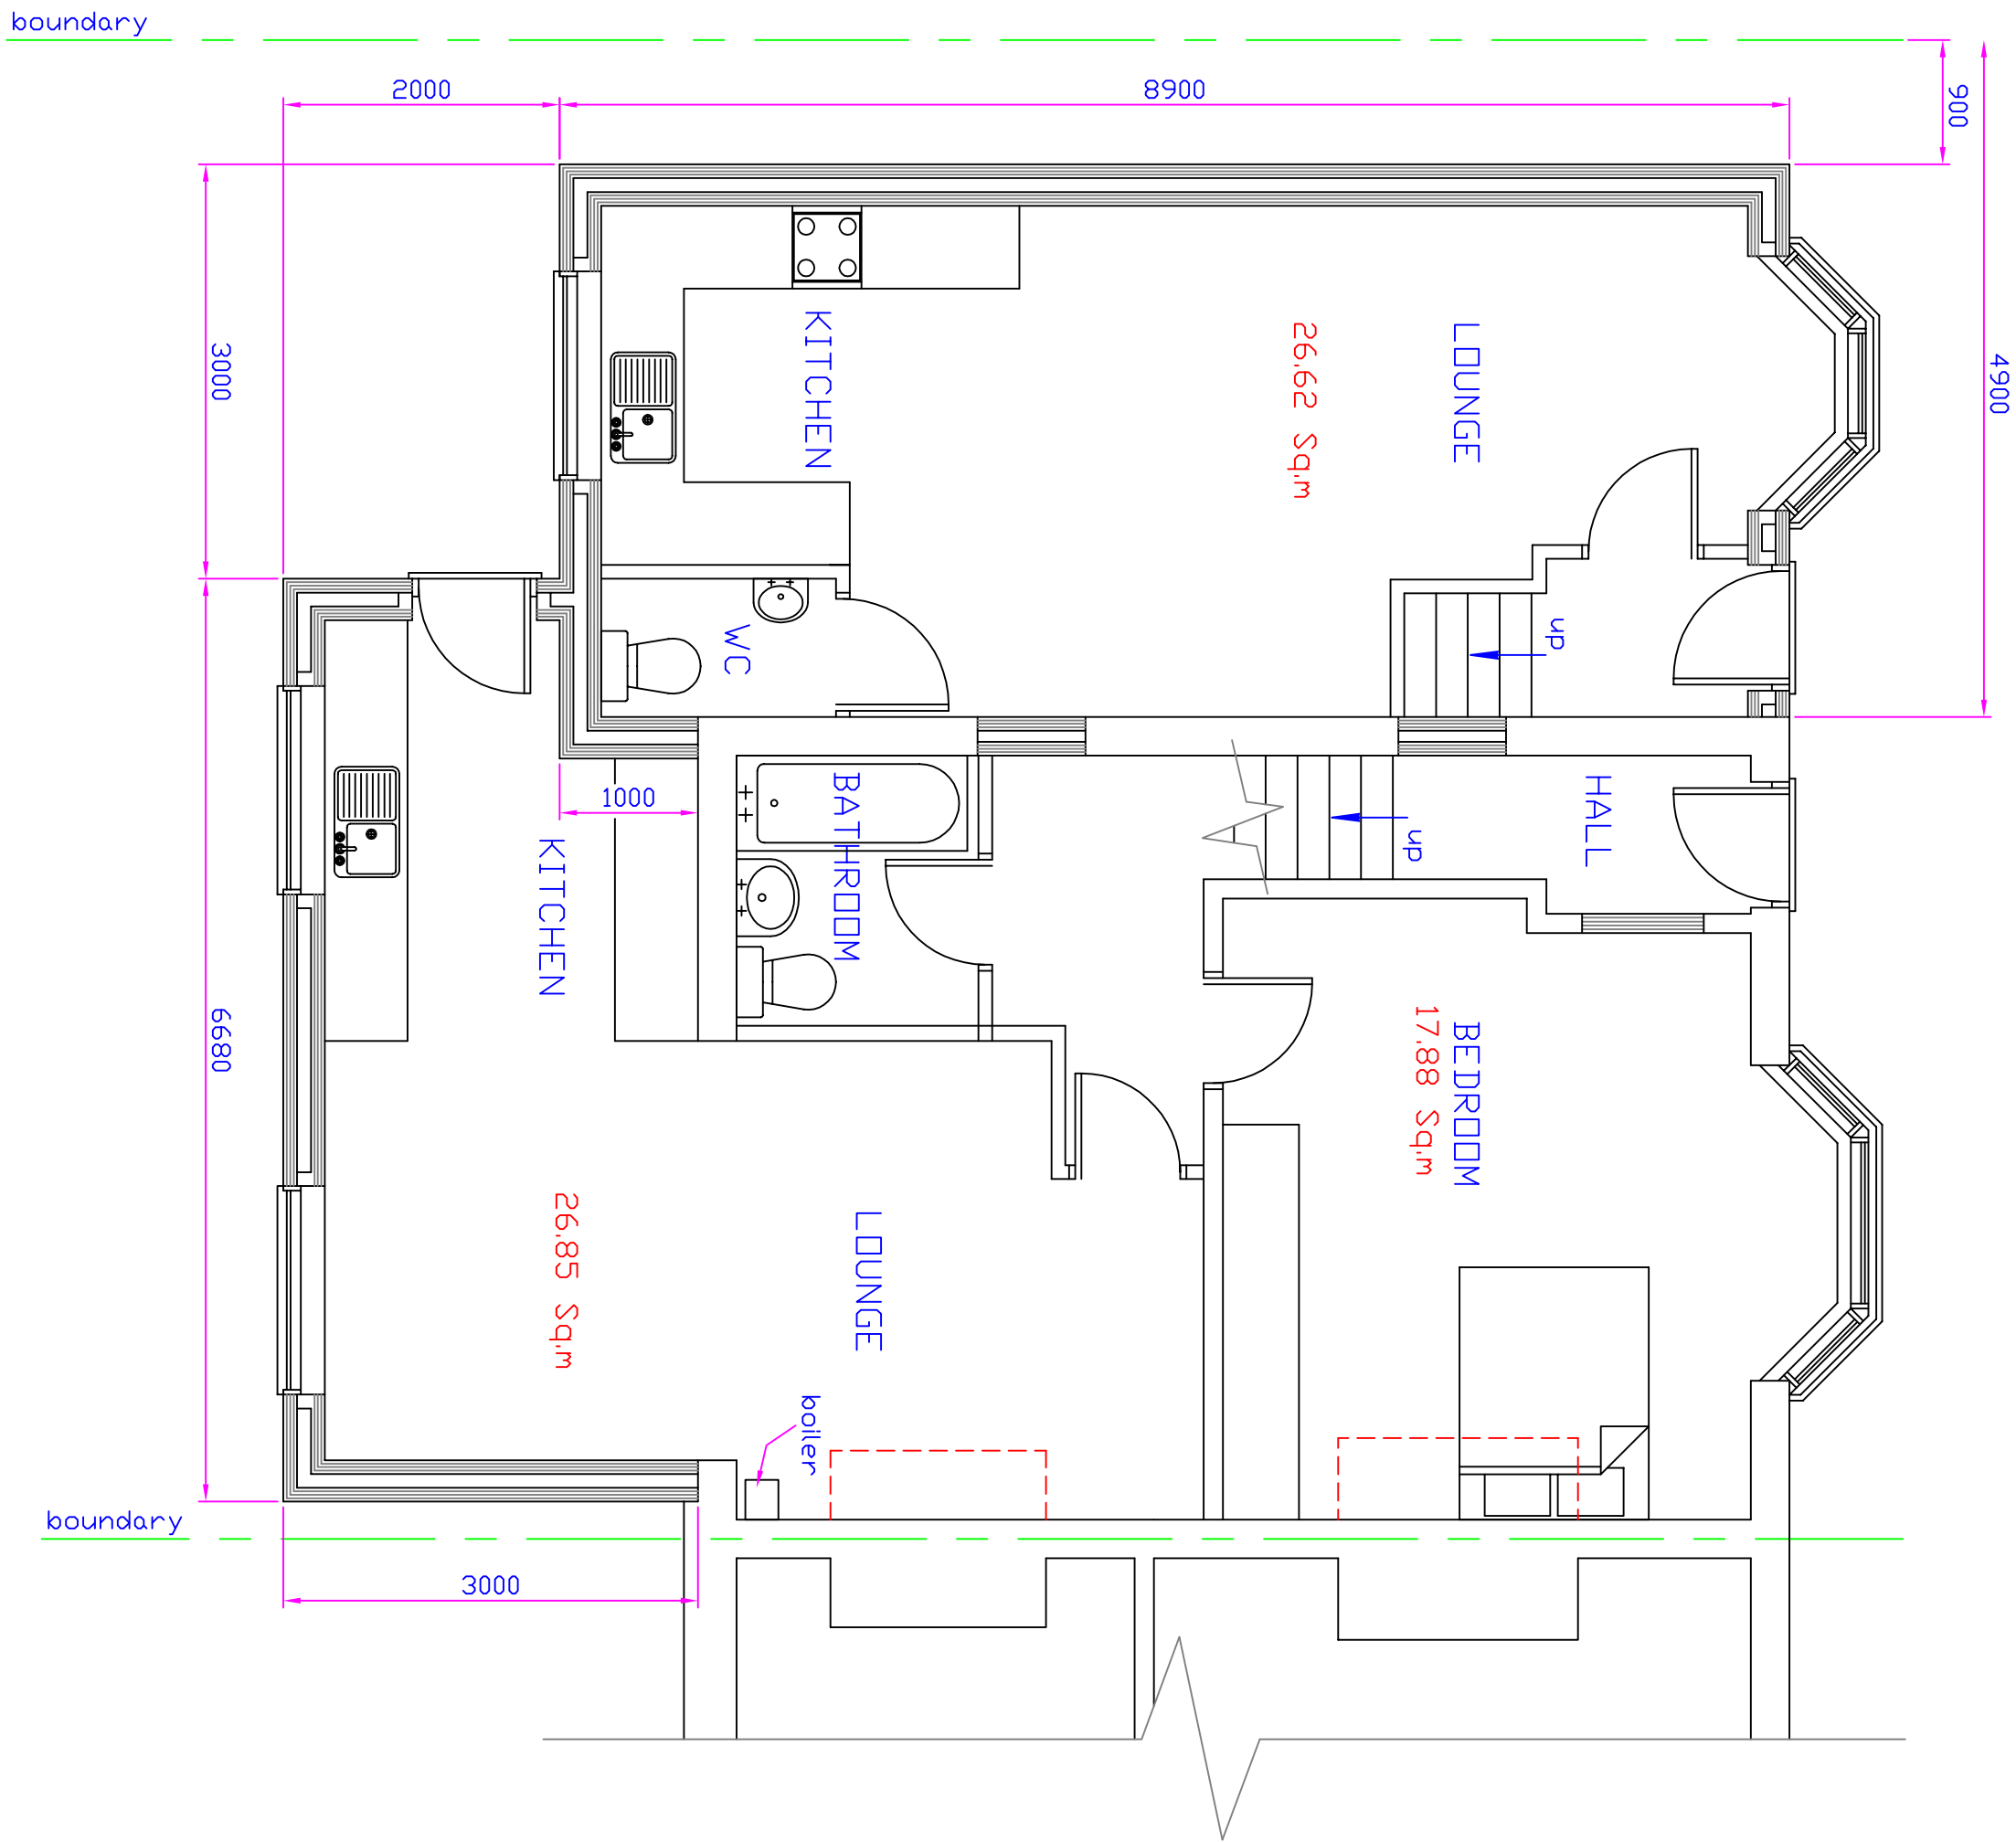