
The drawing is copyright © M twelve developments ltd. If in doubt... ASK. Drawing measurements shall not be obtained from scaling from the drawing. All dimensions are to be site verified prior to construction. Any discrepancies are to be reported to M twelve developments ltd immediately. This drawing is to be read in conjunction with all associated drawings and specifications including all relevant sub-consultants information.

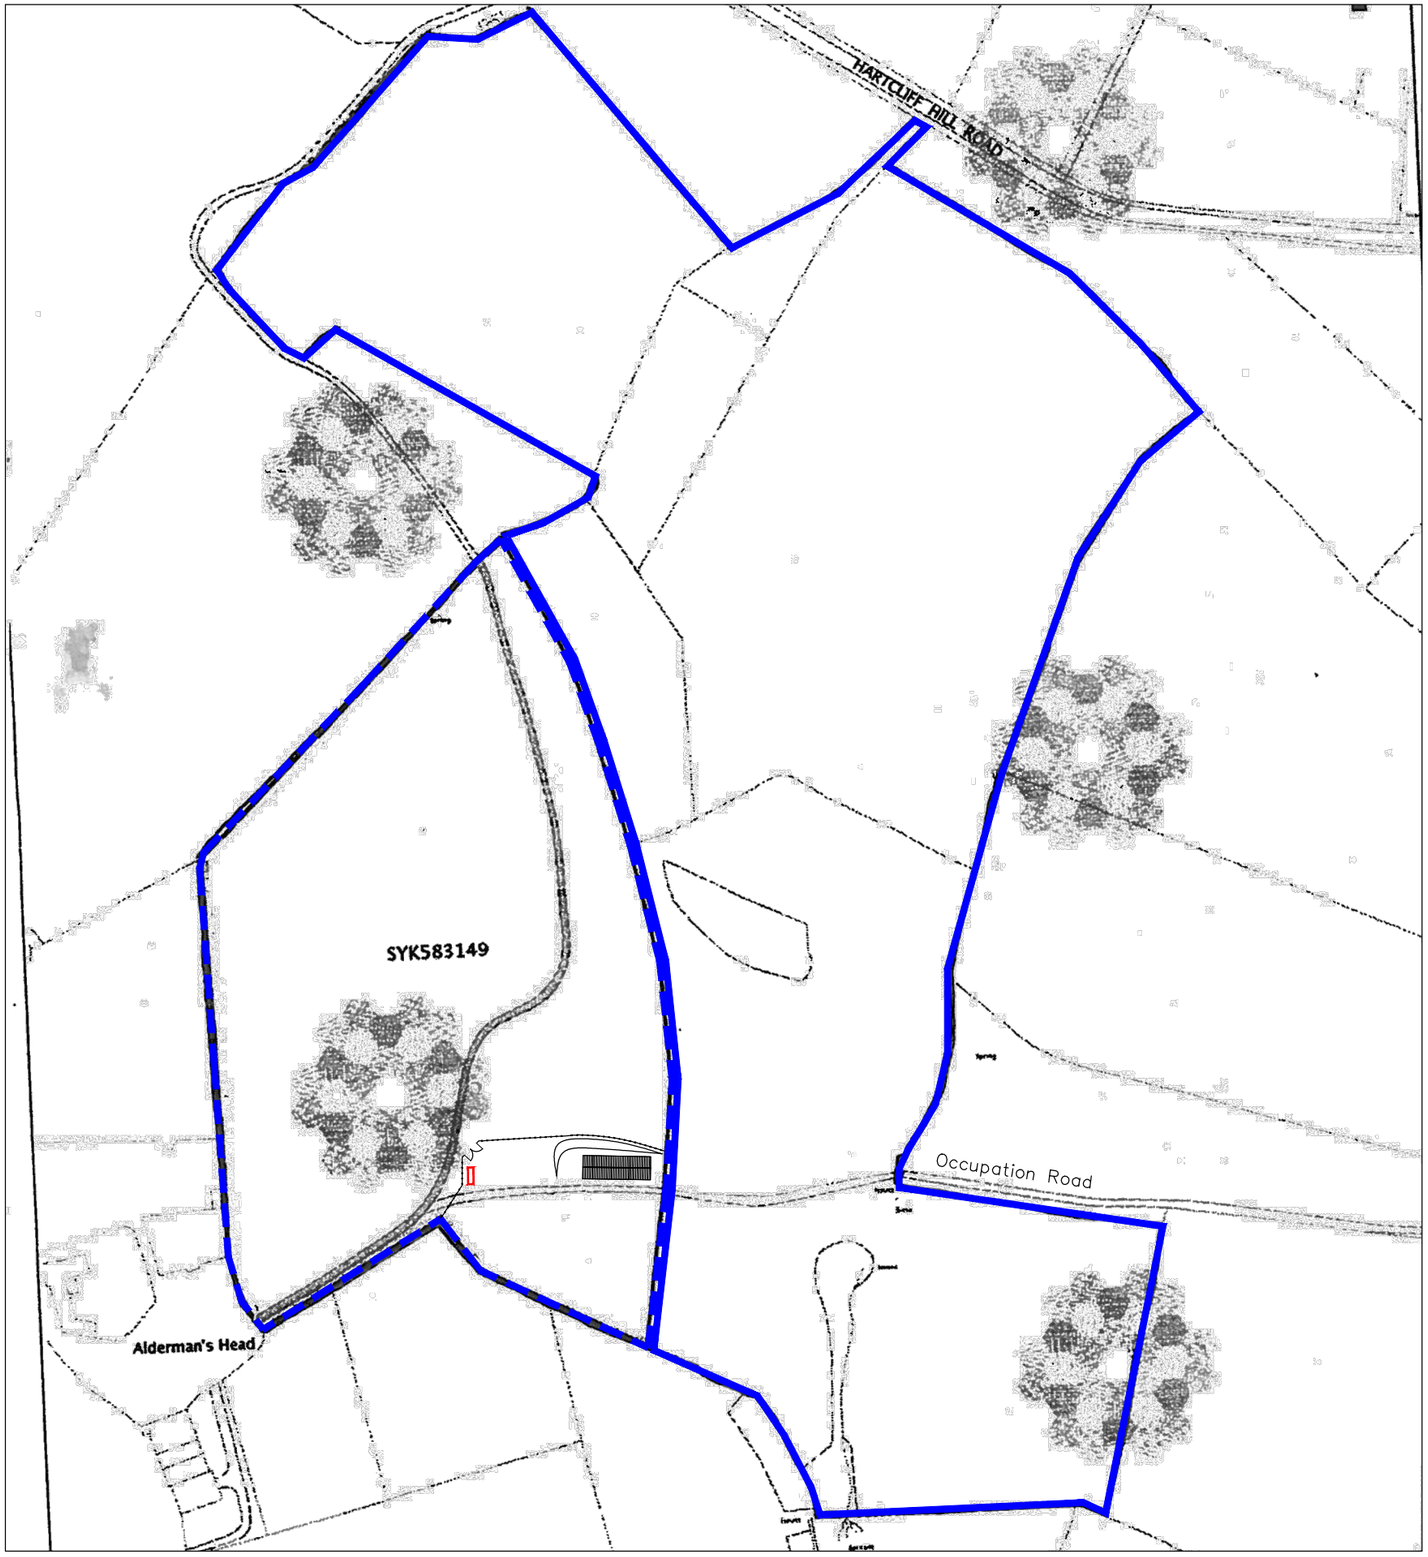

N

LOCATION PLAN
1:2500

DO NOT SCALE : All Dimensions to be checked on site

NOTES

DRAWINGS ARE STAMPED AS TO THEIR ISSUE STATUS (BELOW) AND THEIR USE IS LIMITED AS SUCH:

PLANNING

Note- Dashed line indicates 3rd party argricultural land rented by Applicant

REV	DATE	AMENDMENTS	BY	APR'D
PL1	14/08/14	Repositioned due to flood area	WH	-
PL0	01/04/14	Inaugral Issue	WH	-

M twelve developments
architectural consultants

22 Wellthorne Avenue
Ingbirchworth
Sheffield
South Yorkshire
S36 7GH

08432 899 435 :t
0872 115 7104 :f
enquiry@mtwelvedevelopments.co.uk :e
www.mtwelvedevelopments.co.uk :w

Registered Company: 7141399

CLIENT :

Carl Ward
143 Barugh Lane, Barugh Green, Barnsley, S75 1LJ

PROJECT :

Proposed Agricultural use shed
Land East of Aldermans Head off Hartcliff Hill Road

TITLE :

Location Plan

DRAWN BY :	WH	APPROVED BY :	
DATE :	01/08/13	DATE :	01/08/13
SCALE :	As Shown	ORIGINAL DRAWING SIZE	420 x 297 - A3
DRAWING No :	14-202 (PL) 001	REV.	PL1

CAD FILE REF. 13-201\CAD