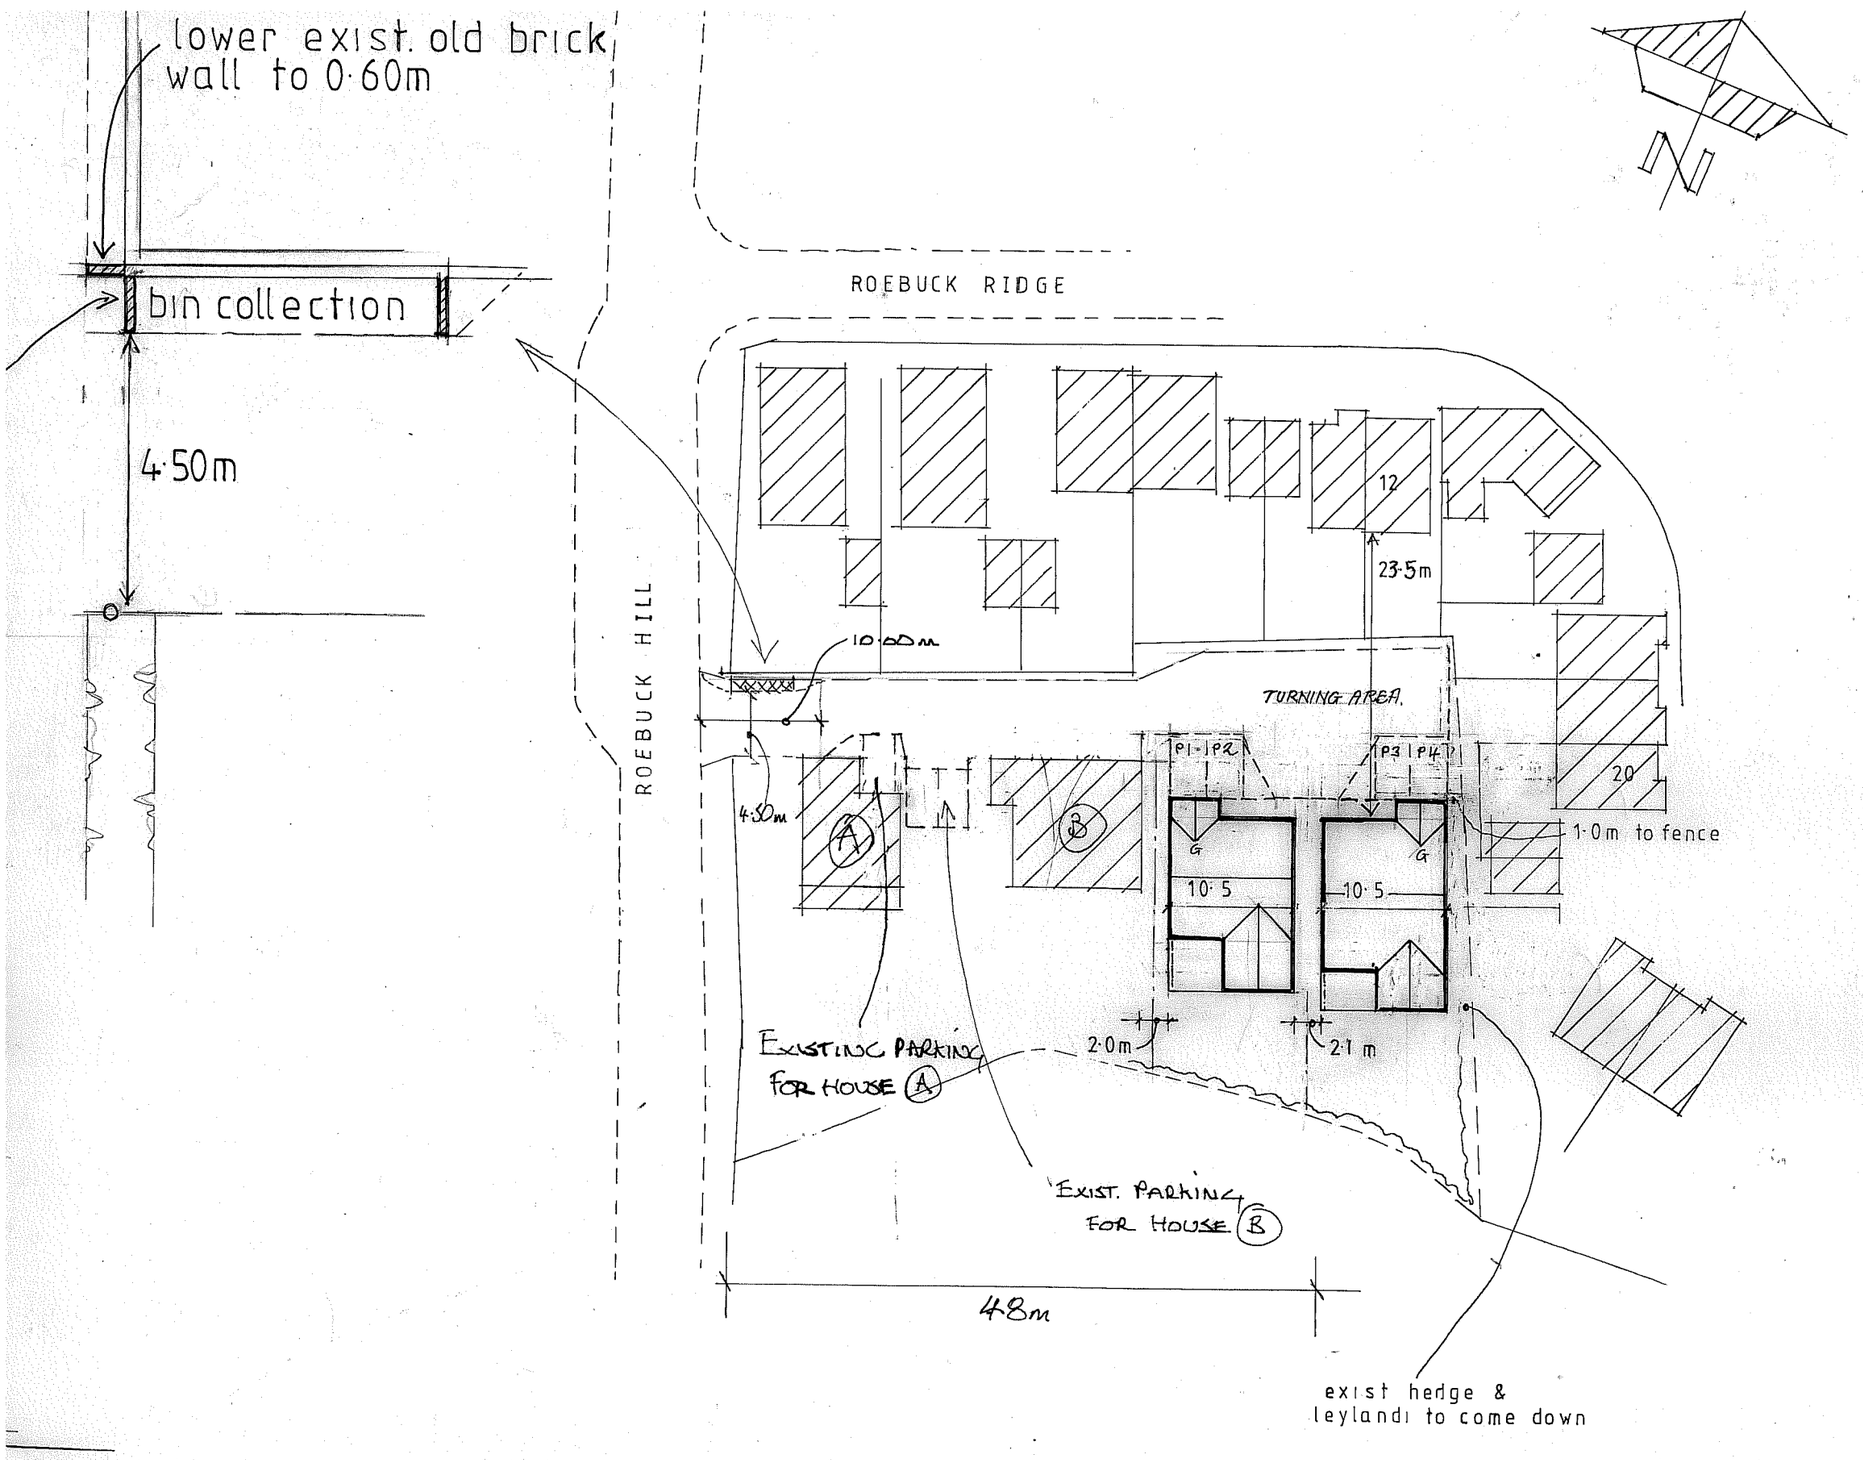

SITE PLAN 1 : 500

B	29/2/16	amends at highway/planning request
A	30/12/15	Elevations amended.
	Date	Revisions

J.A. OLDROYD & SONS LTD

CHARTERED BUILDING SURVEYOR

THE BARN, 3 PRIMROSE LANE
HIGHTOWN, LIVERSEDGE
WEST YORKSHIRE, WF15 6NS
TEL : 01274 865127
email: mr.oldroyd@yahoo.co.uk

Client

MR R. GILMOUR

Address

ROEBUCK HILL
JUMP
BARNSLEY S74 0TE

Drawing Title

PLOTS ONE & TWO
LOCATION PLAN &
ELEVATIONS - PLOT ONE

scale 1:50, 1:500

date DEC 15 | drawn by