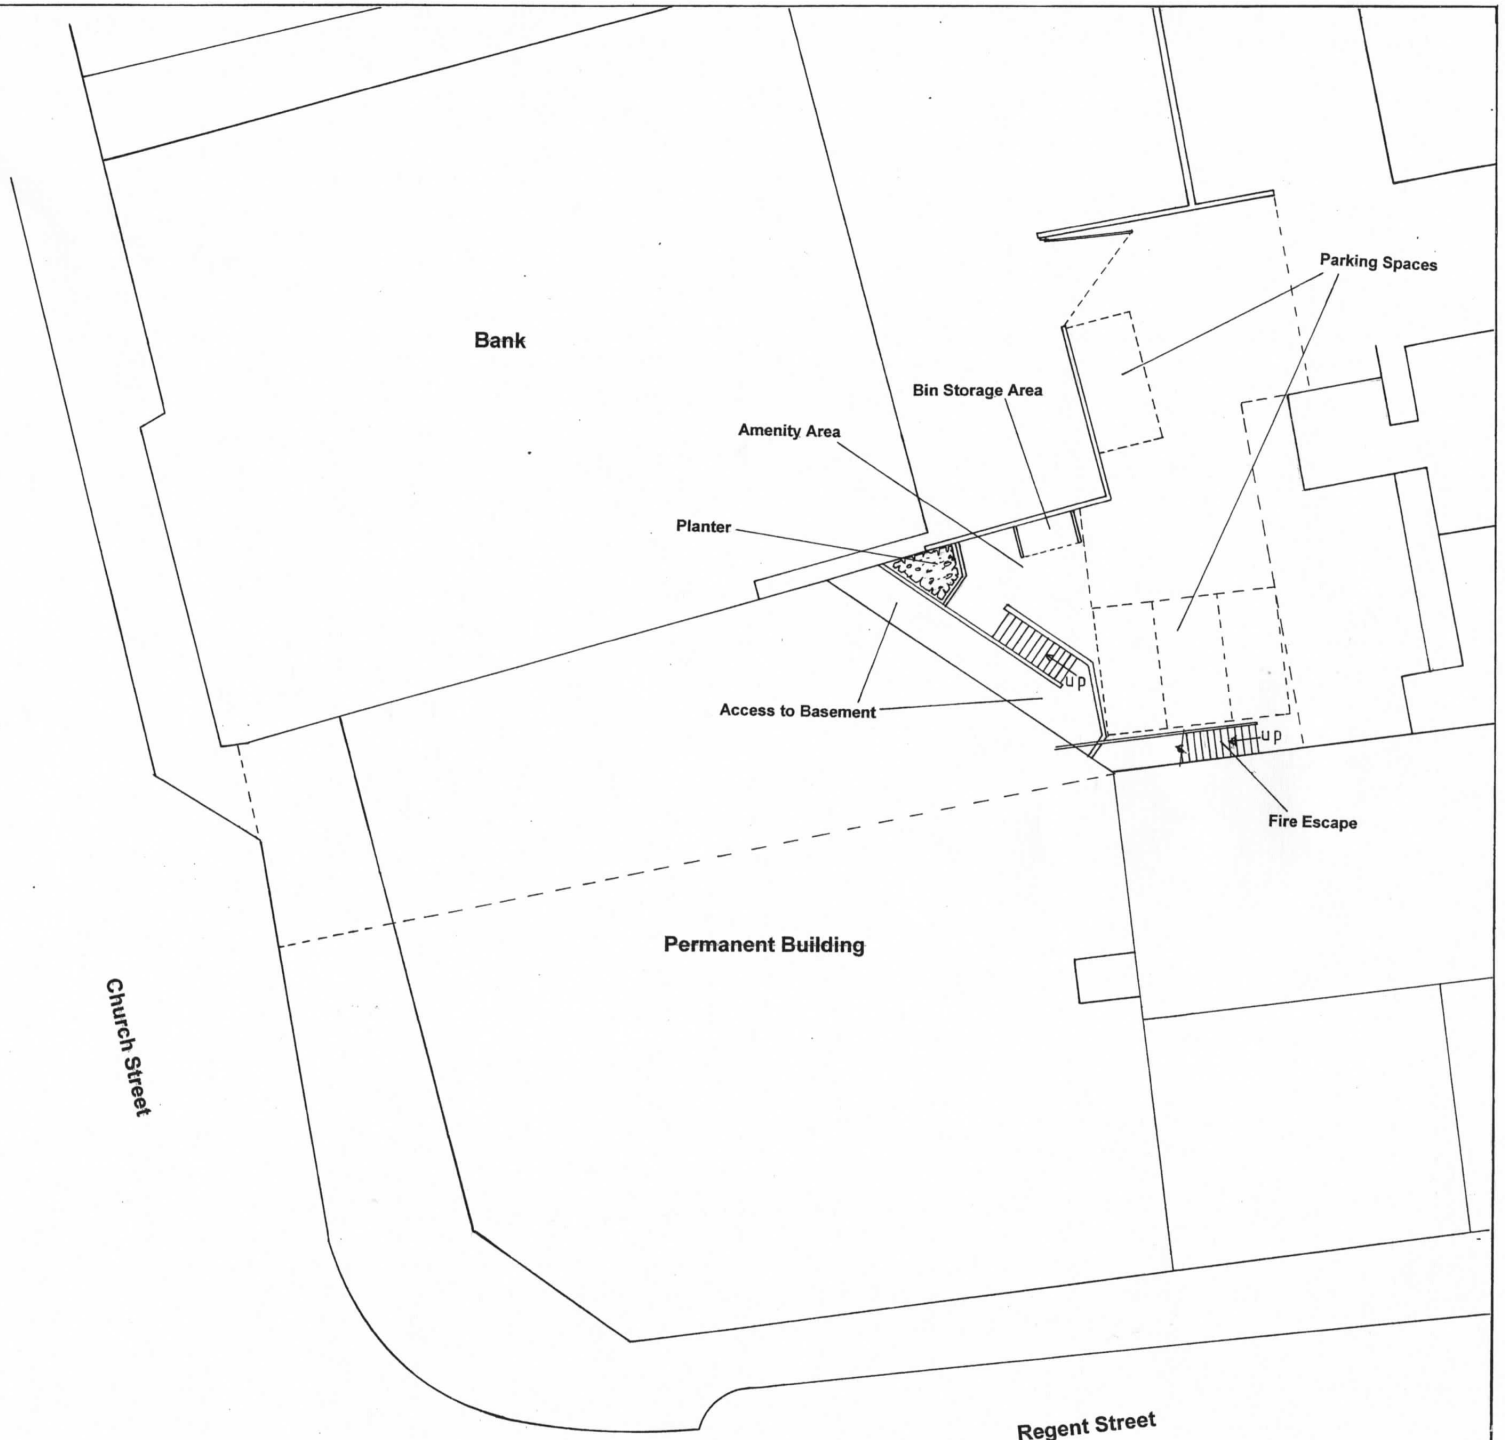


Simon Elliott Associates

The Permanent Building
Church Street & Regent Street, Barnsley.

Adroit Consultation Ltd – February 2019

Site Layout Plan – Scale 1:200 @ A3