Peel Square Planting Plan

Trees

Number	Species	Girth	Height	Specification
6 No.	Acer campestre 'Louisa Red Shine'	25-30cm	450-500cm	Semi-Mature :Clear Stem min. 200 :RB

Shrubs


Number	Species	Height	Pot Size	Specification	Density
5 No.	Erica carnea 'Nathalie'		3L	Bushy :C	5/m²
20 No.	Erica carnea 'Rosalie'		3L	Bushy :C	5/m²
11 No.	Hebe pinguifolia 'Sutherlandii'		3L	Bushy :C	3/m²
12 No.	Perovskia 'Blue Spire'	30-40cm	3L	Bushy: 3 brks: C	3/m²

Herbaceous

Number	Species	Pot Size	Specification	Density
12 No.	Persicaria affinis 'Darjeeling Red'	3L	C :Full Pot	3/m²

Grasses

Number	Species	Pot Size	Specification	Density
11 No.	Stipa tenuissima 'Pony Tails'	3L	Full Pot	5/m²
36 No.	Carex comans 'Bronze'	3L	Full Pot: C	4/m²

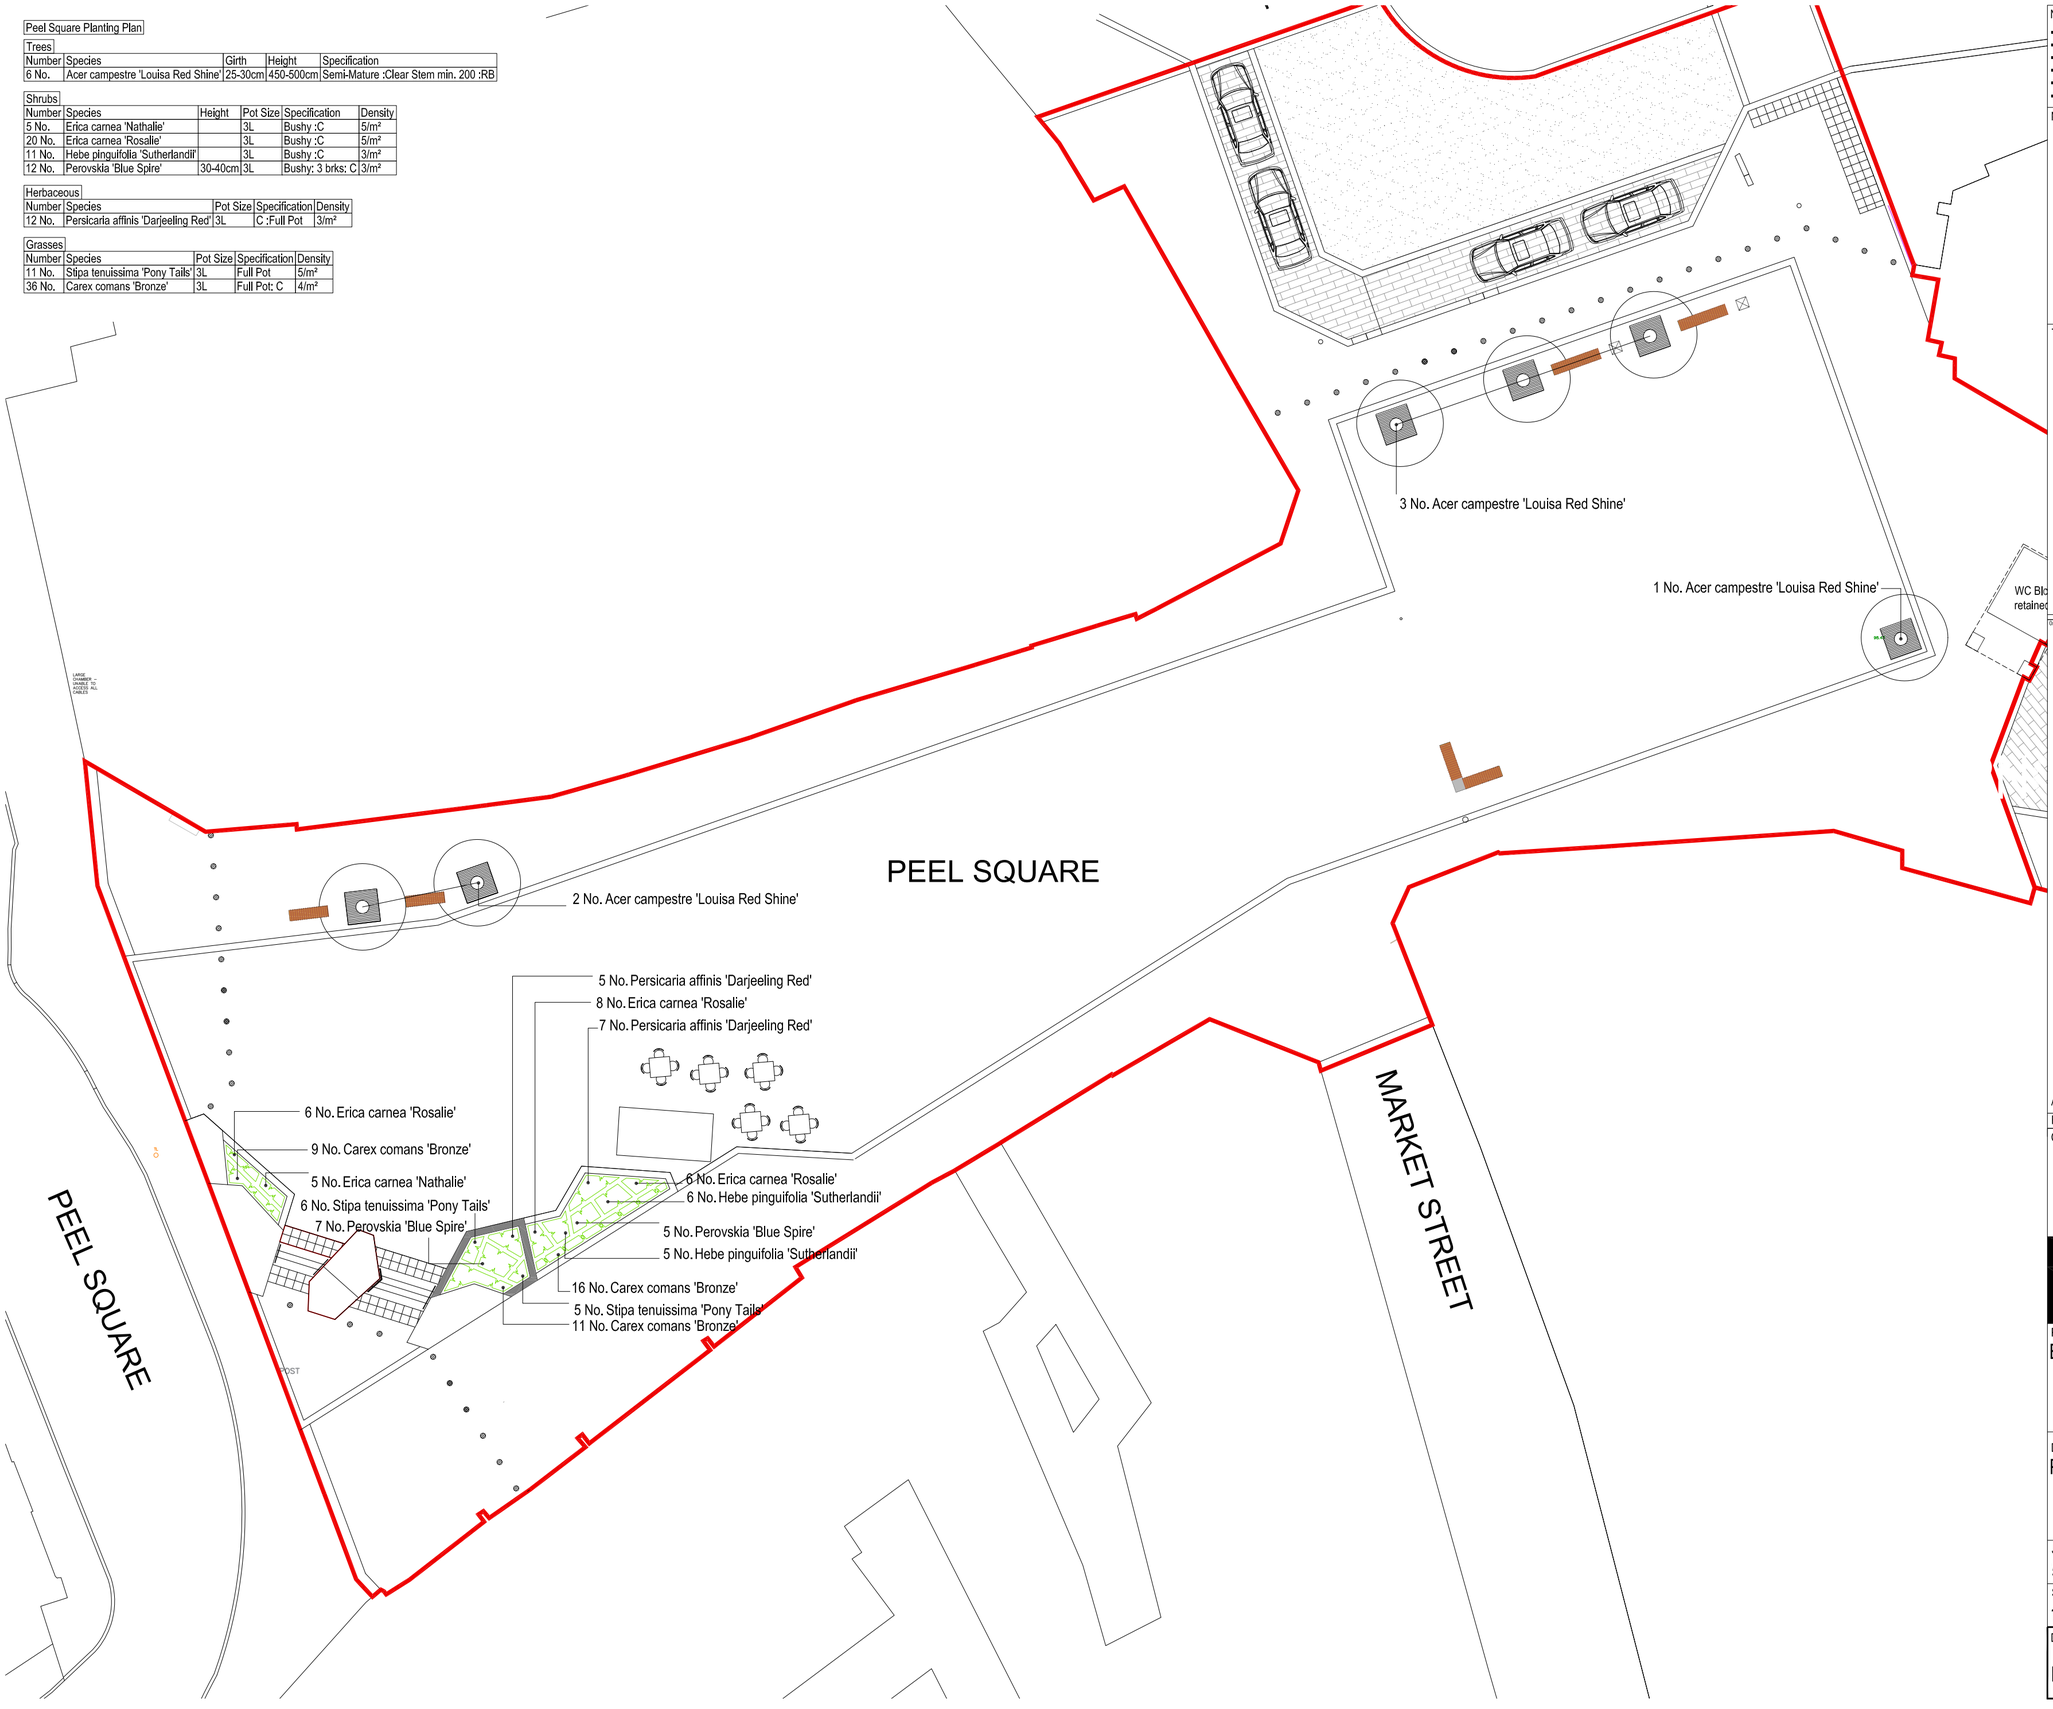

Notes:
- This drawing is copyright.
- Do not scale dimensions from this drawing.
- This drawing is to be read in conjunction with all other relevant drawings
- All discrepancies on this drawing are to be reported to the architect.
- Do not modify any element of this drawing.
- Use drawing only for purpose(s) issued.

North Sign / Key Plan

The following external model files are included within this drawing:

0mm 100mm

Rev	Date	Revision Notes	Dn	Rv
A	26/10/20	First Issue	NV	DW

Client / Contractor

IBI Intelligence Buildings Infrastructure www.ibigroup.com

Project
BARNSLEY PUBLIC REALM

Drawing Title
PEEL SQUARE PLANTING PLAN

Job Number	Drawing Originated Date	PAS 1192 Status Code
51184	21/10/20	-
Scale@A2	Purpose	
1:200	COMMENT AND APPROVAL	

Drawing Number	Revision
BBTC_IBI_N3_L_G700_PL_00_32	A