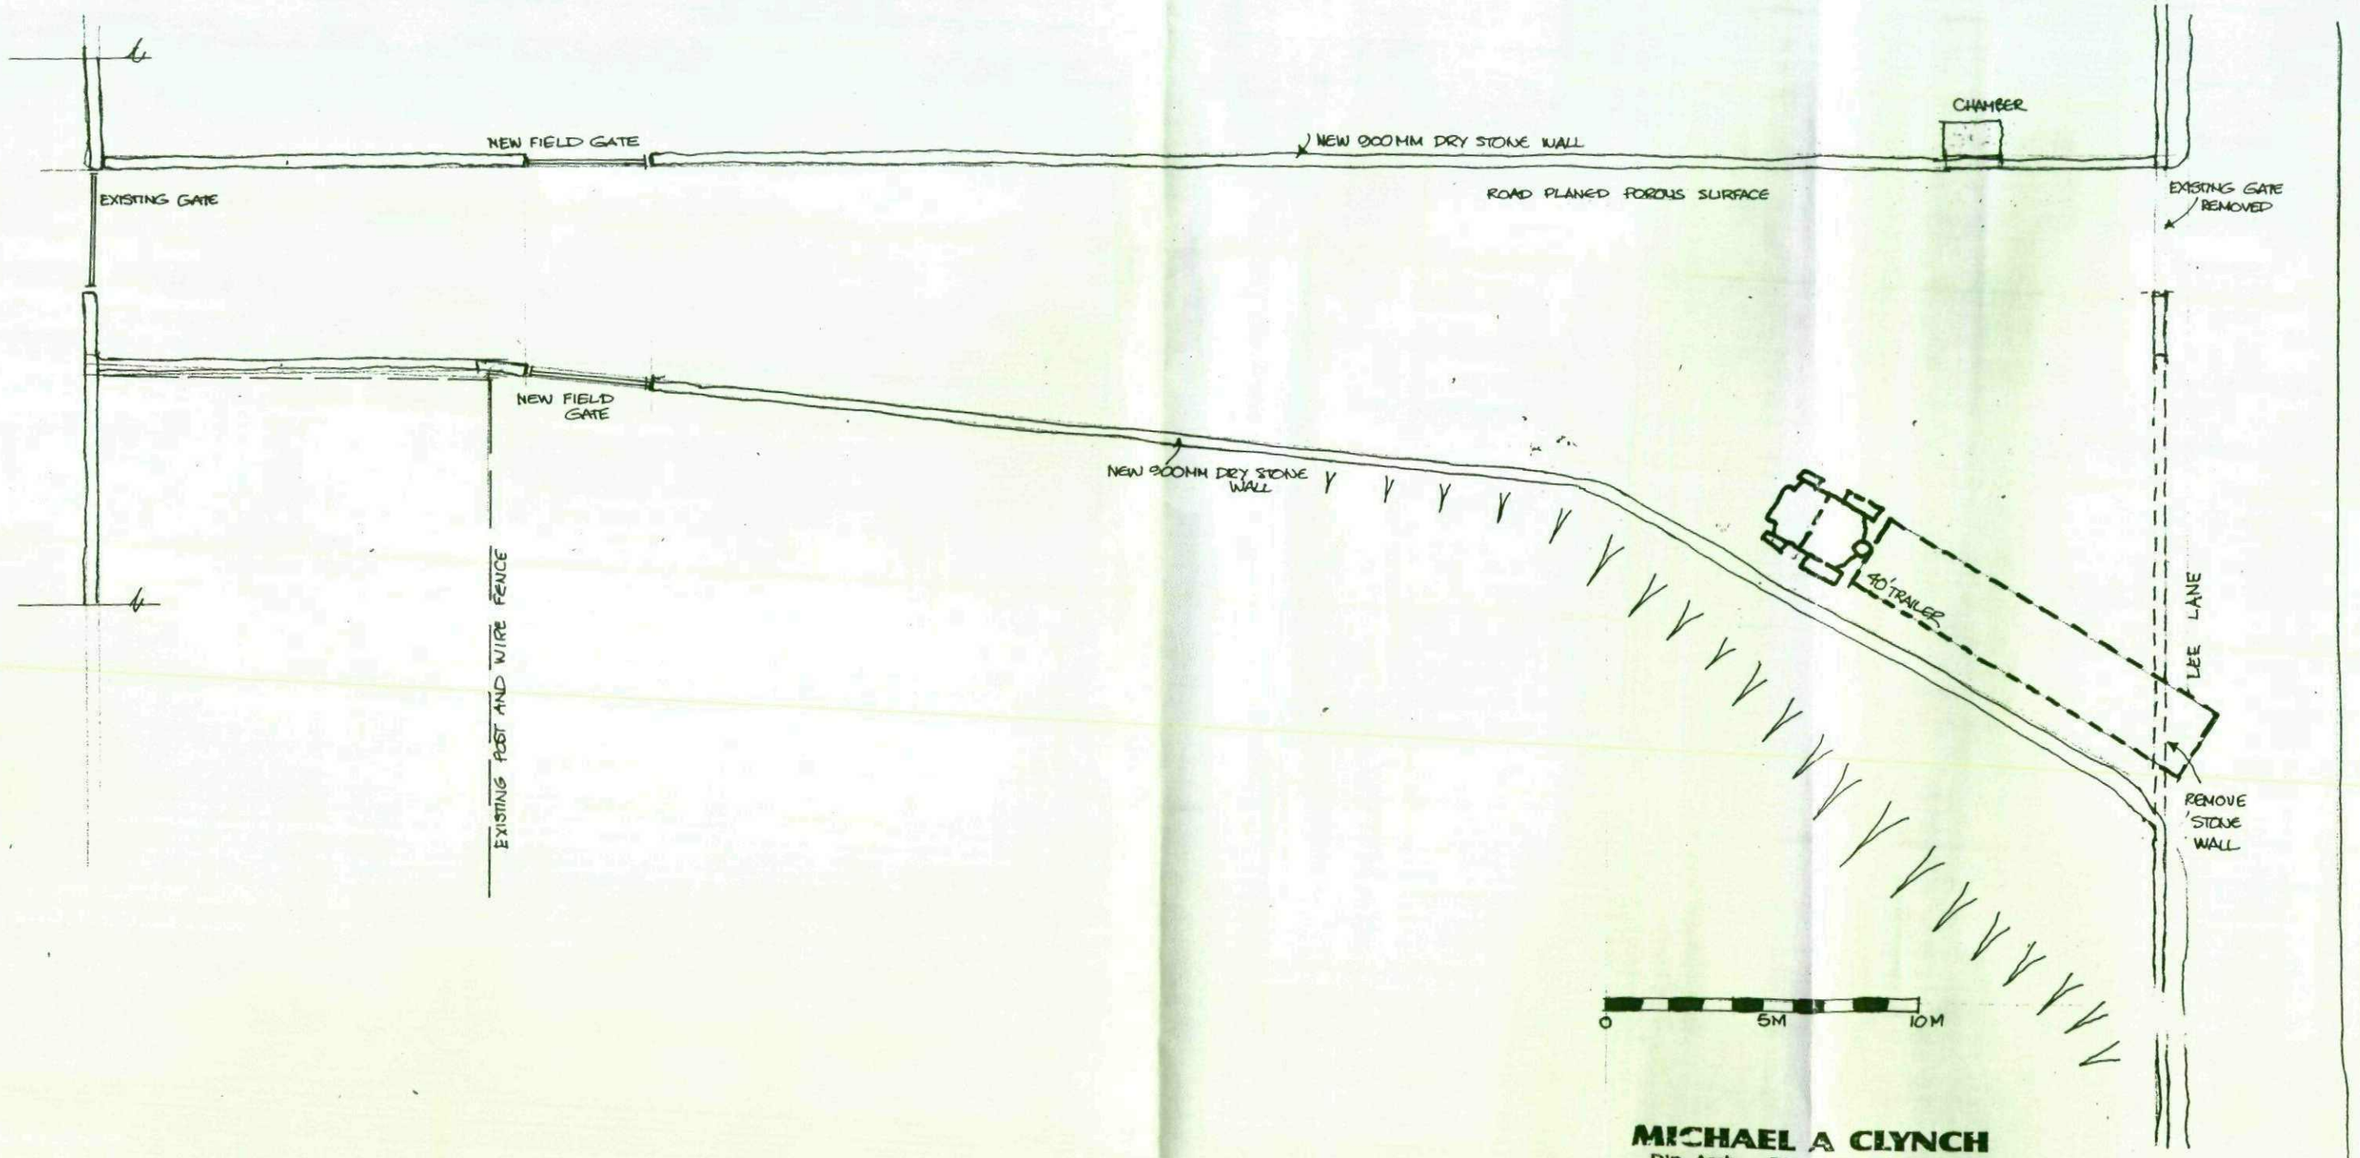


NEW FIELD GATE WIDENED ACCESS HAZELHEAD FARM 1:200 3/09 A1
LEE LANE HAZELHEAD

MICHAEL A CLYNCH
Dip. Arch. Dip. T. P. A.R.I.B.A.
Architect & Town Planner
14 Huddersfield Road, Ingbirchworth
Sheffield S36 7GF Tel: 01226 766308