



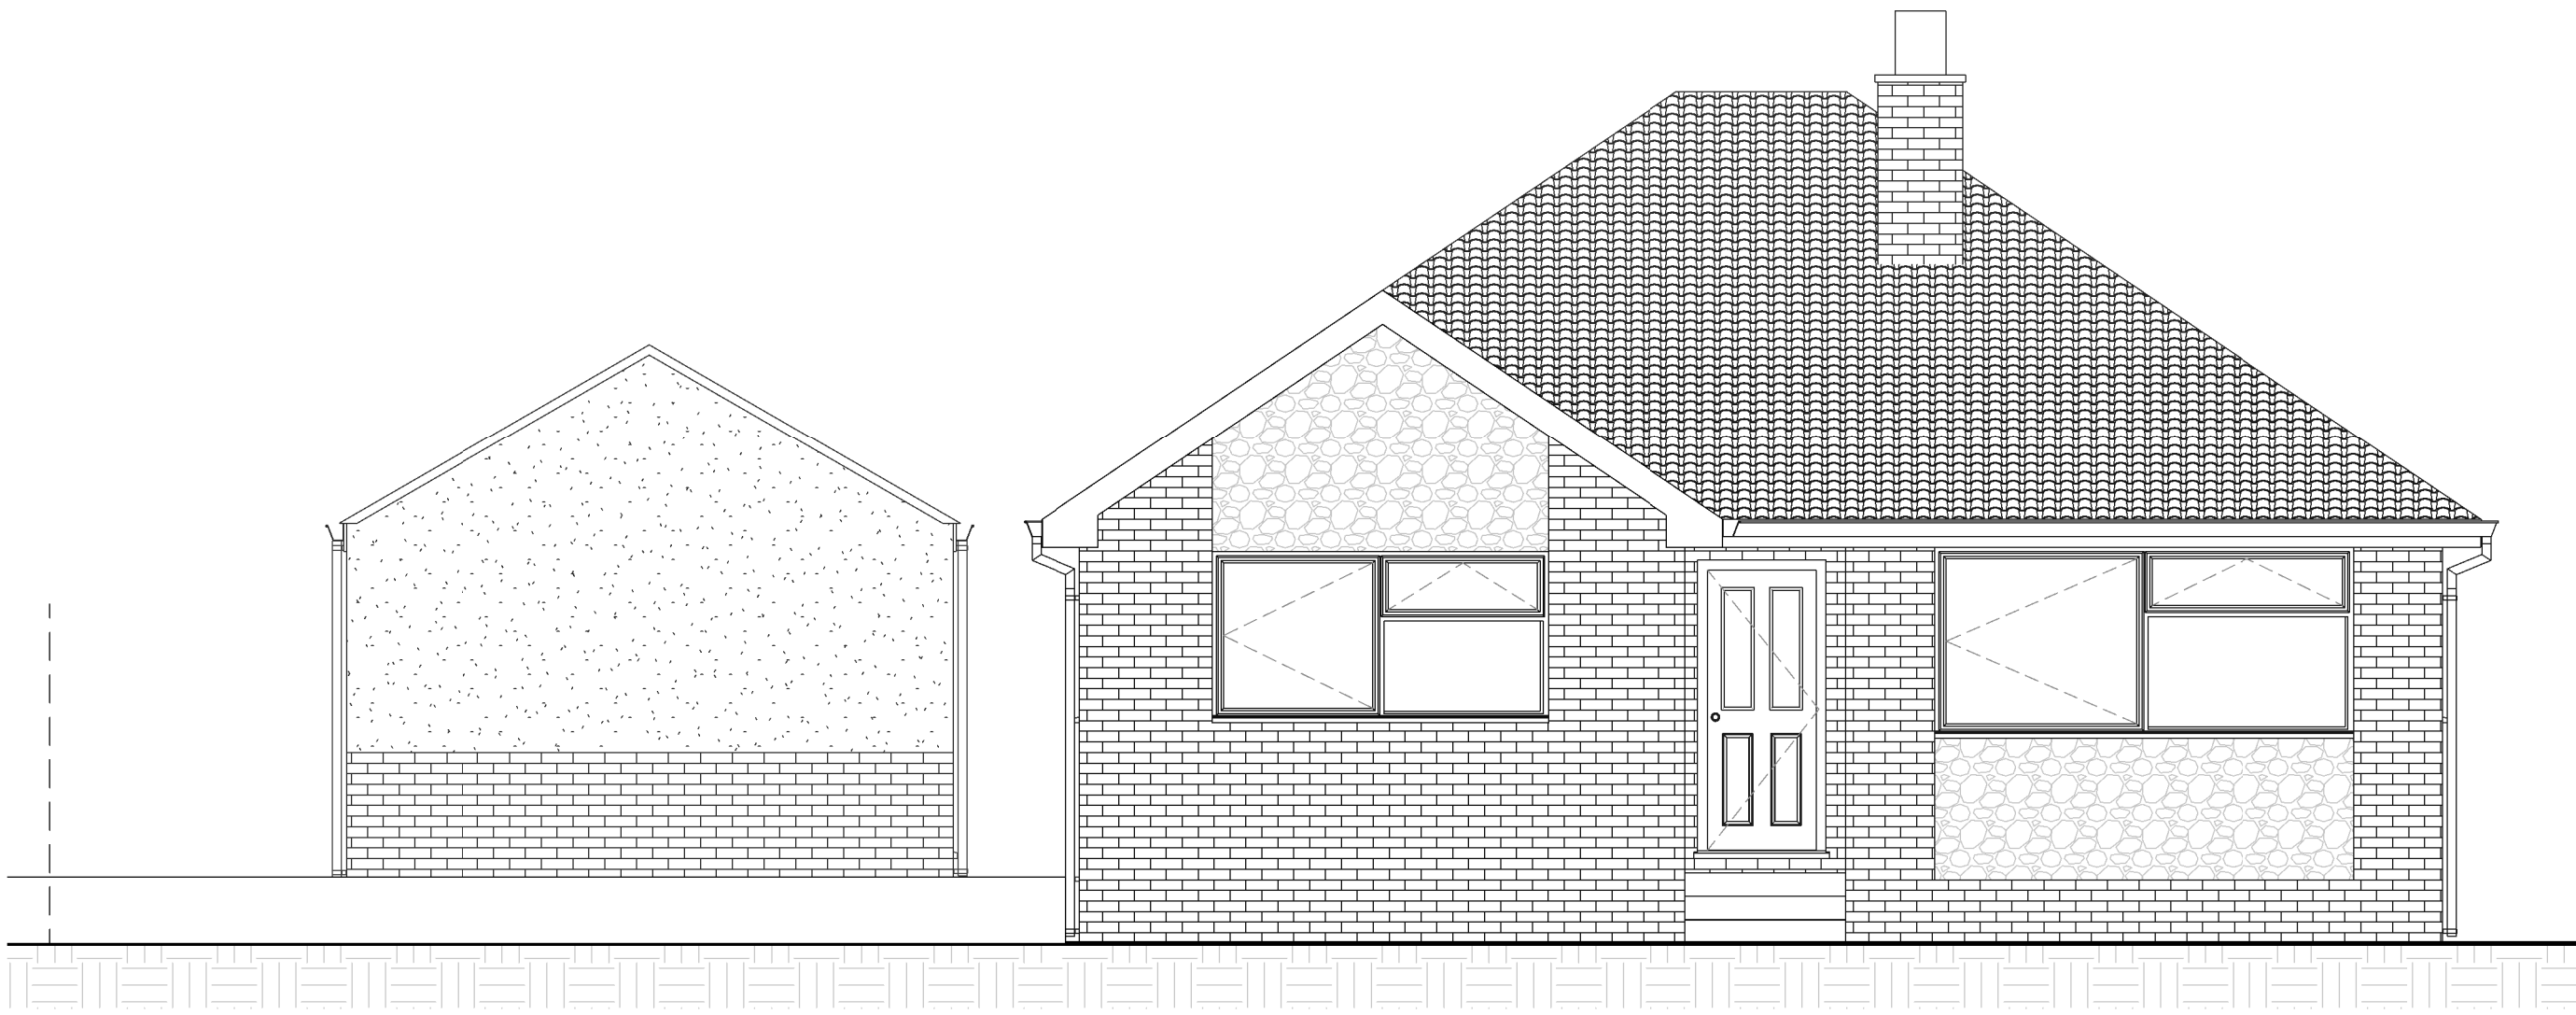


1 **Proposed East Elevation**
1 : 50

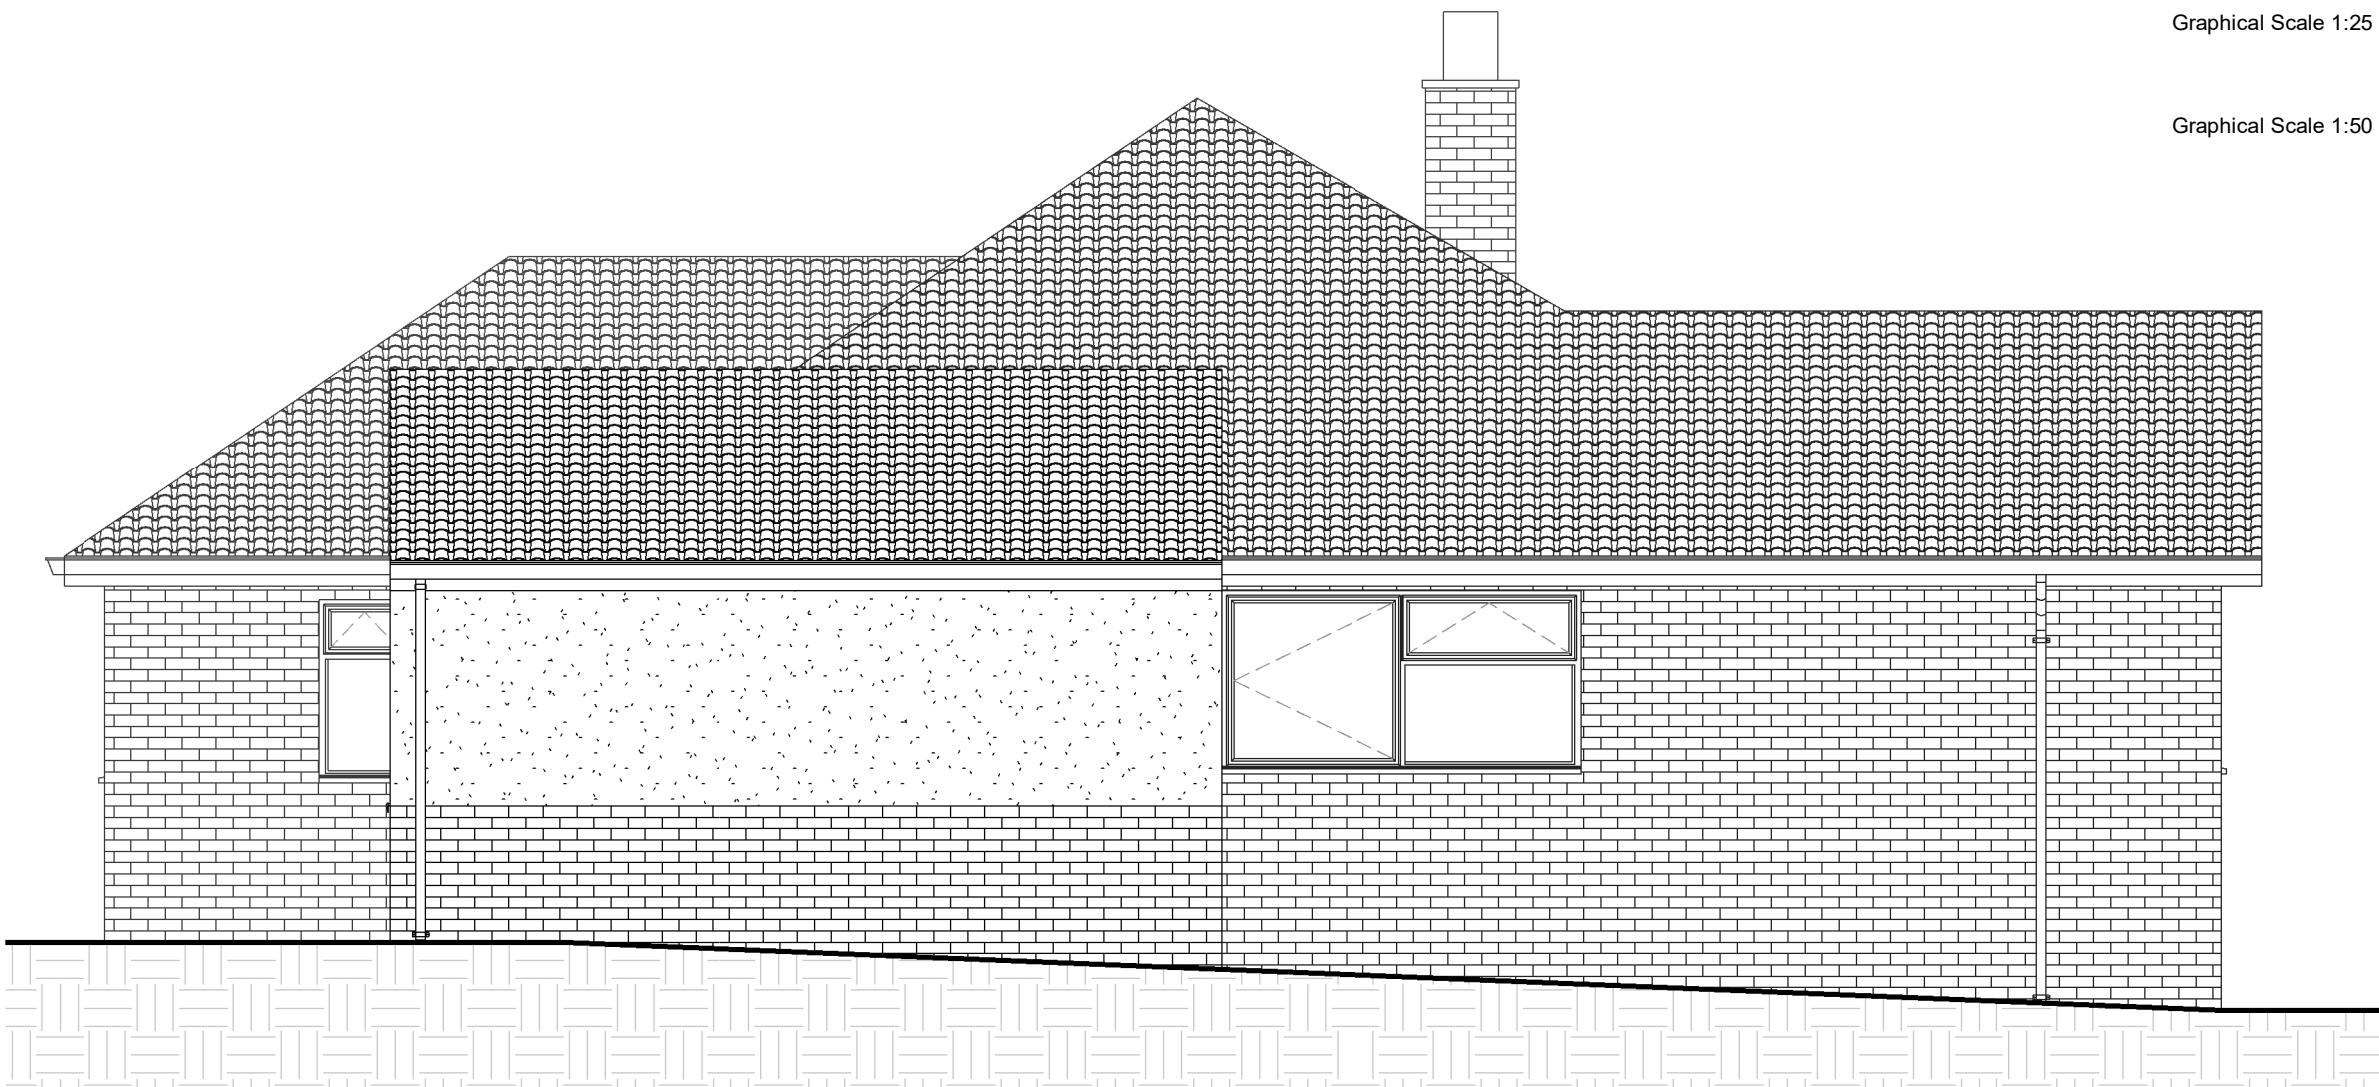

2 **Proposed South Elevation**
1 : 50



3 **Proposed West Elevation**
1 : 50

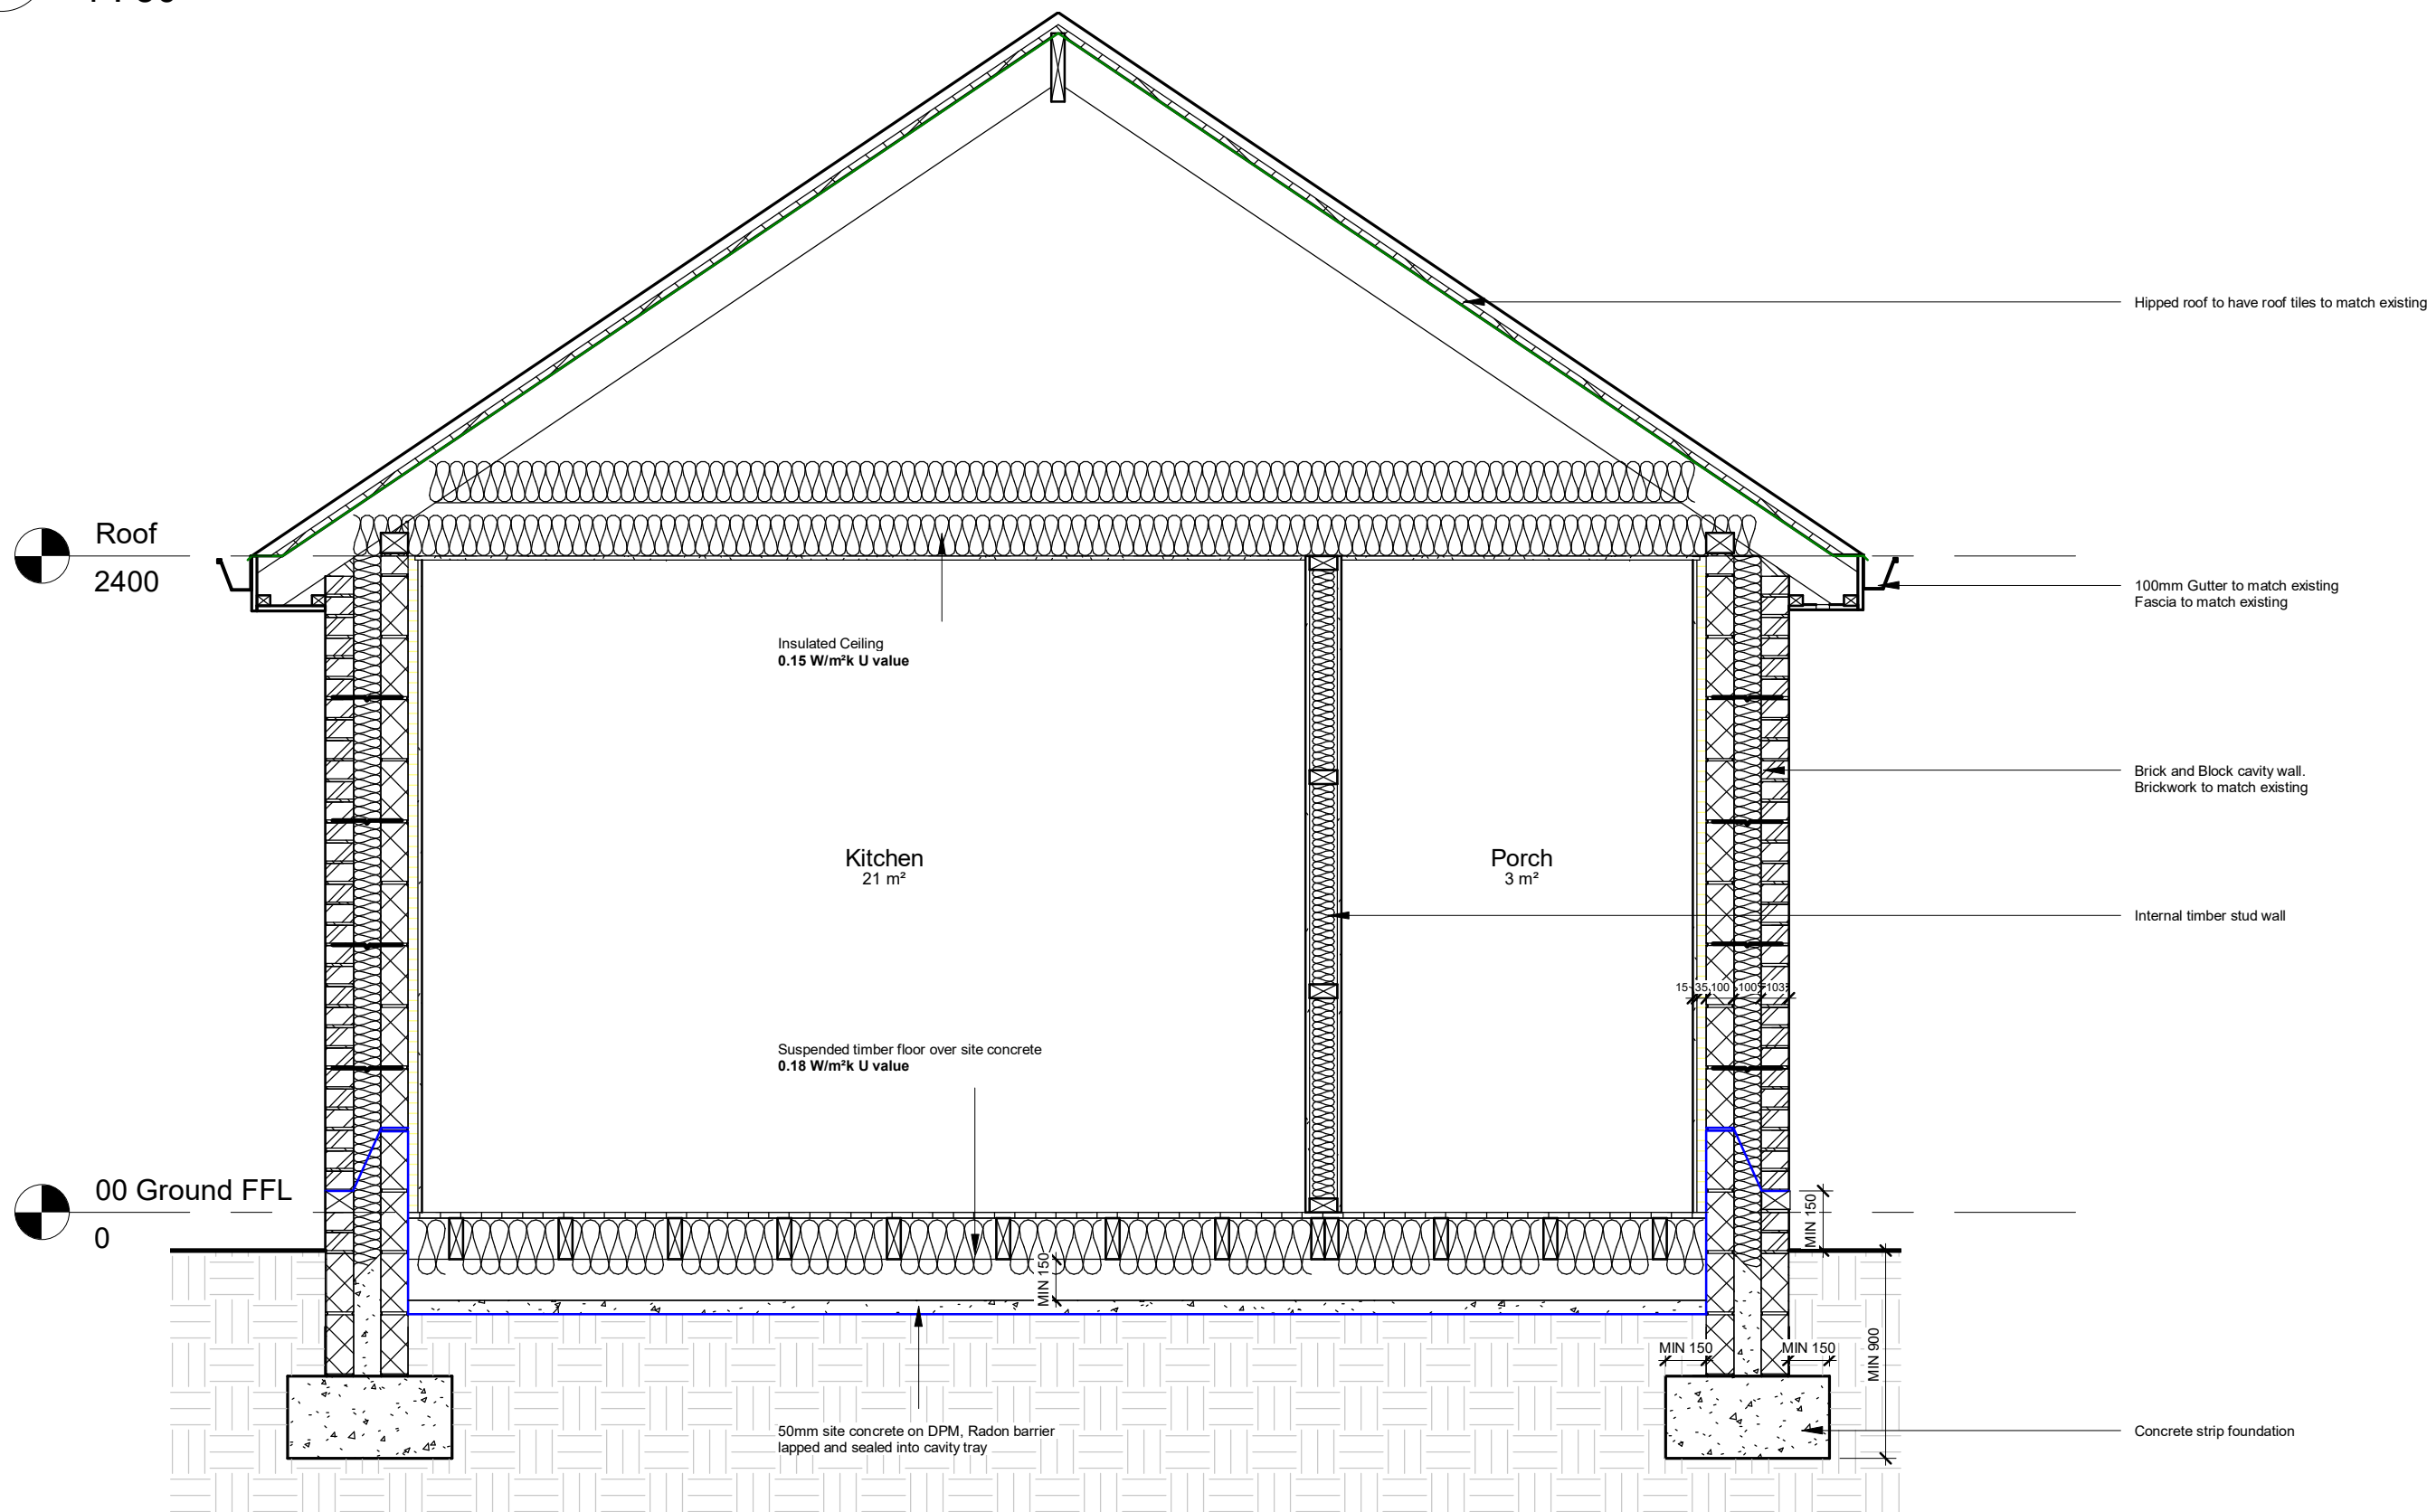

A **Proposed Extension Section A**
1 : 25