
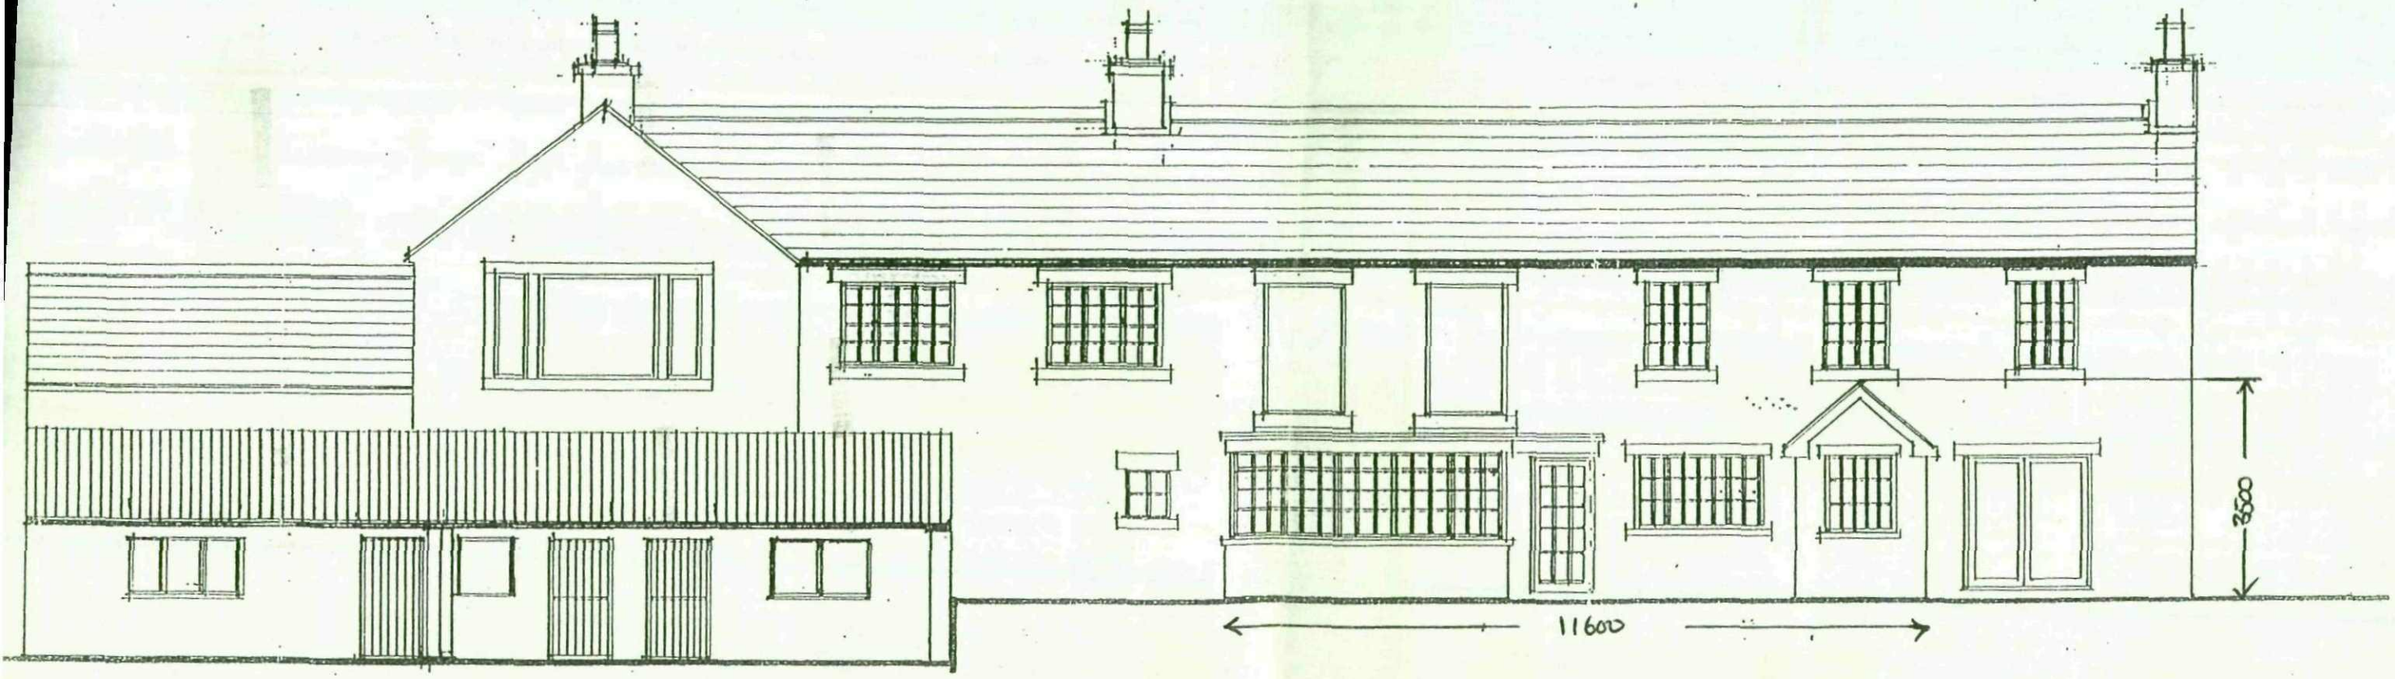



REAR ELEVATION (EXISTING)

SCALE= 1:100

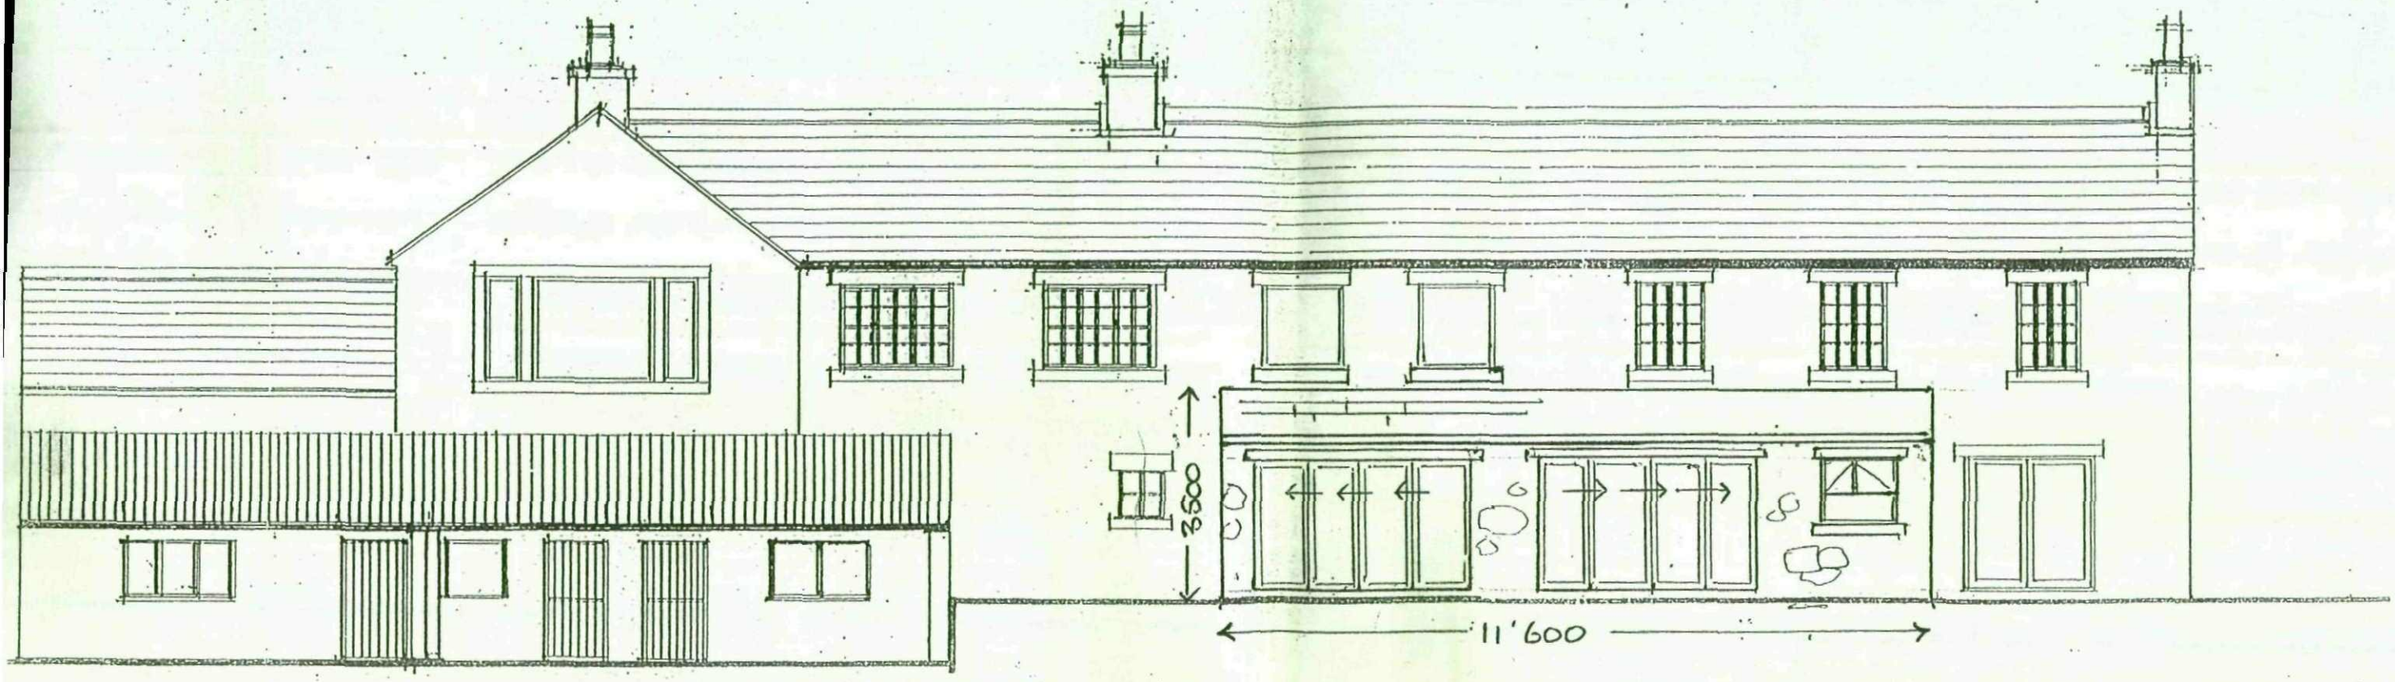


REAR ELEVATION (PROPOSED)

SCALE= 1:100

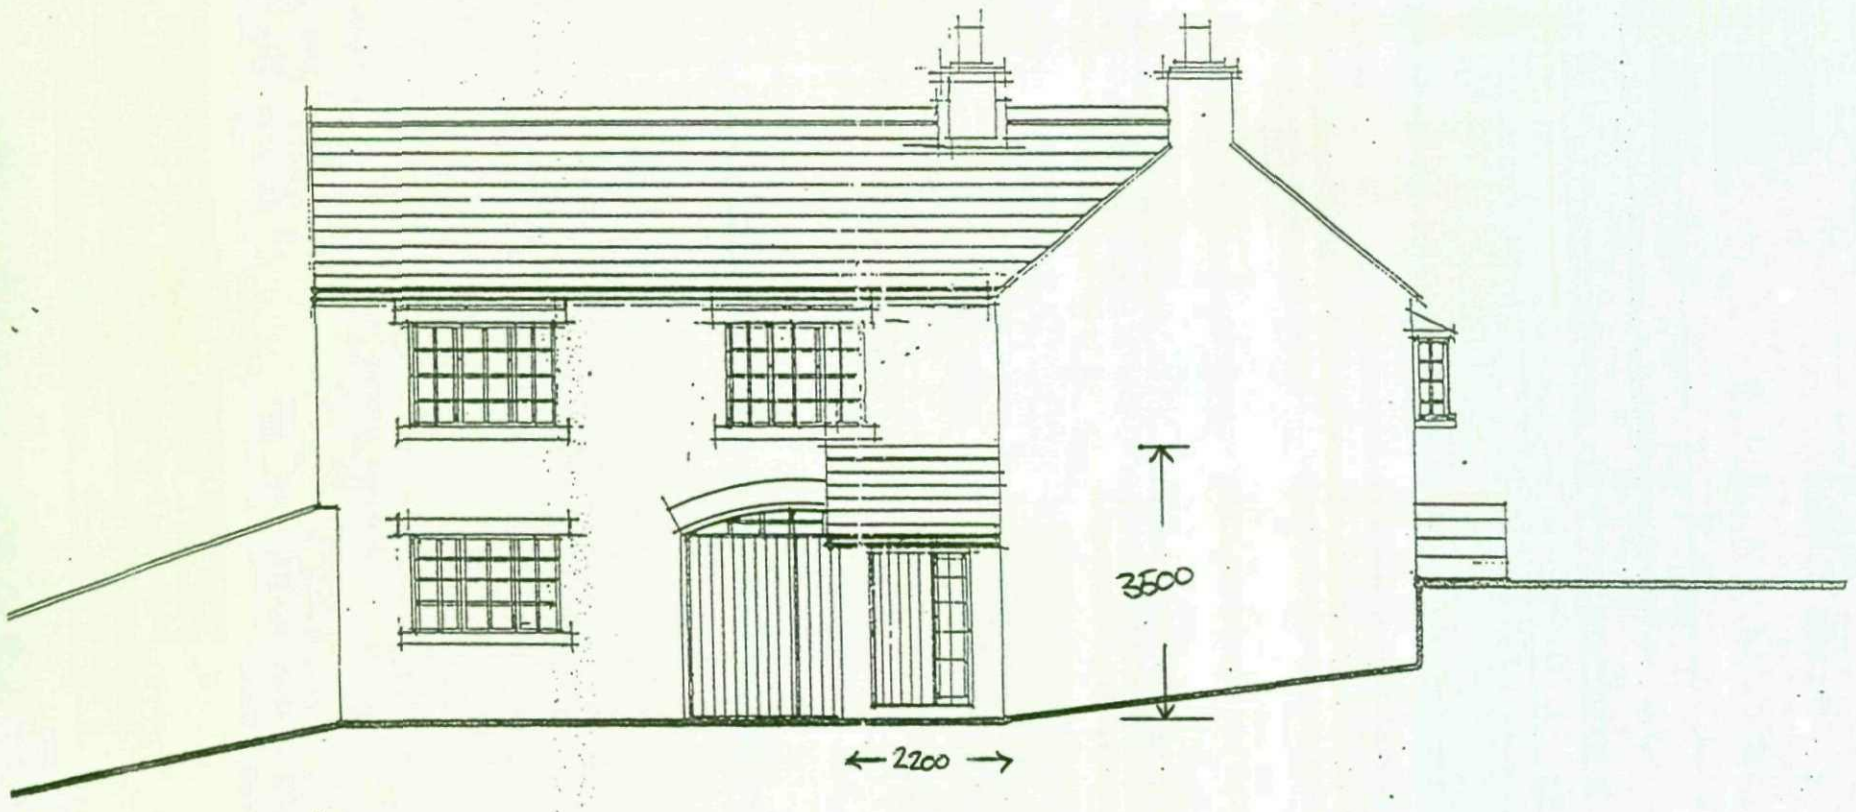


SIDE ELEVATION (EXISTING)

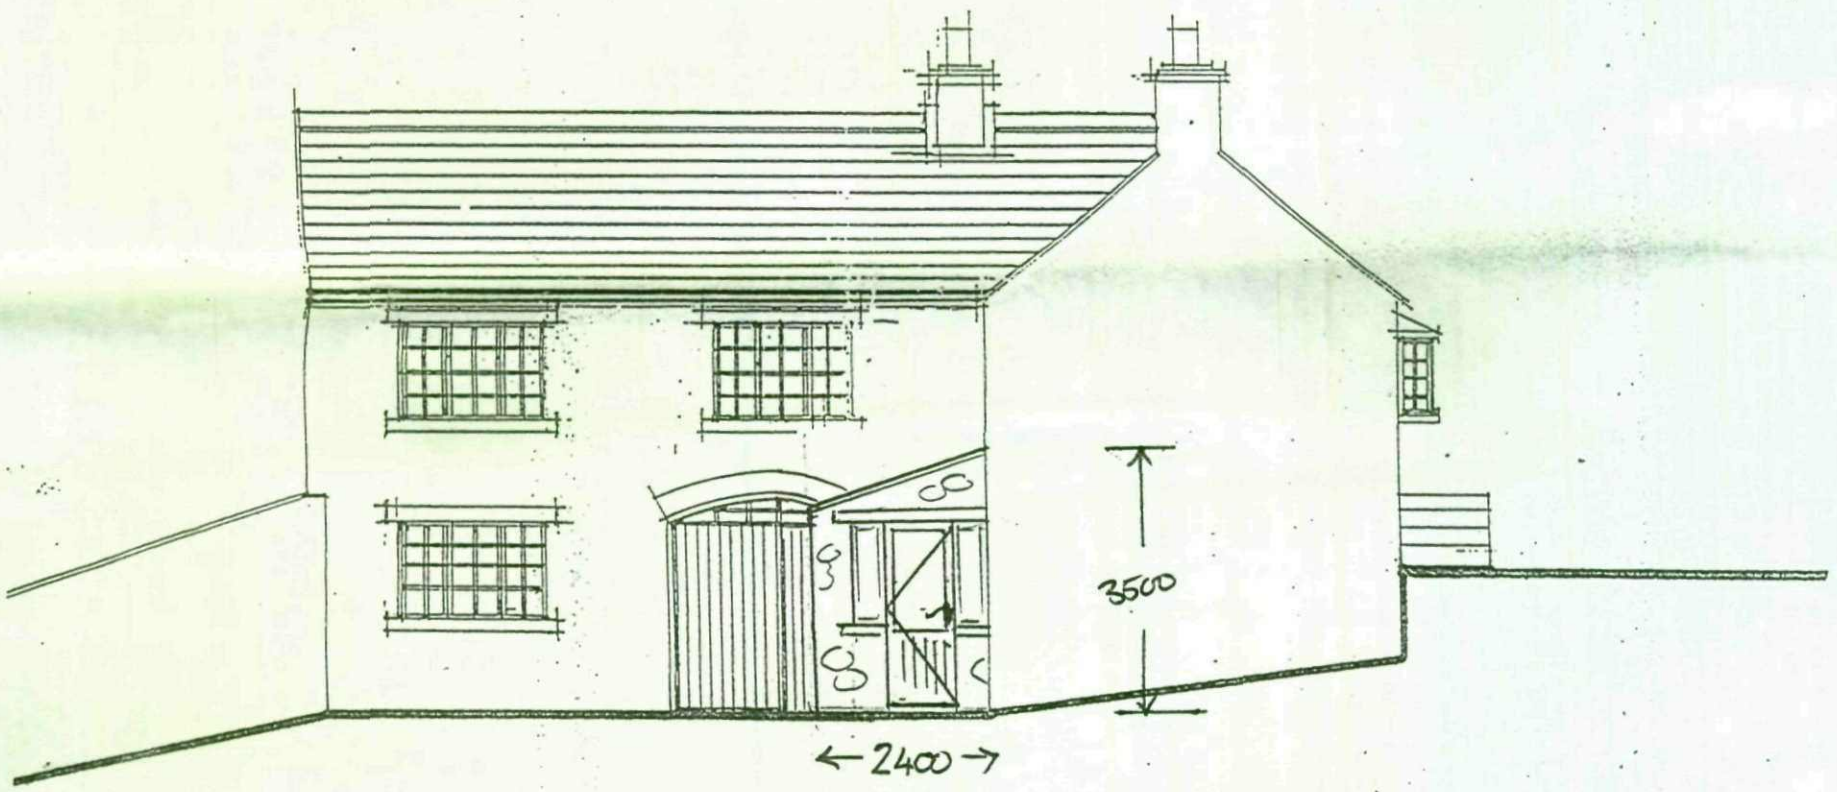


SIDE ELEVATION (PROPOSED)

COTE FARM.
LANGSETT.
SHEFFIELD
S36 9FL


SCALE= 1:100

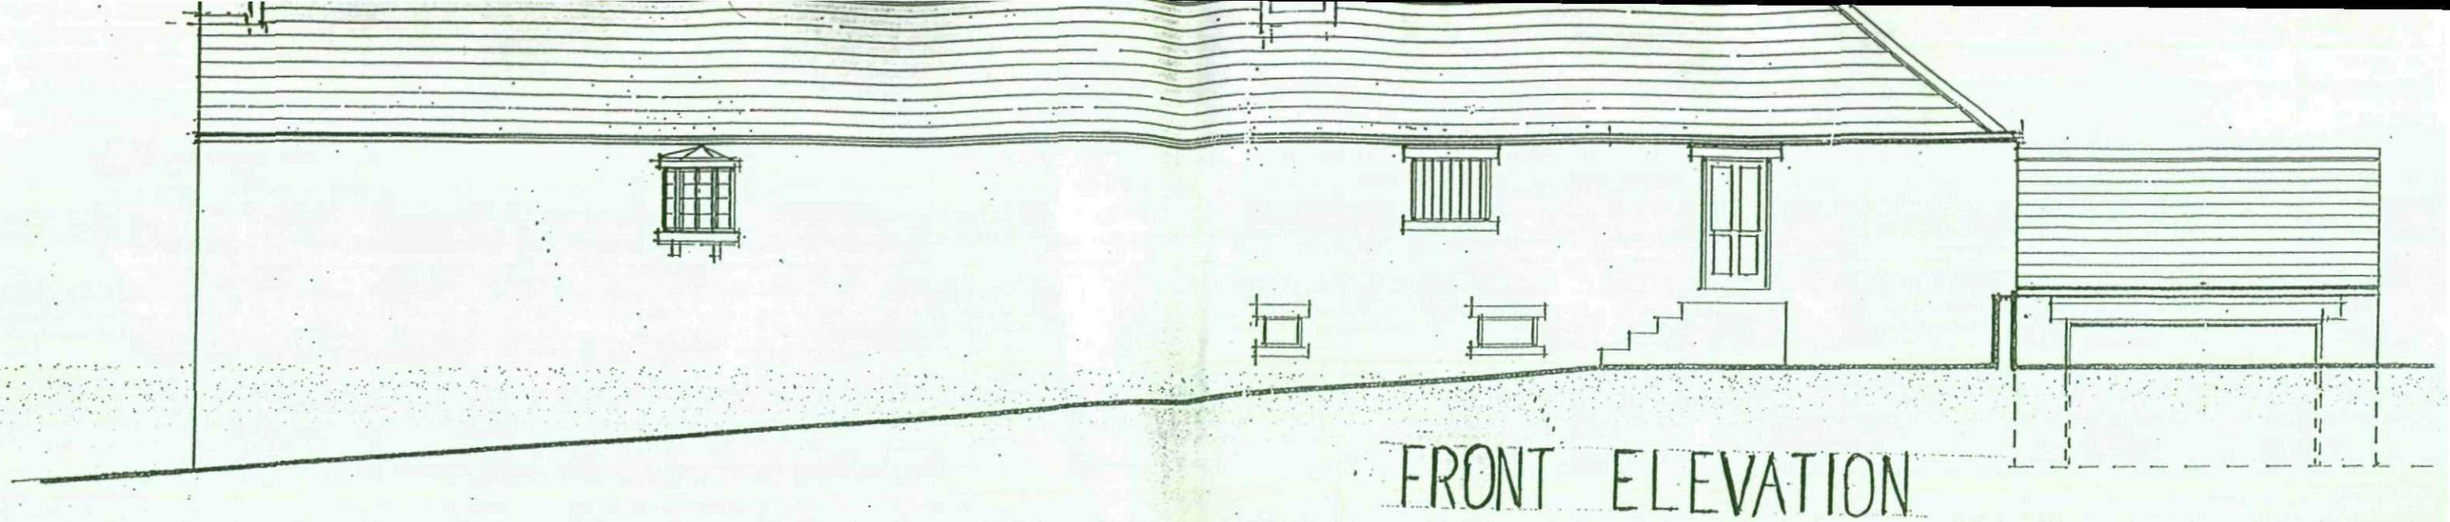

FRONT ELEVATION

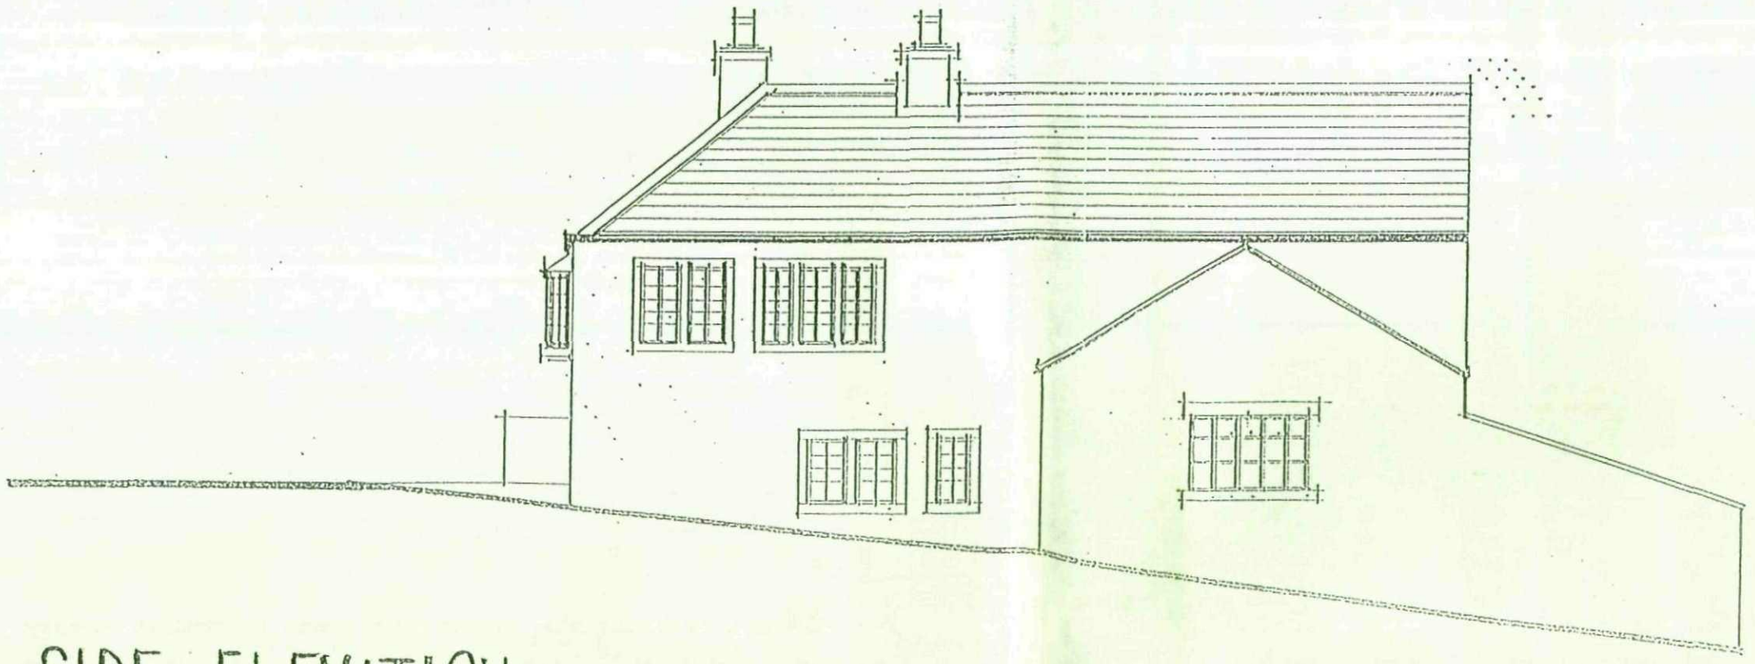

SIDE ELEVATION

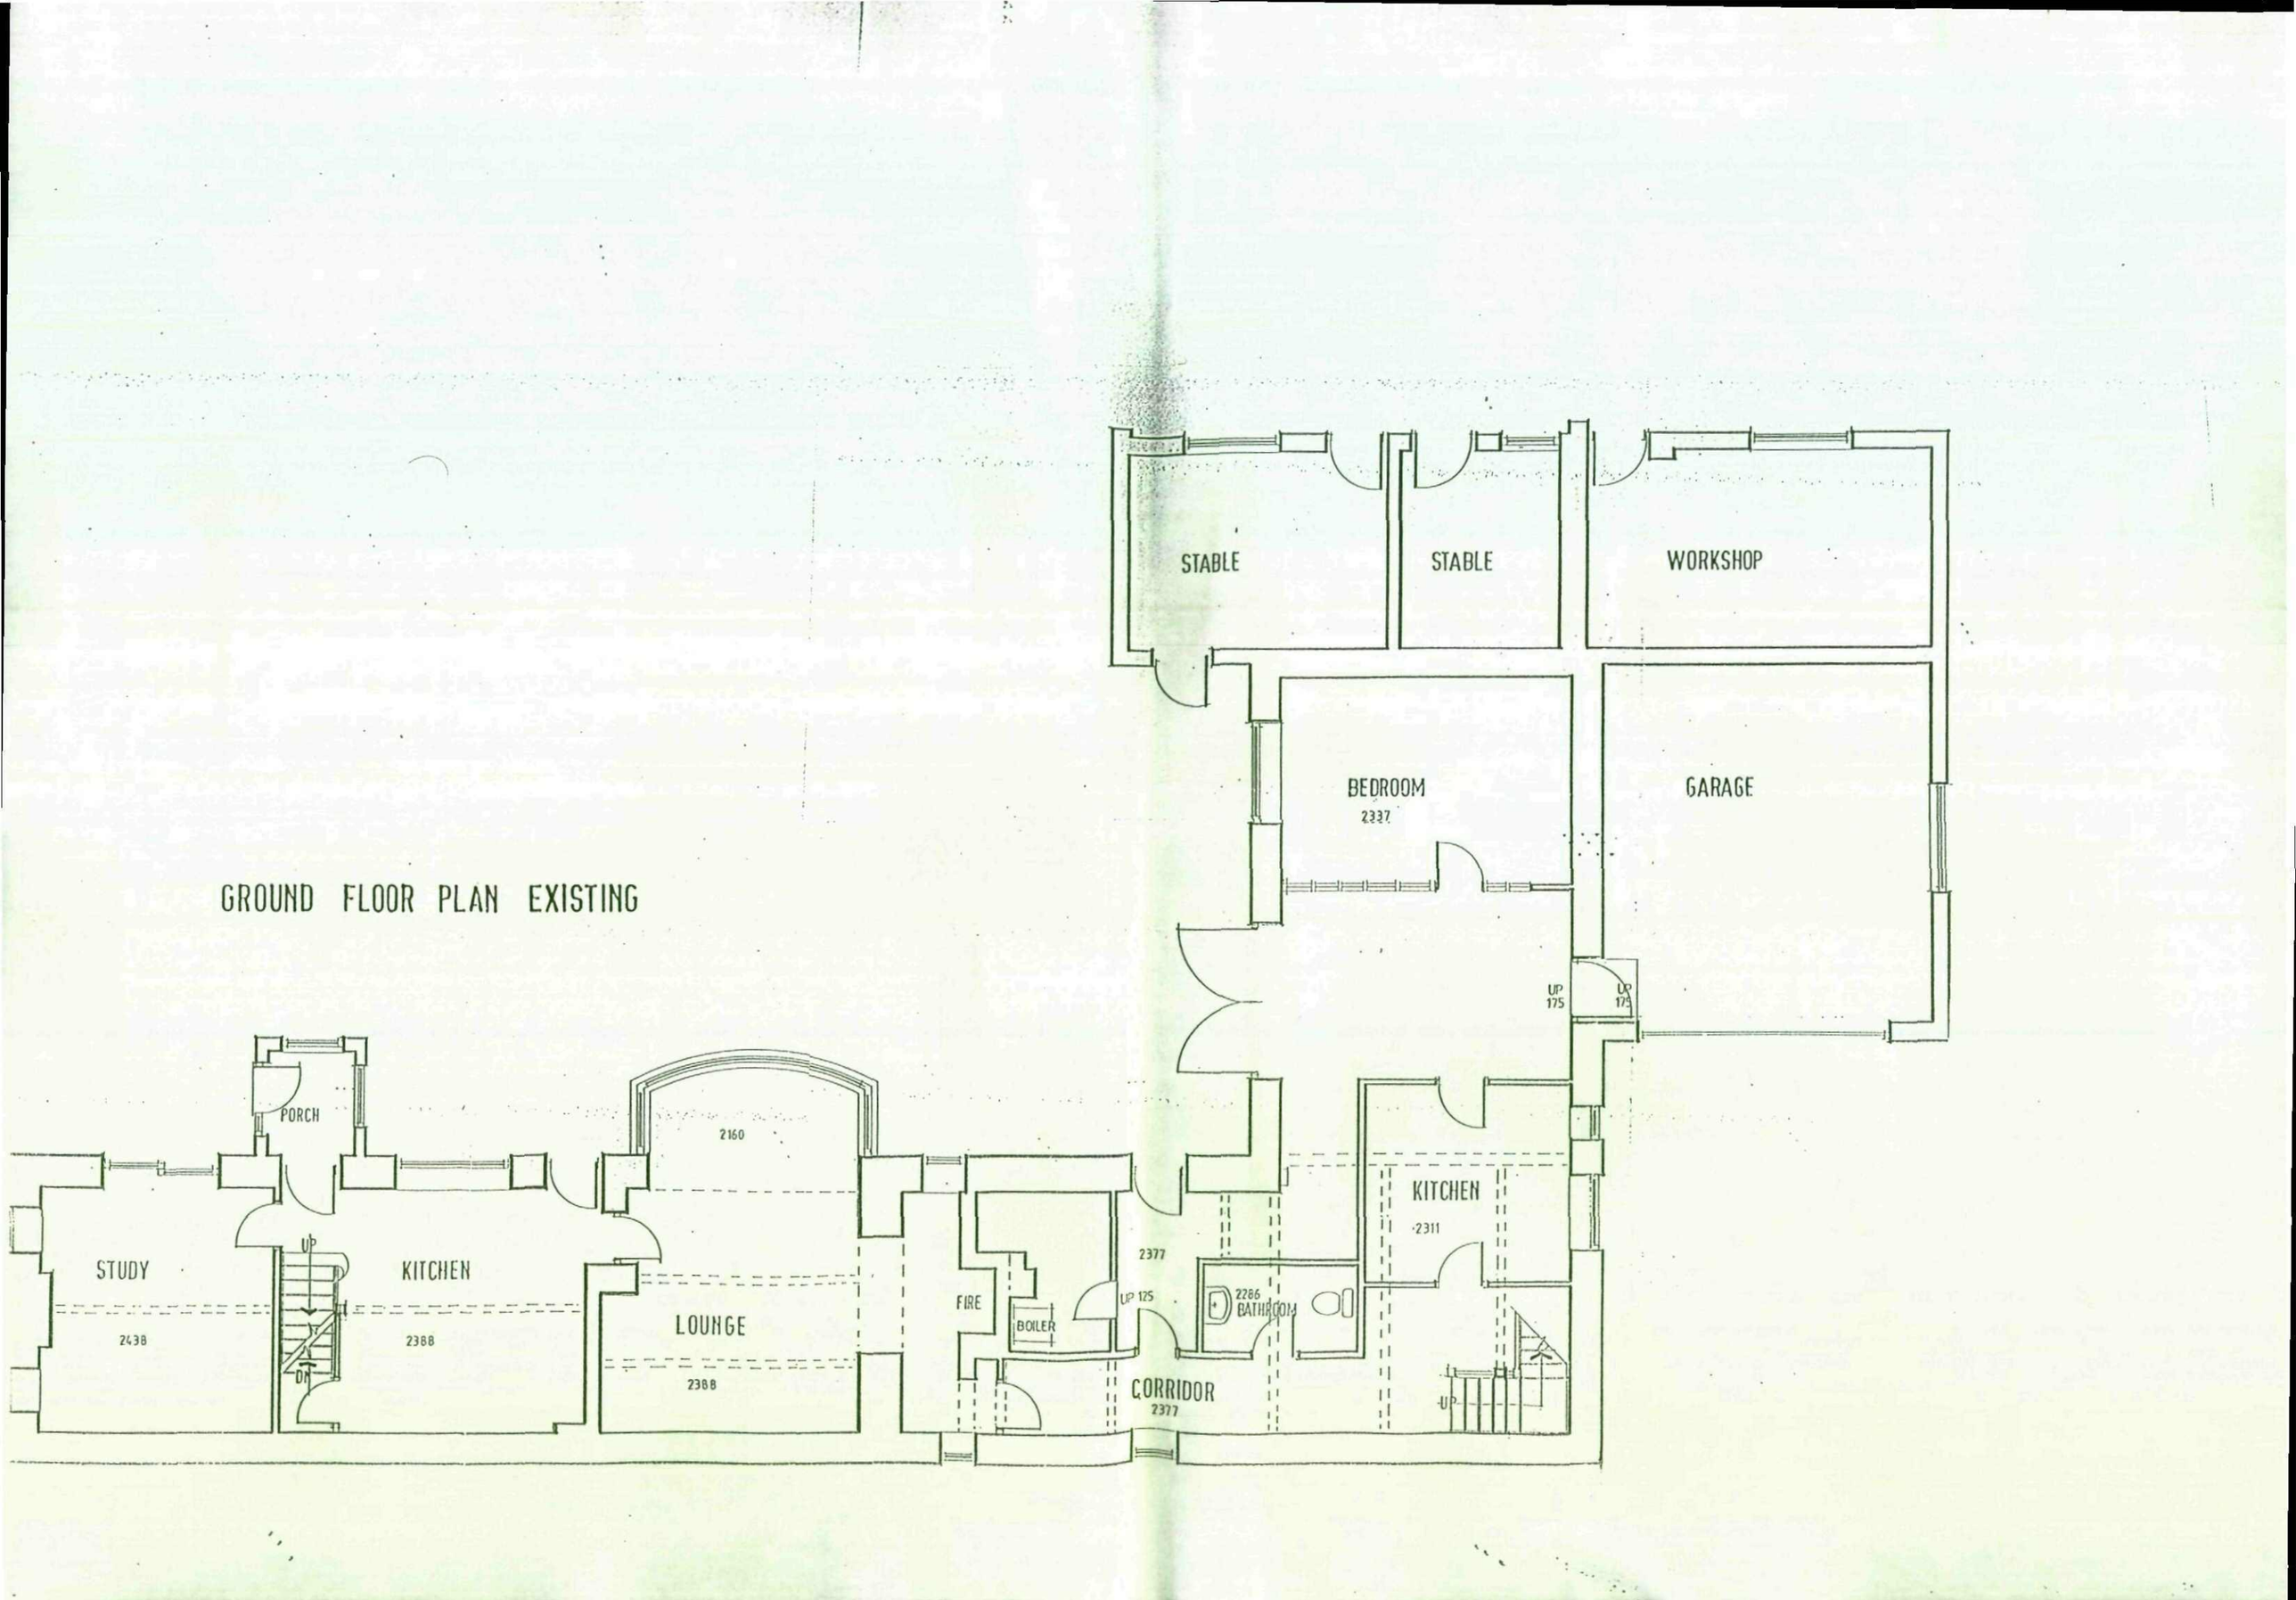

GROUND FLOOR PLAN EXISTING

GROUND FLOOR (PROPOSED)

