
Drawing No.	Rev No.
MWS001 -002	A

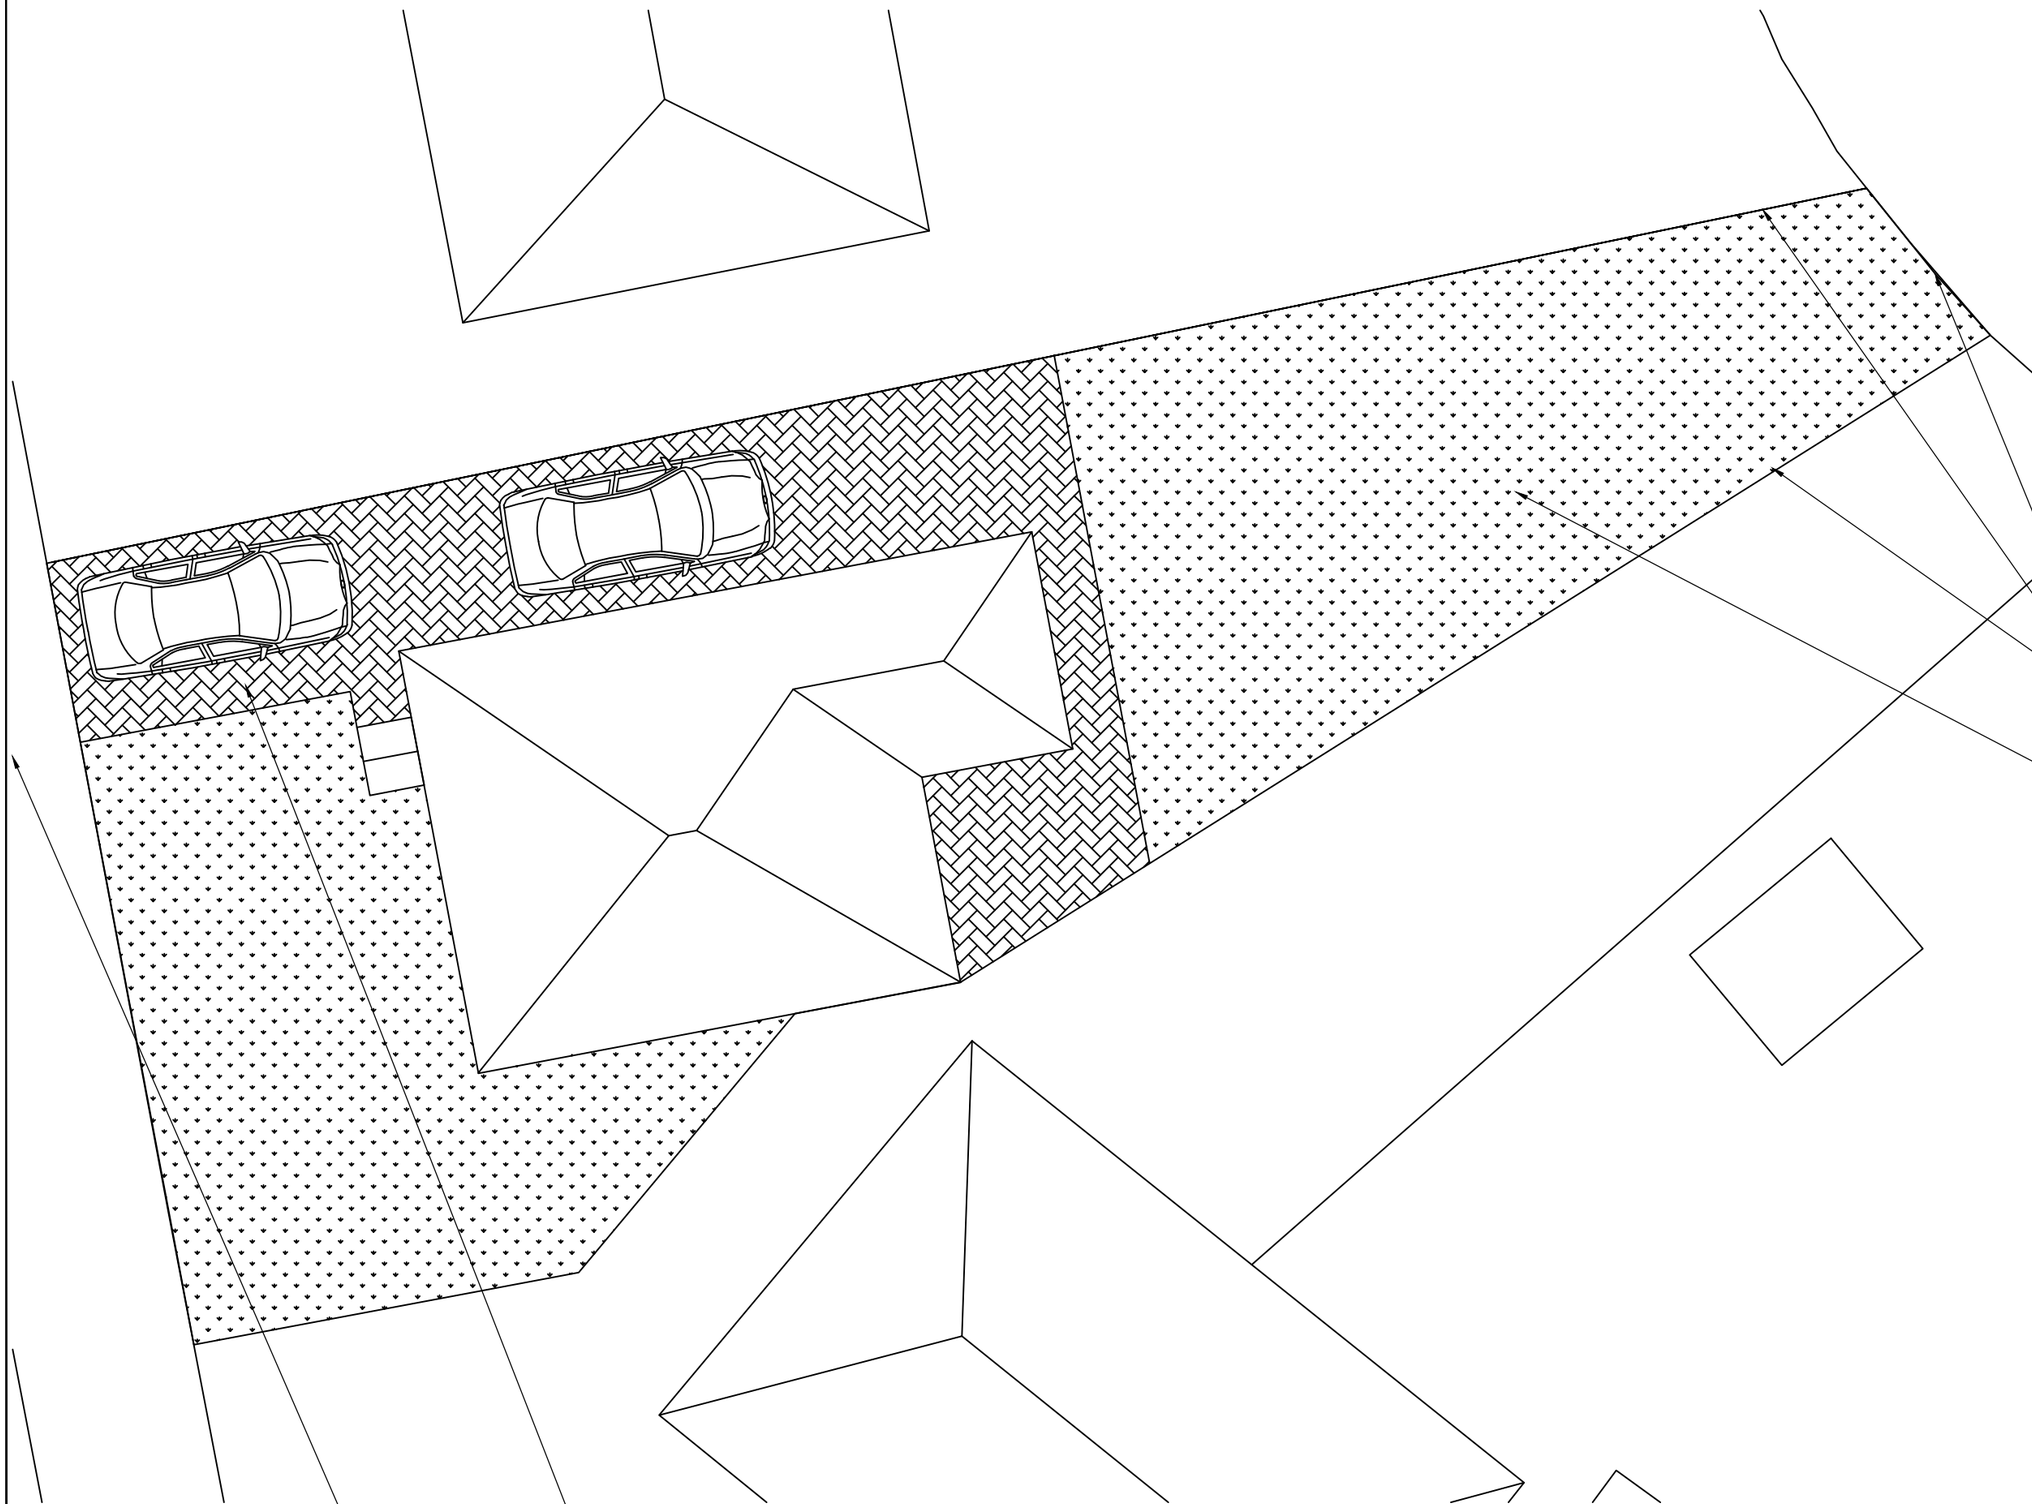

BLOCK PLAN OF SITE
SCALE 1:100 AT A3

DO NOT SCALE: Contractor to check all dimensions and report any omissions or errors

NOTES

Rev	Description	By	Chk	App	Date
A	Changed to hipped roof	JRB			04/10/19

JRB DESIGNS Ltd
1 Saville Road
Cudworth
Barnsley
S72 8LT
Tel: 01226 383542
Fax: 01226 380078
Mob: 07970 541192
Email: john@jrbdesigns.co.uk

This drawing is copyright. © jrbdesigns Ltd.

Client
MR. W SANDERS

Drawing Title
BLOCK PLAN

Address
LAND ADJACENT TO 53
COPELAND ROAD
WOMBWELL
BARNSLEY

Project Title:
PROPOSED DETACHED HOUSE

Purpose of Issue:
PLANNING

Drawing Status
FIRST ISSUE

Scale at A3	Drawn By	Date	
AS SHOWN	JRB	30/08/2019	
Checked By	Date	Approved By	Date
	30/08/2019		30/08/2019
Project No.	Drawing No.		Revision
MWS001	002		A

APPROVAL [X] INFORMATION [ ] TENDER [ ] CONTRACT [ ] CONSTRUCTION [ ]