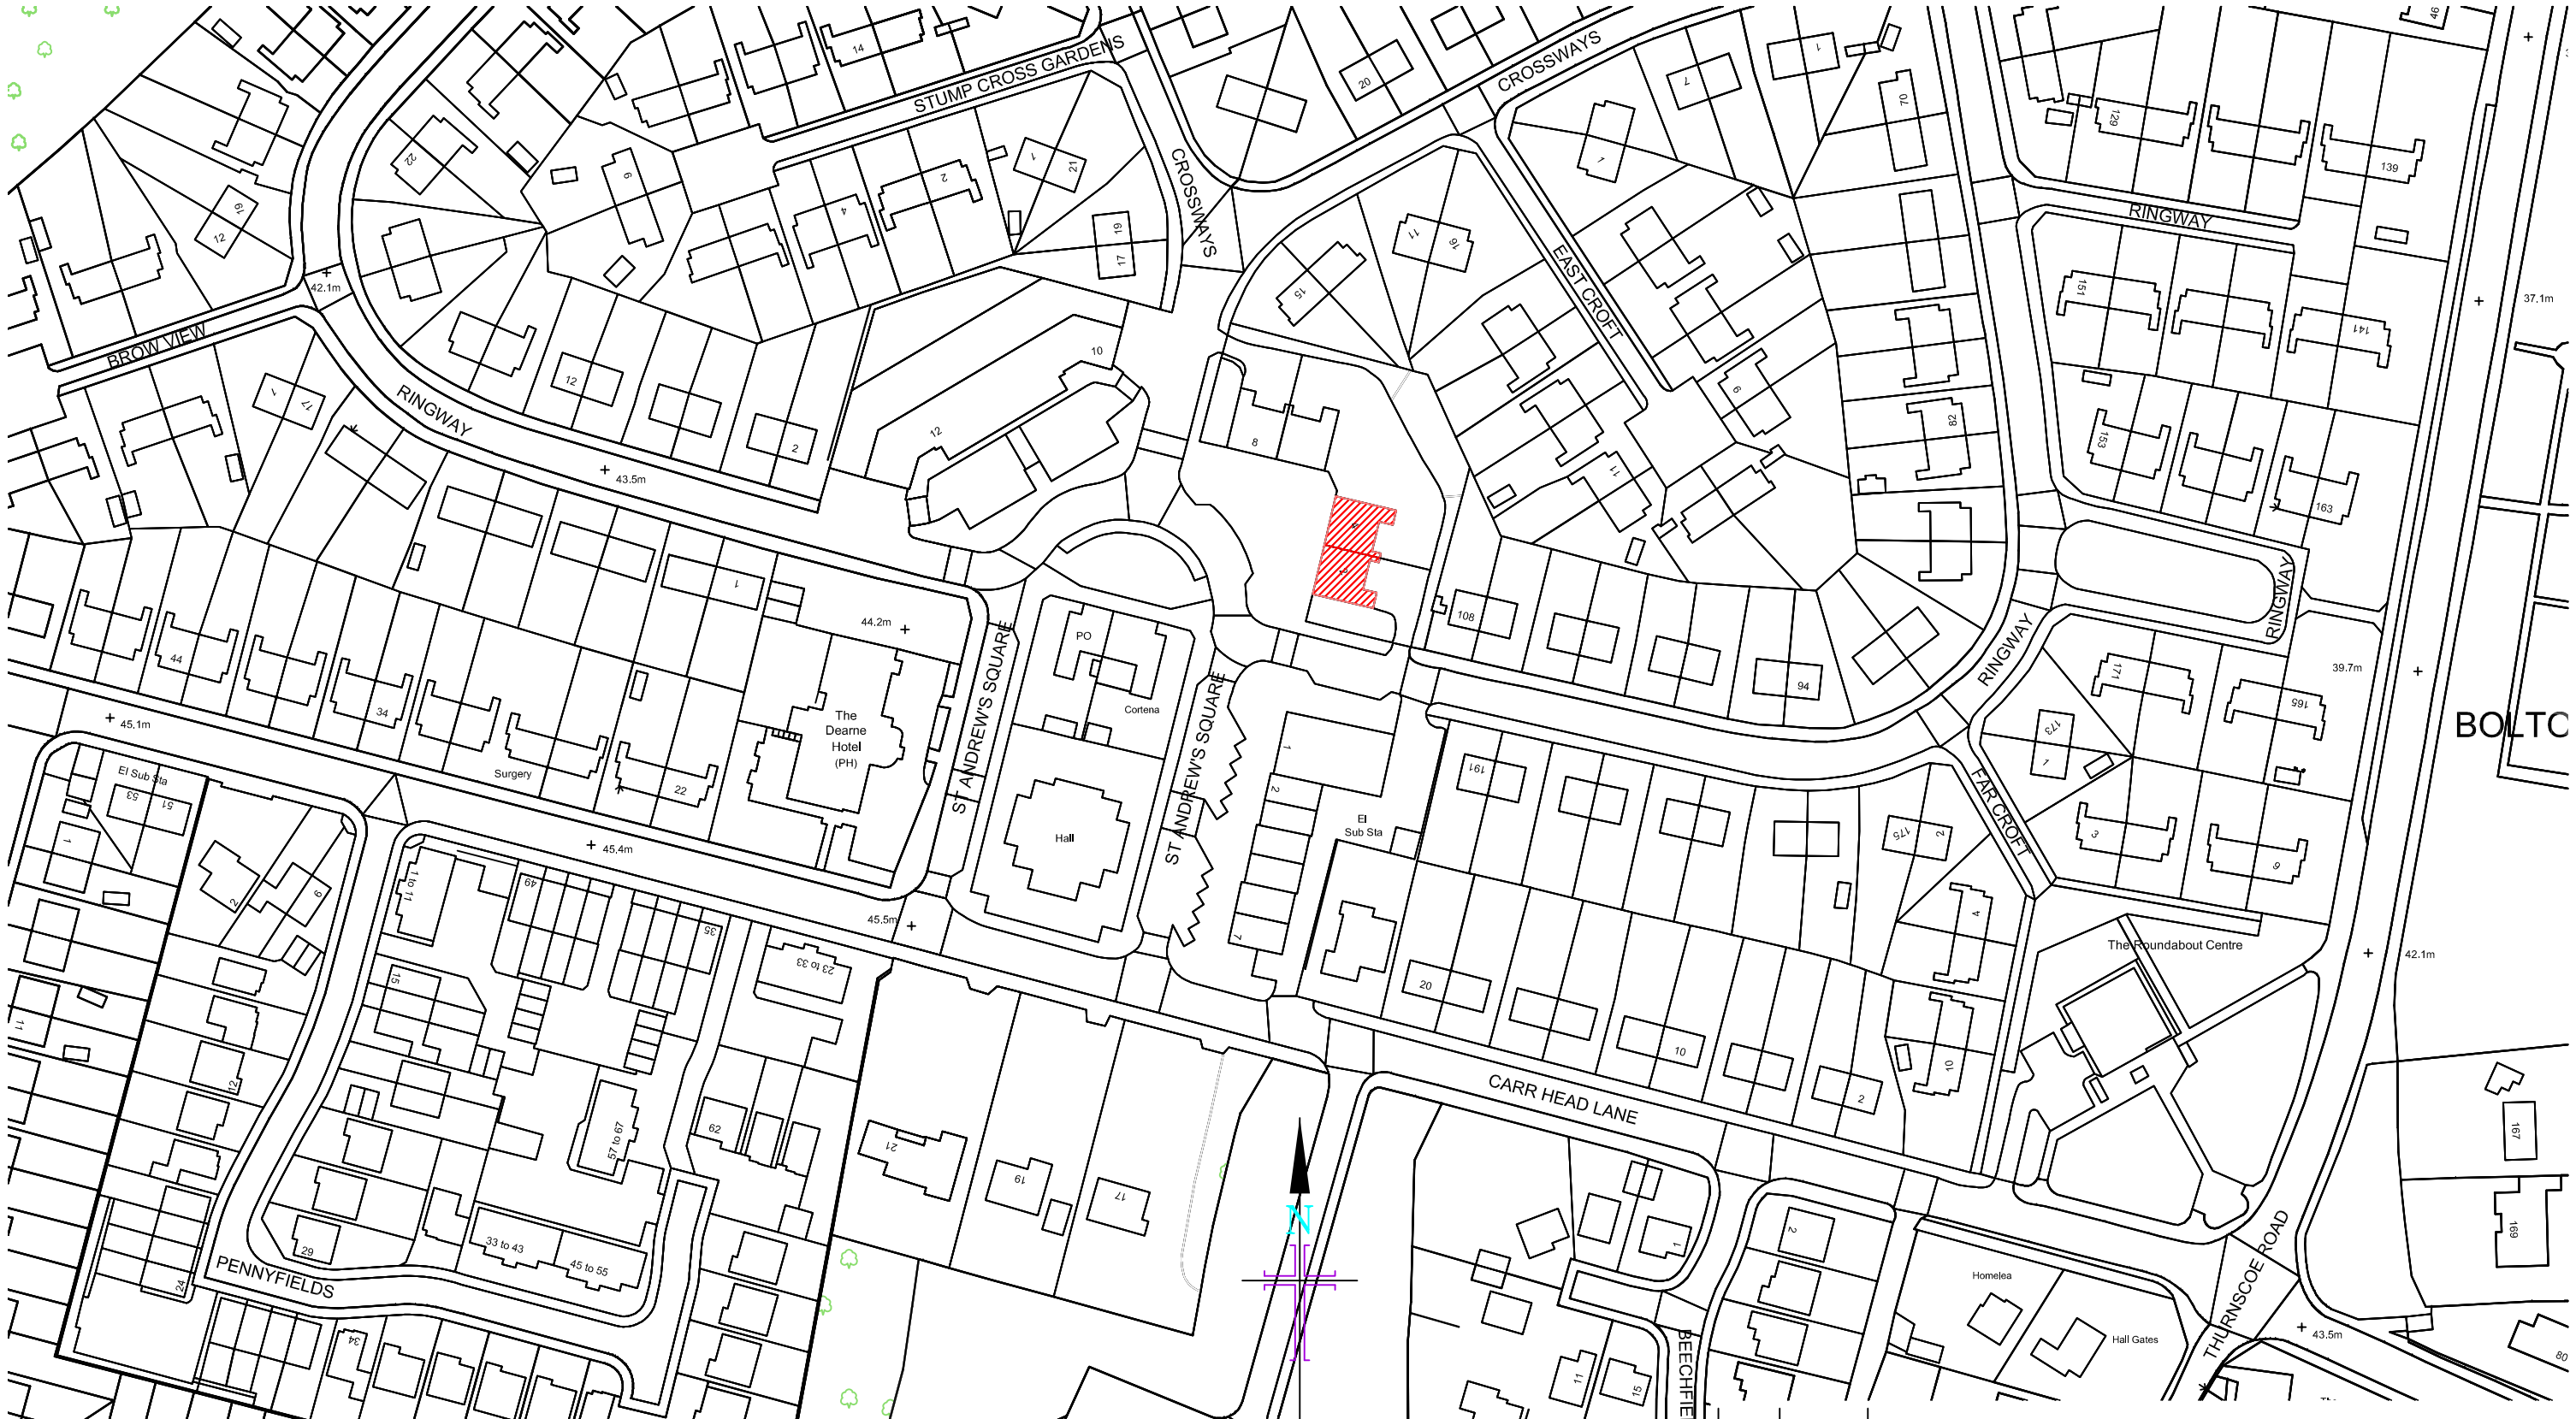


REV	DATE	DESCRIPTION

NPS BARNSLEY LTD
PO BOX 634
BARNSLEY
SOUTH YORKSHIRE, S70 9GG
TEL: 01226 774605 FAX: 01226 774399
EMAIL: enquiries@nps.co.uk

Head Office:
Lancaster House, 16 Central Avenue, St Andrews Business Park,
Norwich, NR7 0HR Tel: 01603 706000 Fax: 01603 706001
Other Office locations can be found on website : www.nps.co.uk

PROJECT
SHOP CONVERSIONS
2, 2A,4 & 4A ST. ANDREWS SQUARE
BOLTON-ON-DEARNE

SUBJECT
LOCATION PLAN

CLIENT
Berneslai homes

CAD FILE REF	DATE	SCALE
	Oct 2012	1:1250

REV	DRAWN	CHECKED
	ab	

PROJECT NR	DRAWING NR
HSG 4290	01

© NPS This drawing may not be reproduced in any form without prior written agreement