


15 Alperton Close - S71 5LB

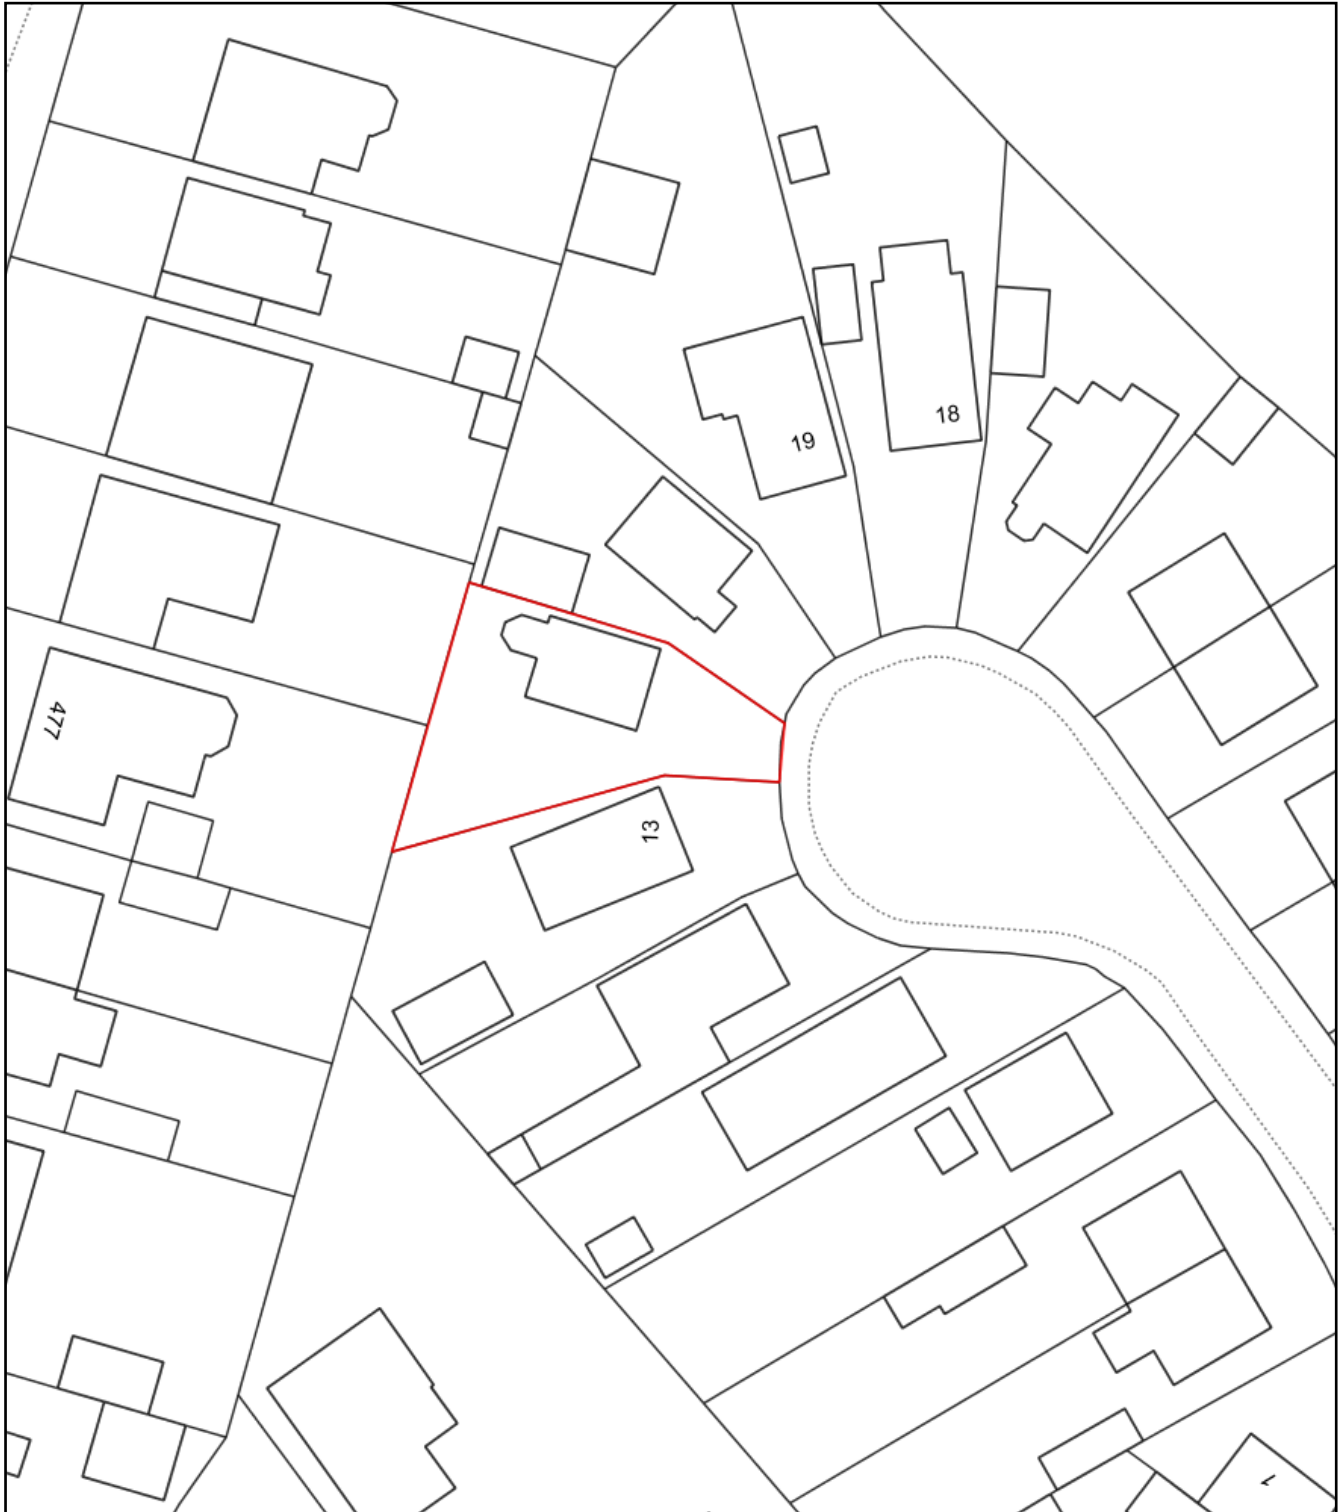

0 20
Metres



Plan Produced for: Maria Wilson-Ford

Date Produced: 28 Apr 2017

Plan Reference Number: TQRQM17118145407838

Scale: 1:500 @ A4