



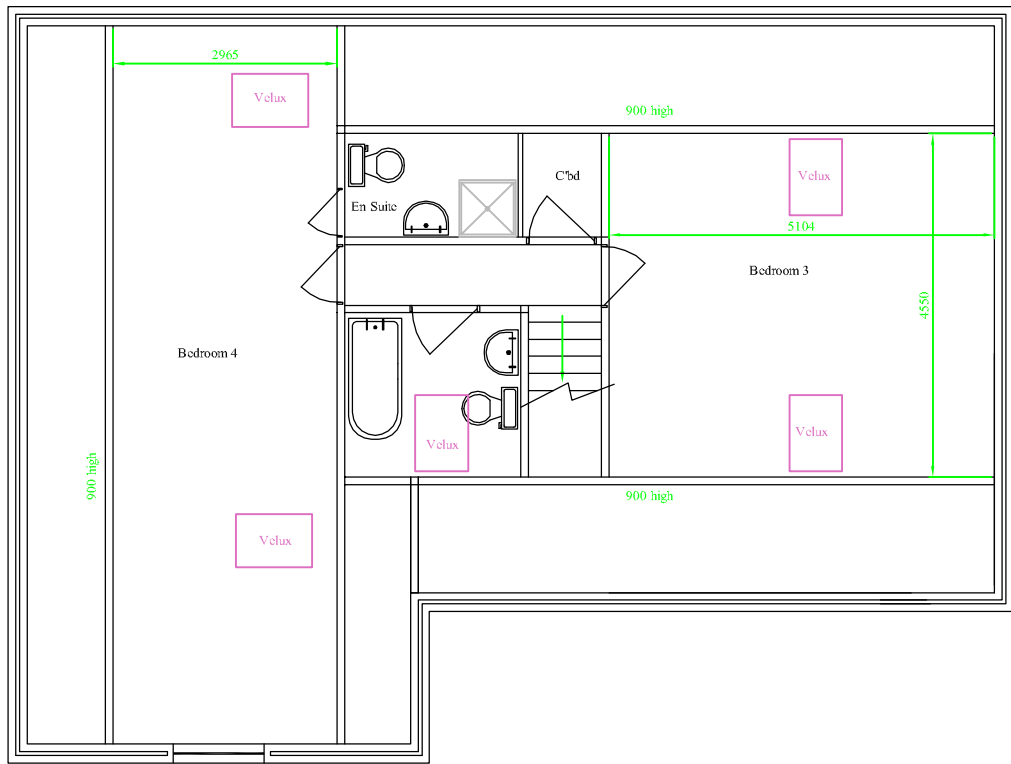


First Floor Plan

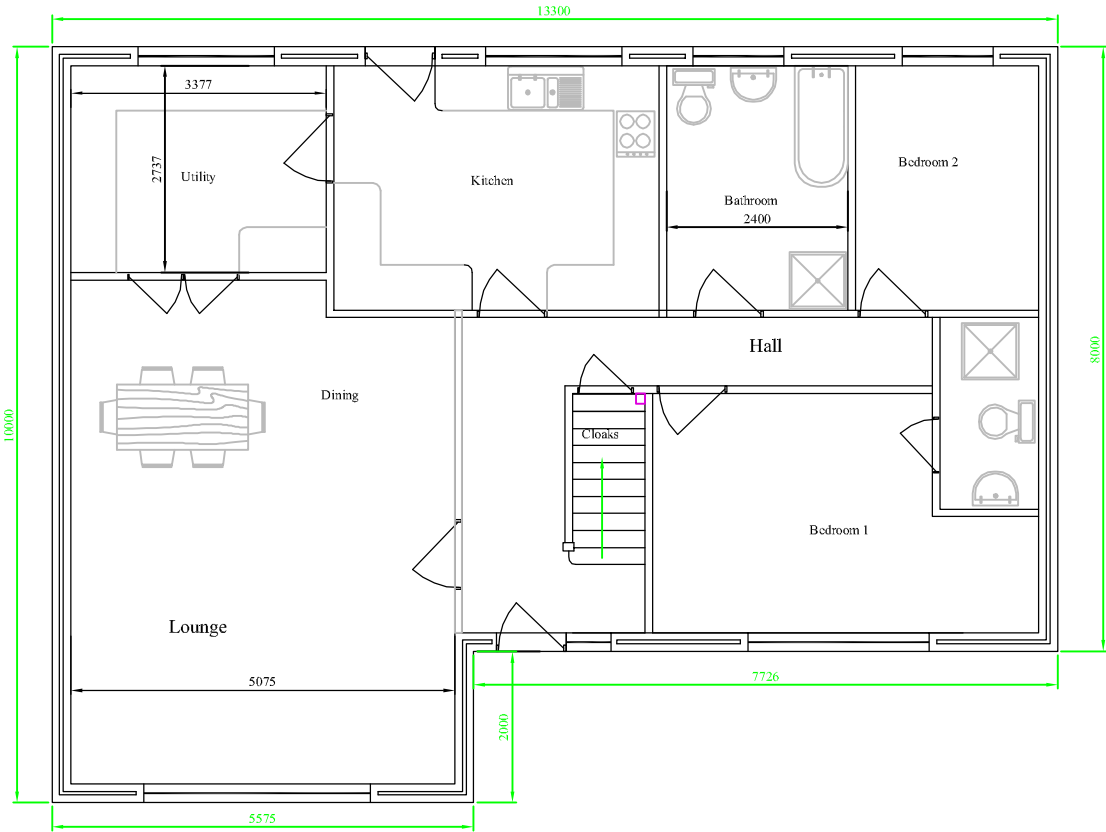


Ground Floor Plan



Side Elevation Facing West

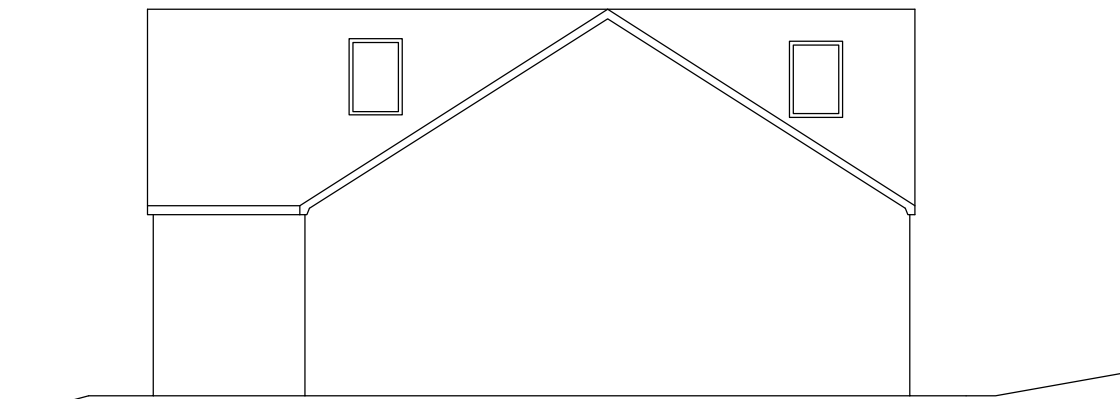


Side Elevation

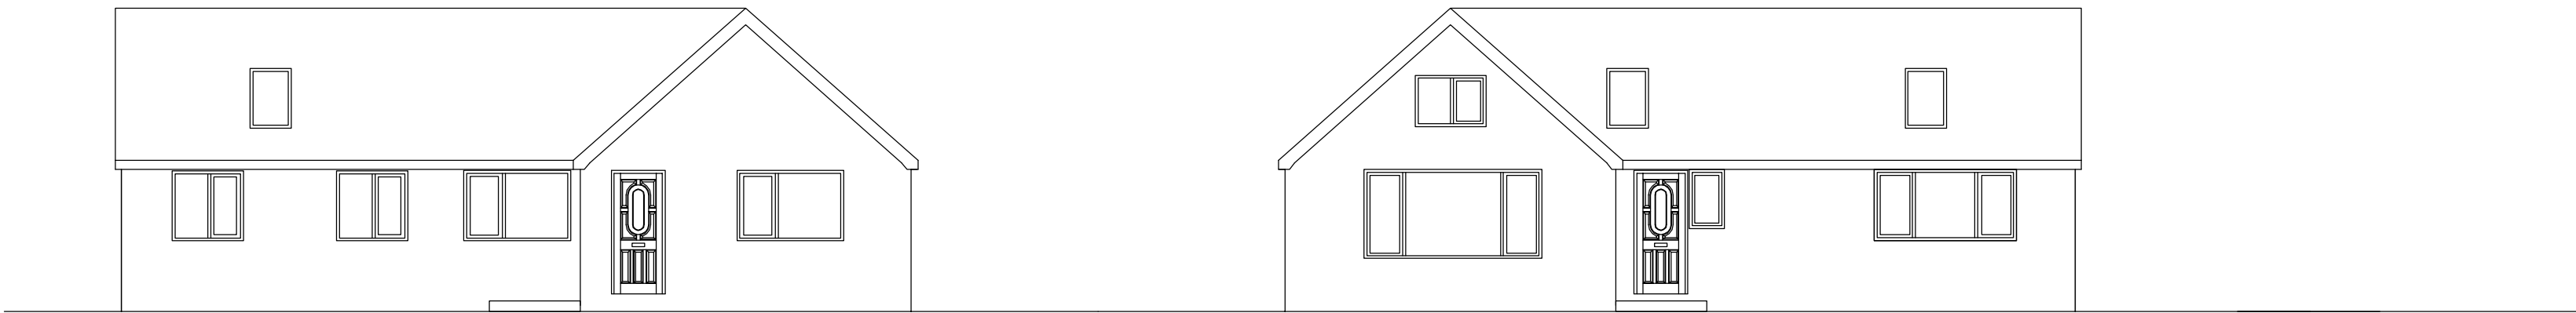

Front Elevation Facing North

Rear Elevation

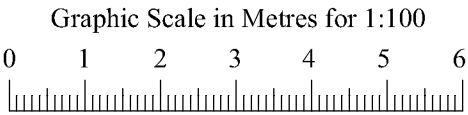

Project	Scales	Plan Ref
Proposed Elevations and Floor Plans	1:100	Spencer-EL1
Land to the Rear of 29 Church Hill, Royston, S71 4NG	When plotted A2	Date 14/08/2008