



Proposed External Signage The Glass Works, Barnsley

05.11.2021

360
signs&vm



The Bakery, Greenwood St,
Salford, M6 6PD

info@360signs.co.uk

www.360signs.co.uk

0161 743 1001


Revision C: 24.01.2022

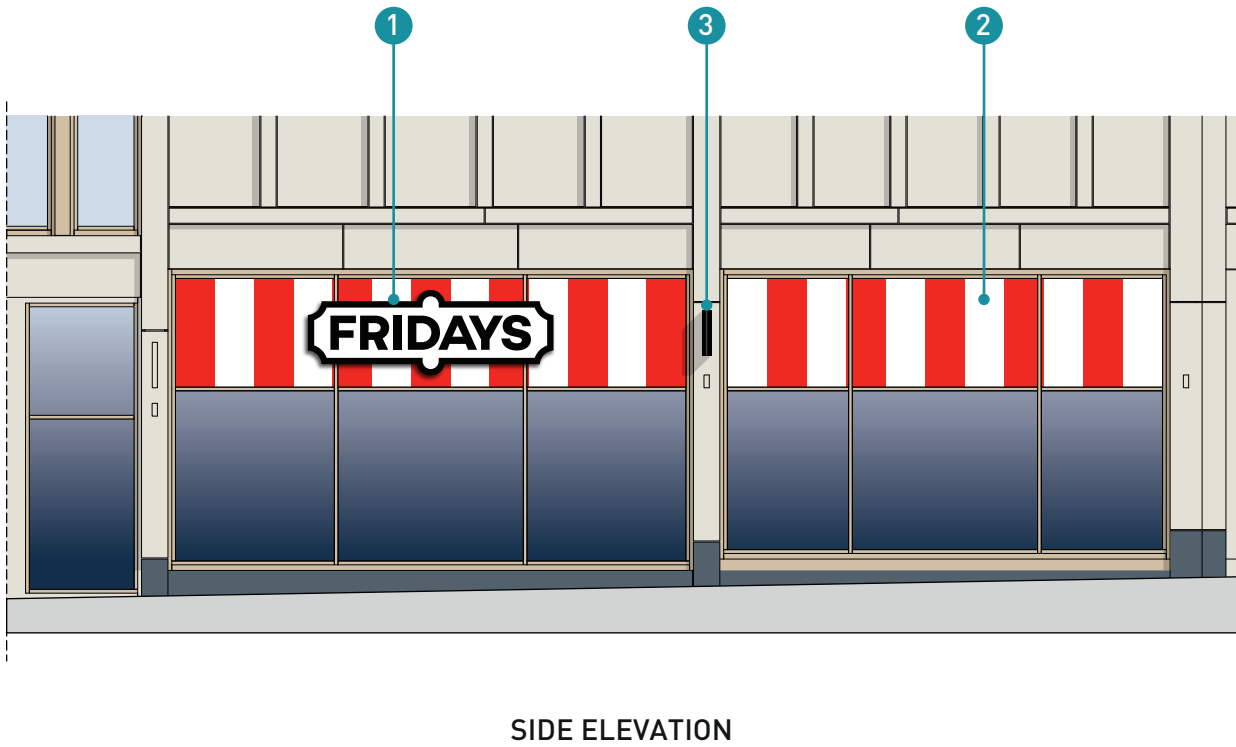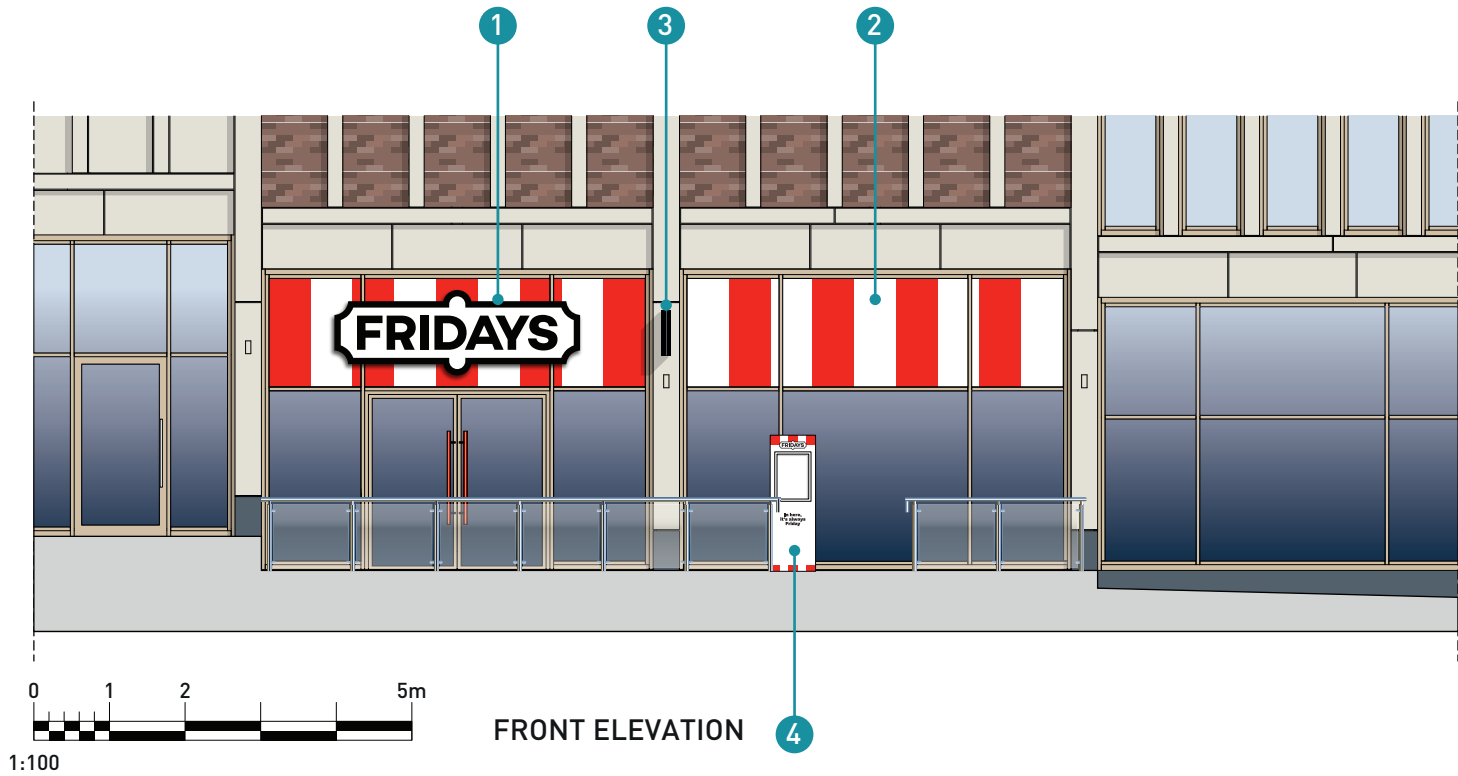

1 FASCIA SIGNS - SCALE 1:20 @ A3


2x stood off, built up, rim & return aluminium lozenge "FRIDAYS" box signs, powder coated RAL 9004 black with opal acrylic faces with bonded black RAL 9004 letters to face.
Lozenge box to be internally illuminated by means of white LEDs to give face illumination.
Signs to be fitted to rails & fixed to the vertical window mullions.

Illumination in Candelas: 495 cdm2

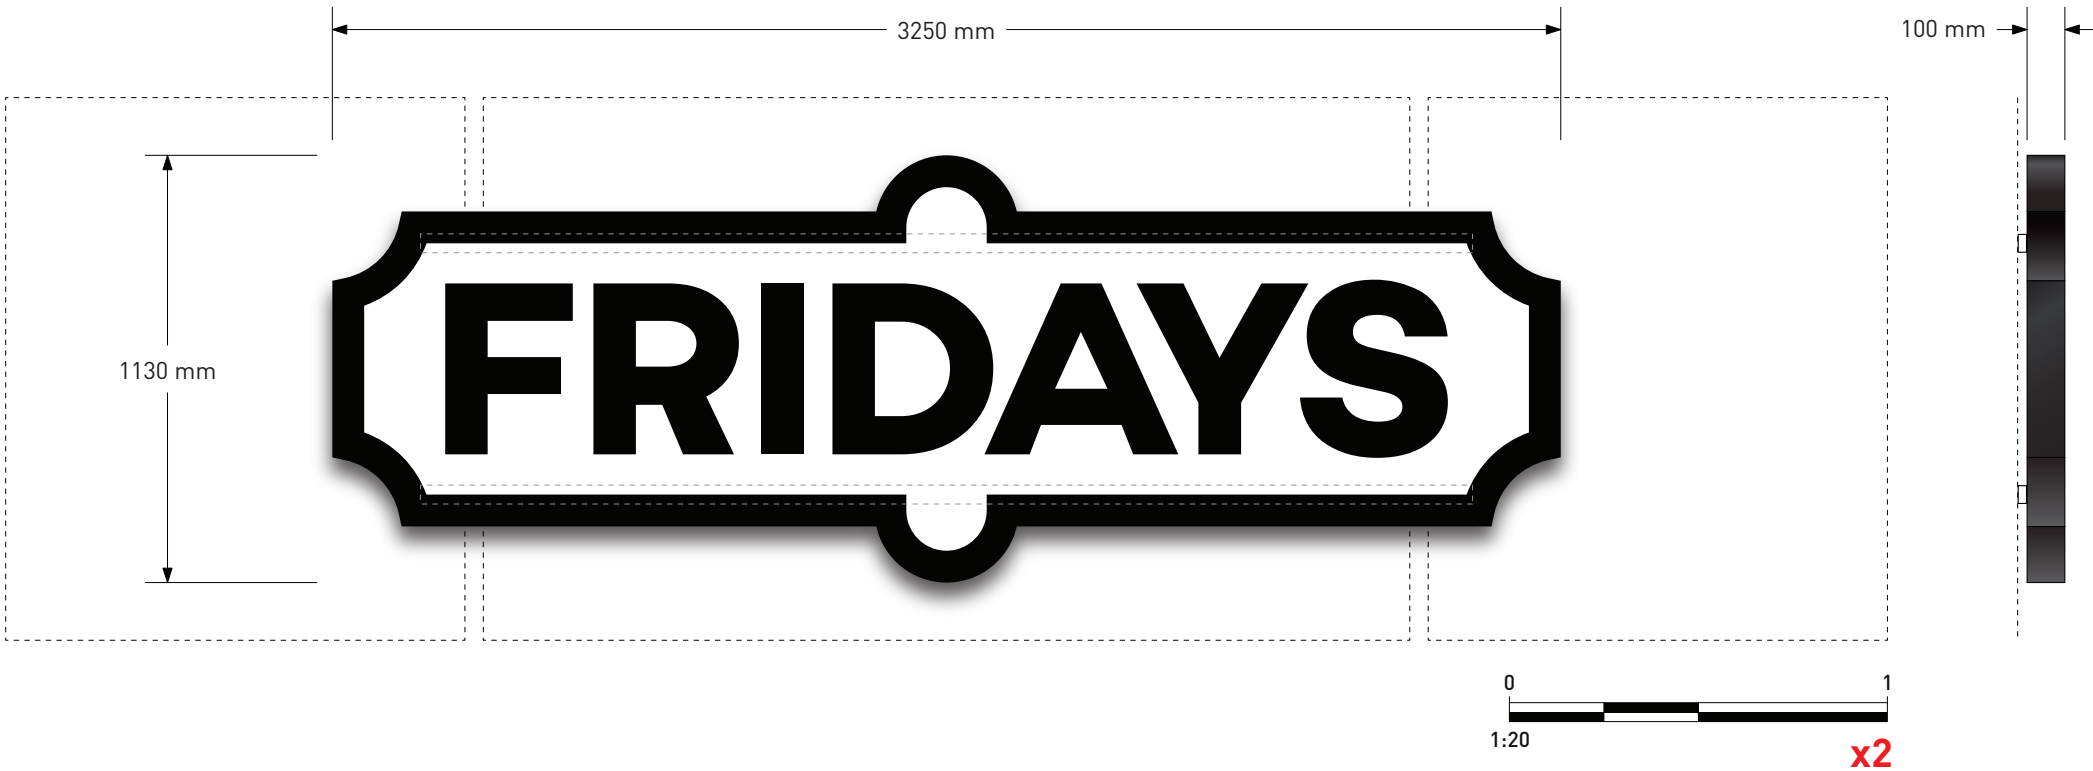

2 TGI STRIPING TO WINDOWS - SCALE 1:50 @ A3


Red/White vinyl stripe detail to windows as indicated.

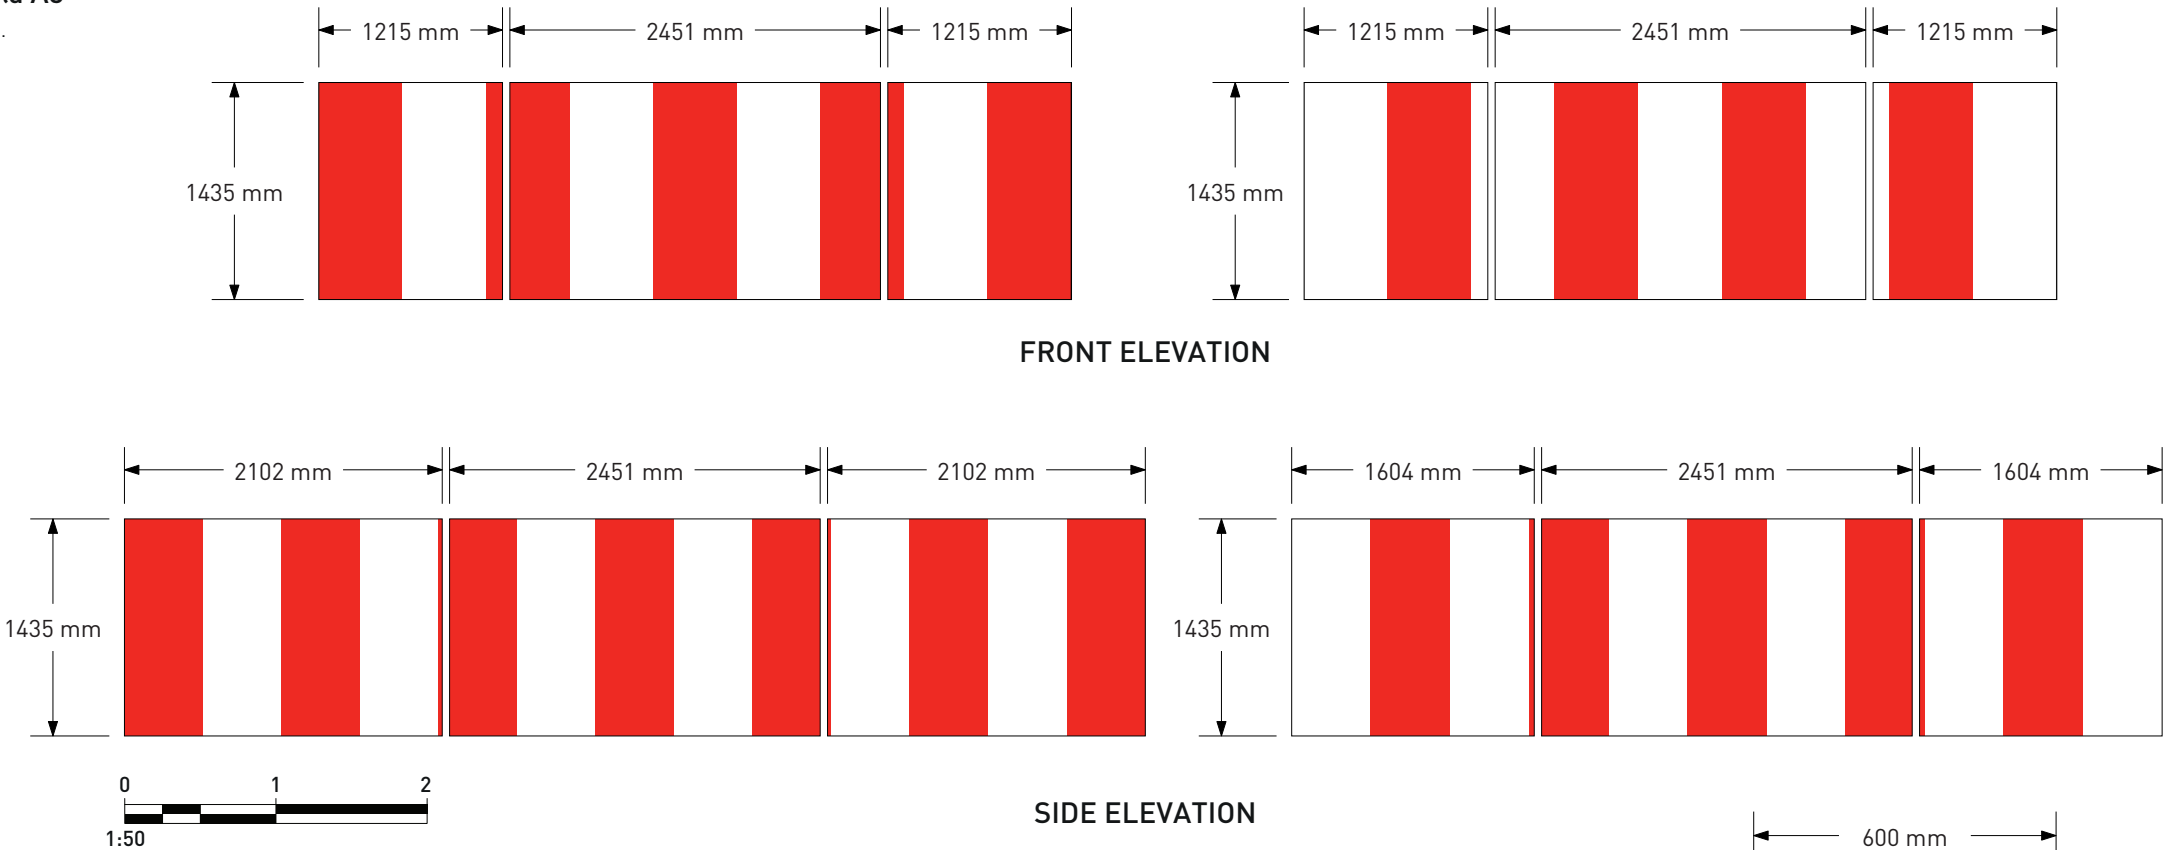

3 INTERNALLY ILLUMINATED PROJECTION SIGNS - SCALE 1:10 @ A3

2x Internally LED illuminated Projection signs consisting of back to back aluminium rim & return trays with opal acrylic faces & applied vinyl graphics to each face.


Illumination in Candelas: 462 cdm2

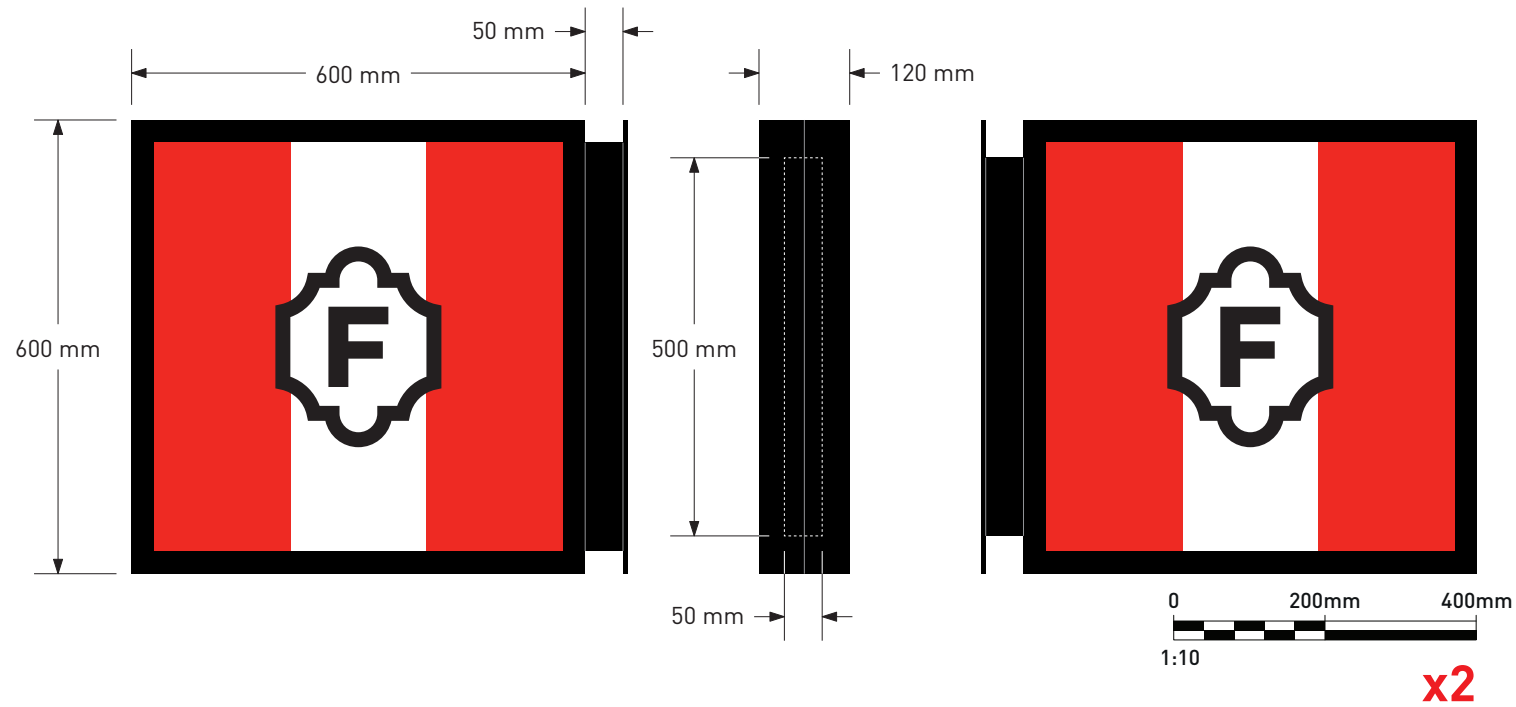

4 ILLUMINATED MENU DISPLAY TOTEM - SCALE 1:15 @ A3

1x fabricated aluminium menu display totem sign with LED illuminated A2 display window.

Illumination in Candelas: 385 cdm2

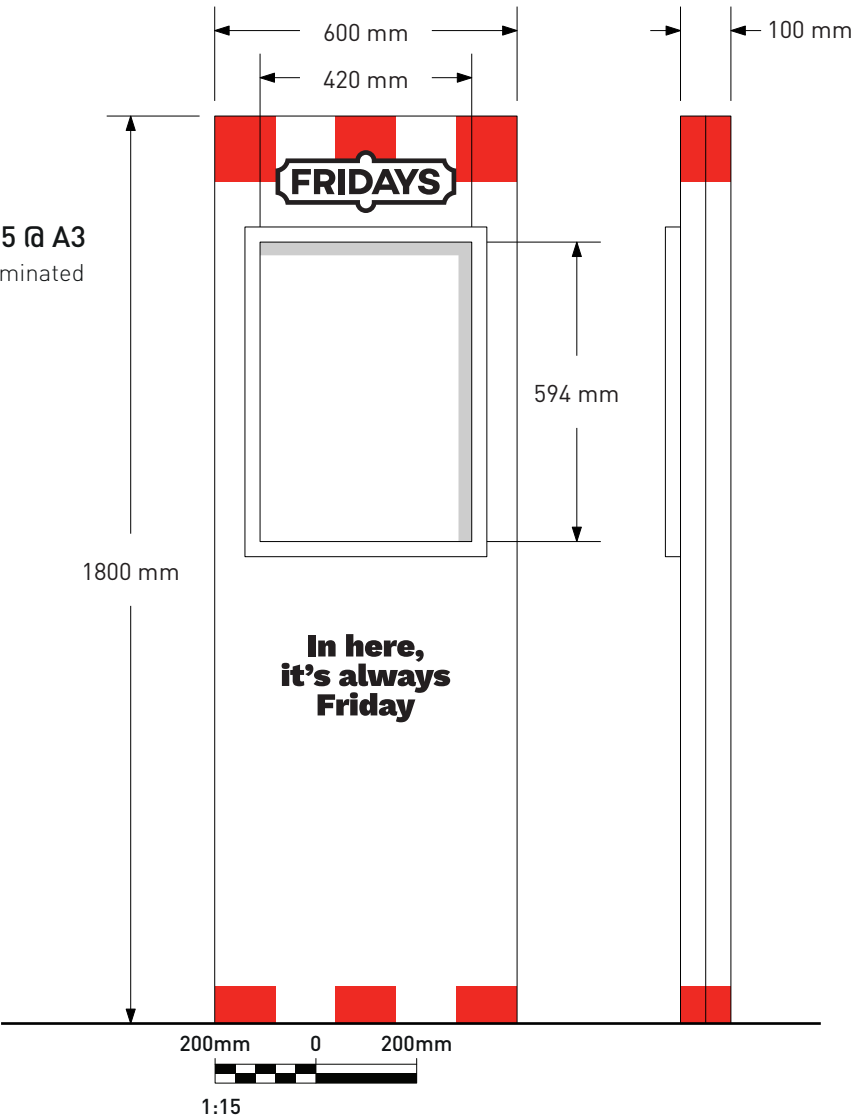

Existing



Proposed



Existing



Proposed

