
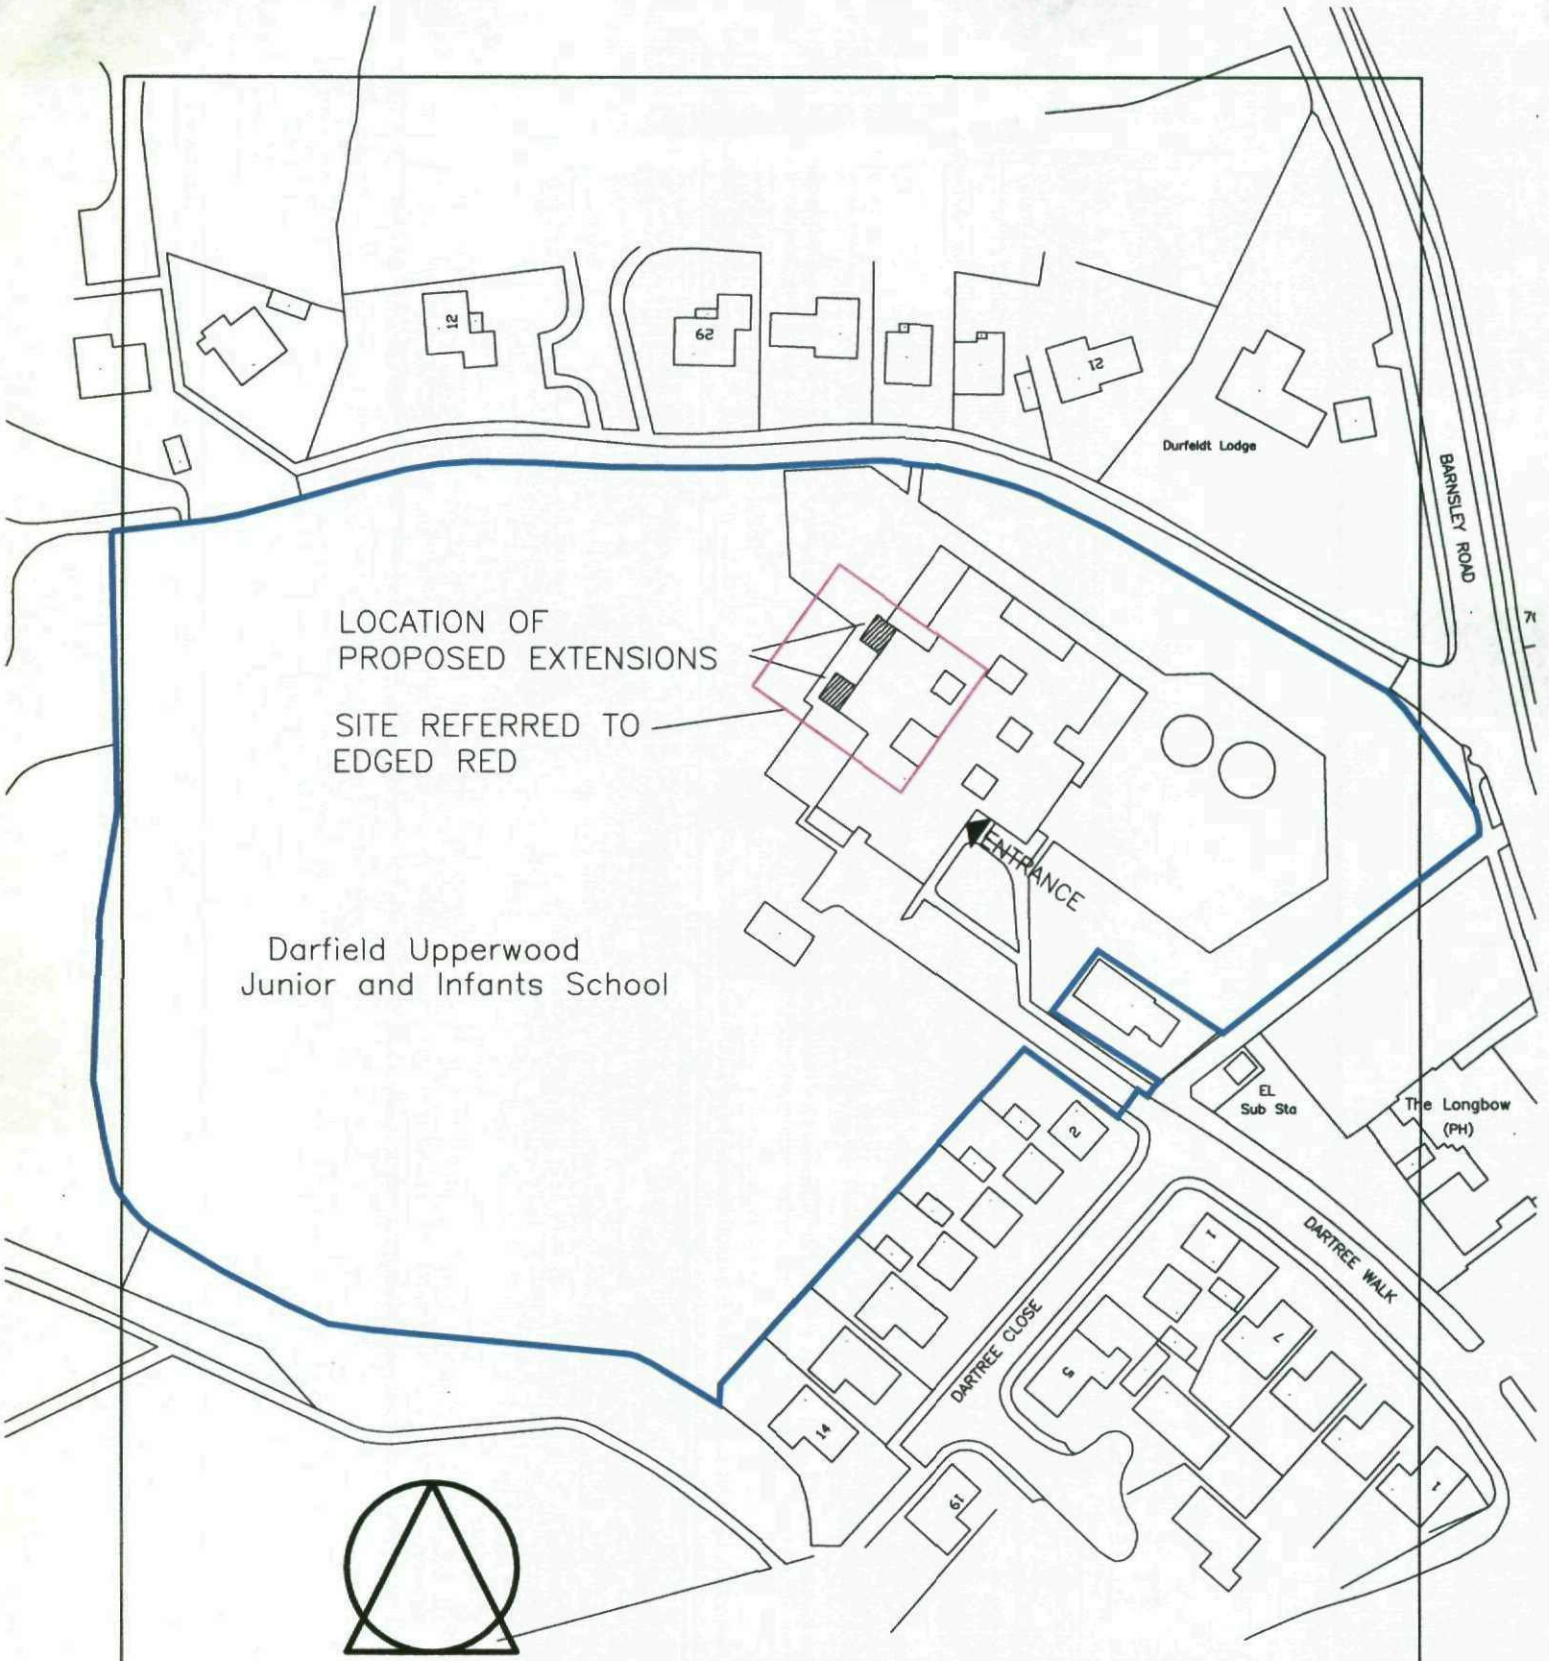


REVISION A: EXTENSION LOCATION 22/7/8

ARCHITECTS
LEEDS BARNSLEY BRADFORD

NUTTALL YARWOOD & PARTNERS
CHARTERED ARCHITECTS
THE GROVE, HIGH STREET, DODWORTH, BARNSLEY, S75 3RQ. Tel: 01226 206771 Fax: 01226 200989

Project. PROPOSED EXTENSION DARFIELD UPPERWOOD PRIMARY SCHOOL	Client. DARFIELD UPPERWOOD PRIMARY SCHOOL
Drawing Title. LOCATION PLAN	Date. MAY 2008 / Scale. 1:1250
	Ref. 38/61 / Dwg. No. P1 / Rev. A

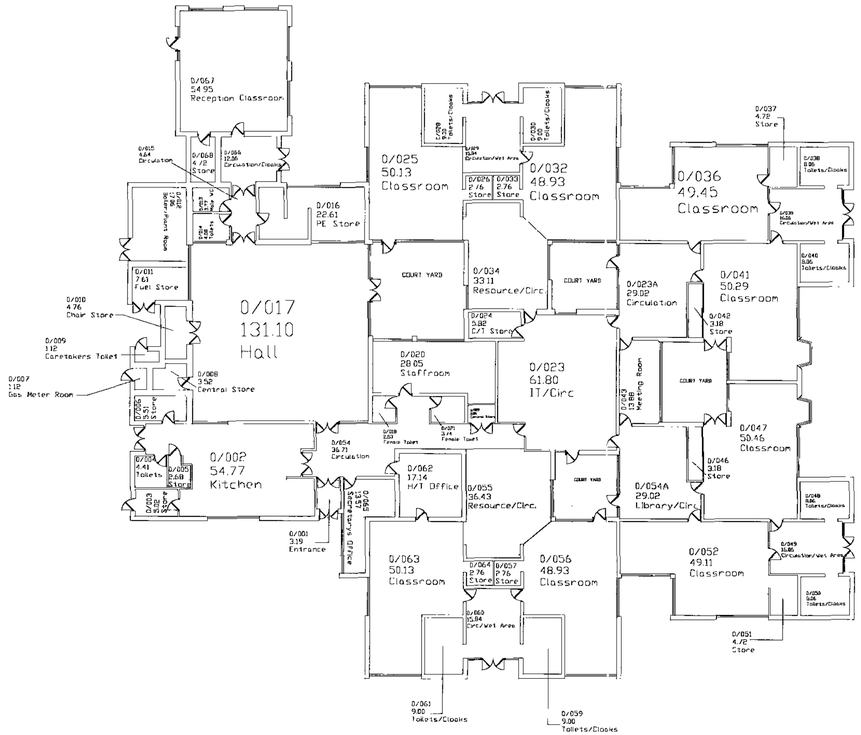

EXISTING FLOOR PLAN 1:200

Barnsley Metropolitan Borough Council

29 JAN 2008

ARCHITECTS
BARNSLEY 01226 BRADFORD

1. THIS DRAWING AND THE COPYRIGHTS AND PATENTS THEREIN ARE THE PROPERTY OF NUTTALL YORWOOD & PARTNERS LIMITED REGISTERED IN ENGLAND AND WALES No. 4531351 AND MAY NOT BE USED OR REPRODUCED ONLY UNDER CONTRACT

2. CONTRACTORS AND SUB-CONTRACTORS MUST CHECK AND AGREE ALL DIMENSIONS BEFORE PREPARING SHOP DRAWINGS OR COMMENCING WORK ON SITE

3. CONTRACTORS ARE RESPONSIBLE FOR INFORMING THE ARCHITECT OF ANY DISCREPANCY DISCLOSED ON THIS DRAWING OR BETWEEN THIS DRAWING AND ANY OTHER RELATED DOCUMENT ISSUED UNDER THE STANDARD FORM OF CONTRACT IN RESPECT OF THE WORK


4. WRITTEN DIMENSIONS ONLY ARE TO BE USED FROM THIS DRAWING IT IS NOT SCALED FOR TENDERSION

Notes

Revisions.					
Date	Suffix	Description	Date	Suffix	Description

NUTTALL YARWOOD & PARTNERS LIMITED
CHARTERED ARCHITECTS
The Dawe, High Street, Dodworth, Barnsley, S75 3UD Tel 01226 206771 Fax 01226 202688 e mail nyp.barnsley@btconnect.com
13 Park View Street, Burley-in-Wharfedale, LS29 7JN Tel 01943 864441 Fax 01943 862320 e mail nyp.bradford@btconnect.com


Project.	PROPOSED EXTENSION DARFIELD UPPERWOOD PRIMARY SCHOOL	Client.	DARFIELD UPPERWOOD PRIMARY SCHOOL DARFIELD
Drawing Title.	EXISTING FLOOR PLAN	Date. JUL. 08	Scale. 1:200
		Ref. 38/61	Dwg. No. P2 Rev.

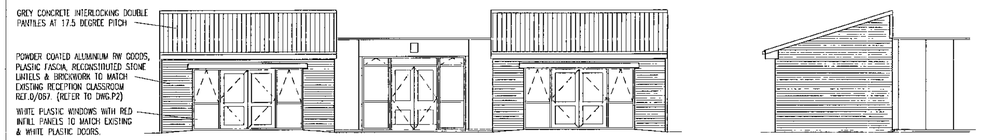


NORTH 1:100

EAST/WEST 1:100

PROPOSED ELEVATIONS

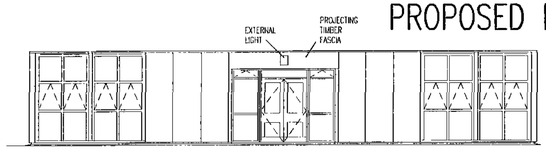


NORTH 1:100

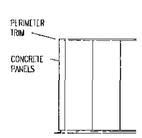


EAST/WEST 1:100

EXISTING ELEVATIONS

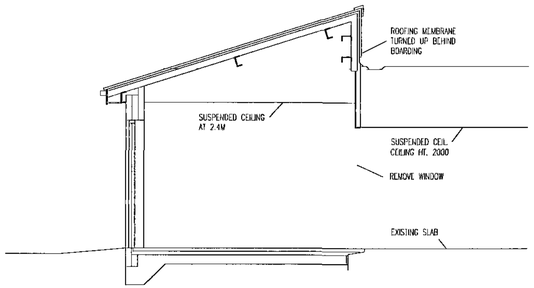

SECTION A 1:50

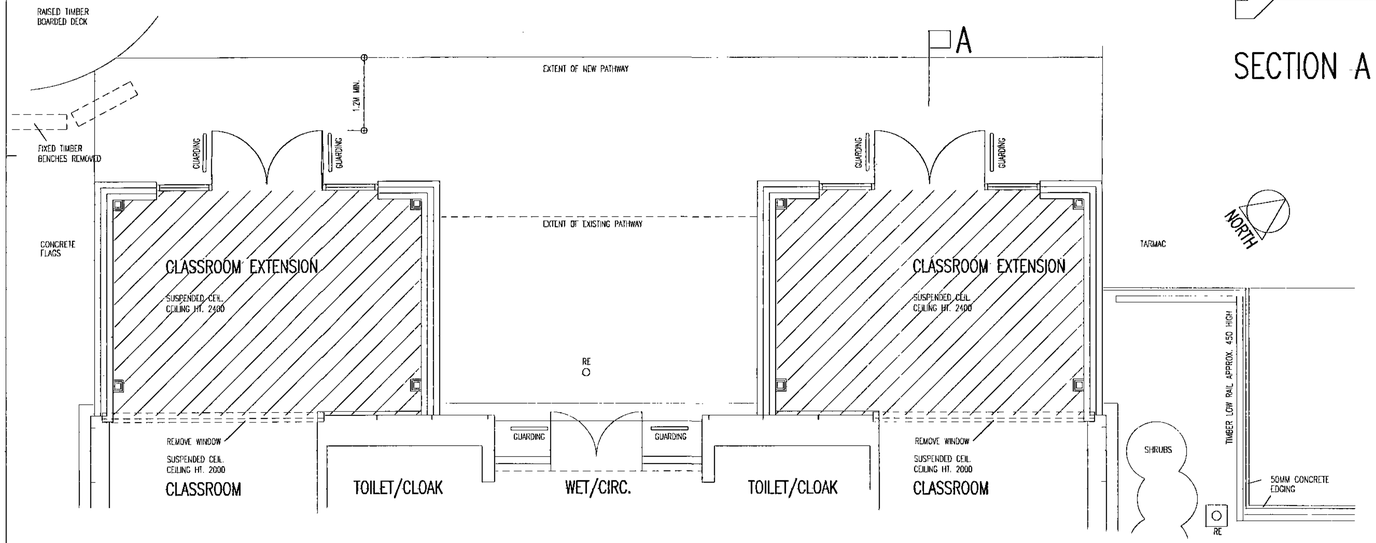

FLOOR PLAN 1:50

Barnsley Metropolitan Borough Council
29 JUL 2008
Corporate Mail Room

ARCHITECTS
BARNSLEY LEEDS BRADFORD

1. THIS DRAWING AND THE COPYRIGHTS AND PATENTS THEREIN ARE THE PROPERTY OF NUTTALL YARWOOD & PARTNERS LIMITED REGISTERED IN ENGLAND AND WALES No. 4031330 AND MAY BE USED OR REPRODUCED ONLY UNDER CONTRACT.
2. CONTRACTORS AND SUB-CONTRACTORS MUST CHECK AND AGREE ALL DIMENSIONS BEFORE PREPARING SHOP DRAWINGS OR COMMENCING WORK ON SITE
3. CONTRACTORS ARE RESPONSIBLE FOR NOTIFYING THE ARCHITECT OF ANY DISCREPANCY DISCLOSED ON THIS DRAWING OR BETWEEN THIS DRAWING AND ANY OTHER RELATED DOCUMENT ISSUED UNDER THE STANDARD FORM OF CONTRACT IN RESPECT OF THE WORK.
4. WRITTEN DIMENSIONS ONLY ARE TO BE USED FROM THIS DRAWING IF IN ANY DOUBT ASK FOR CLARIFICATION.

Notes.

Revisions.

Date	Suffix	Description	Date	Suffix	Description

NUTTALL YARWOOD & PARTNERS LIMITED
CHARTERED ARCHITECTS
The Grove, High Street, Dodworth, Barnsley, S75 3RD. Tel. 01226 208773 Fax: 01226 202080 e-mail: nyp.barnsley@btconnect.com
120 Main Street, Burley-in-Wharfedale, LS29 7LR. Tel: 01943 864441 Fax: 01943 863308 e-mail: nyp.bradford@btinternet.com

Project. PROPOSED EXTENSIONS DARFIELD UPPERWOOD PRIMARY SCHOOL		Client. DARFIELD UPPERWOOD PRIMARY SCHOOL DARTREE WALK DARFIELD, BARNSLEY	
Drawing Title. PLANS, ELEVATIONS & SECTION		Date. JUL 2008	Scale. 1:50, 1:100
		Ref. 38/61	Dwg. No. P3 Rev.