



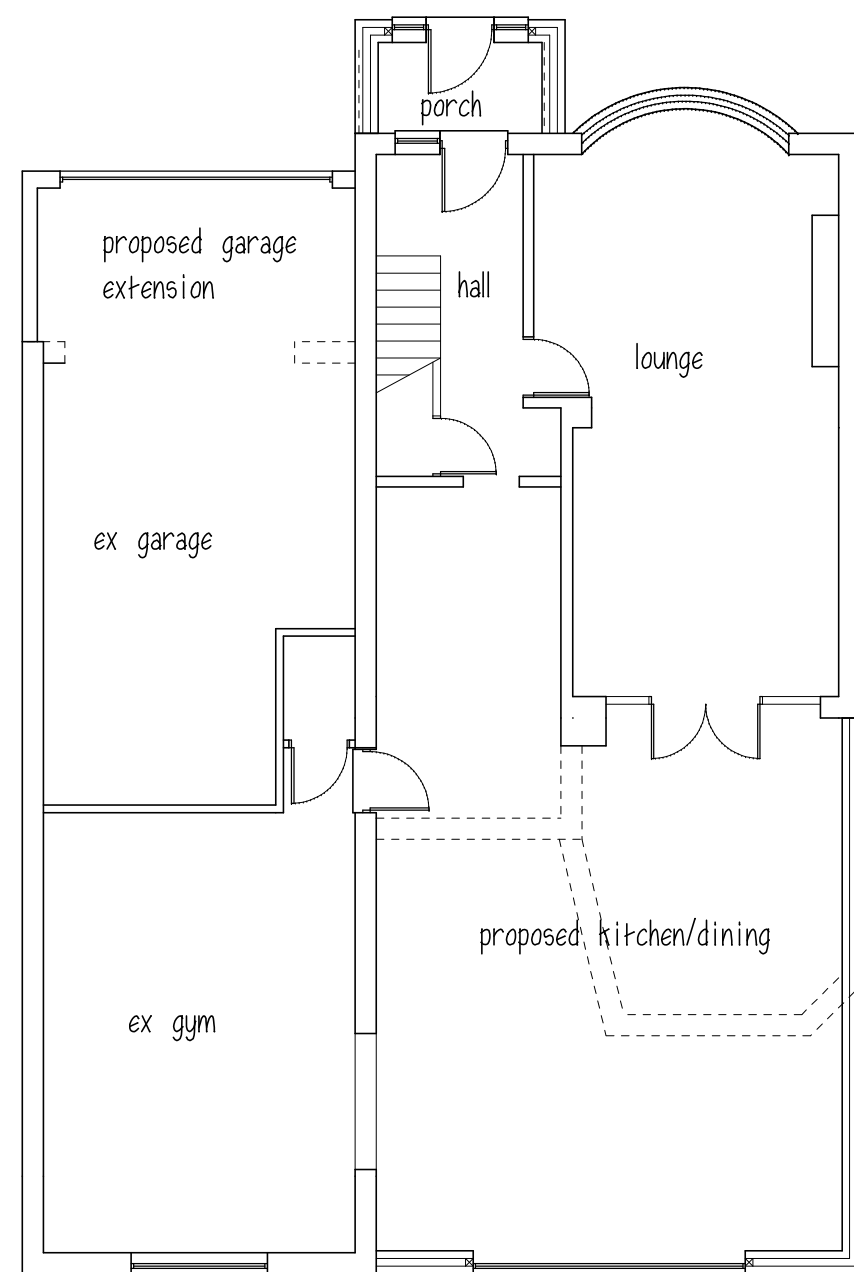


GROUND FLOOR

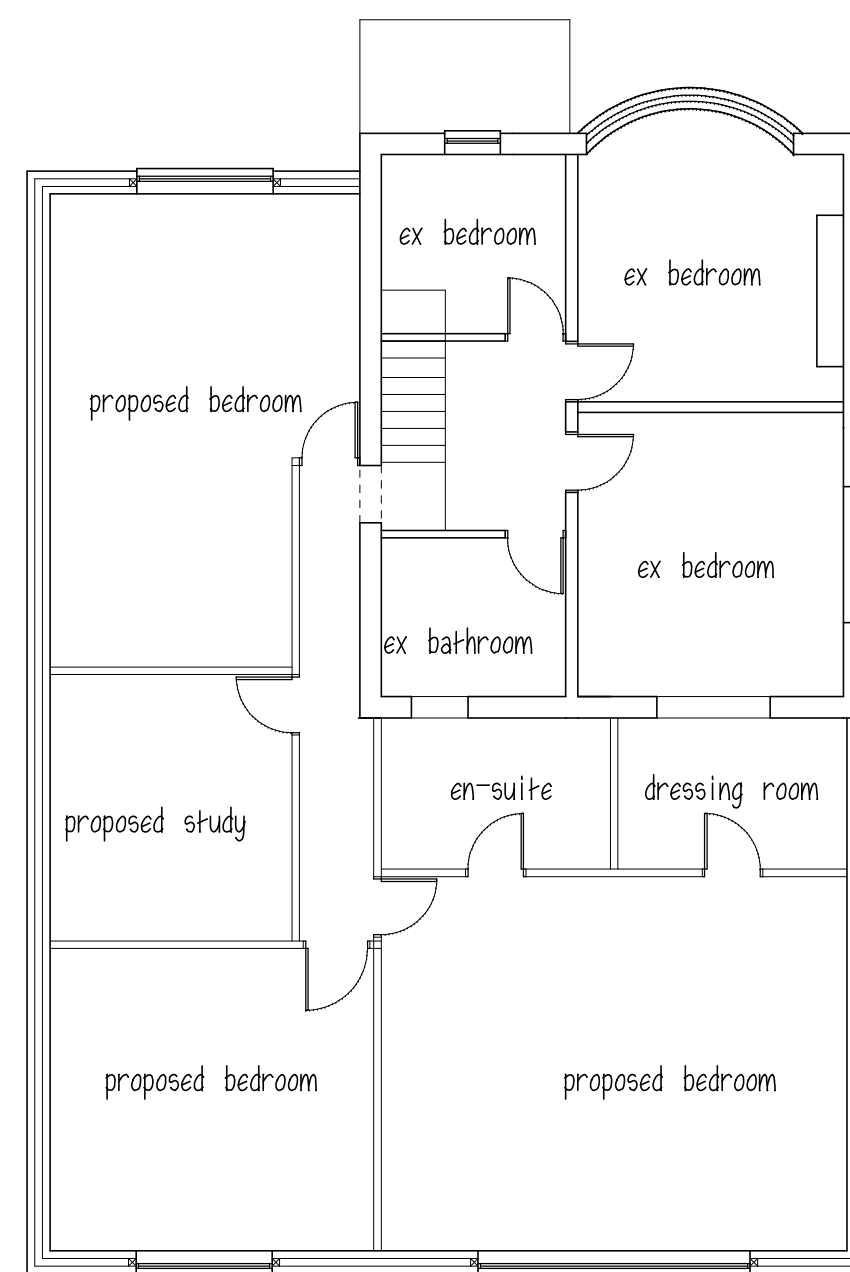

FIRST FLOOR



FRONT ELEVATION

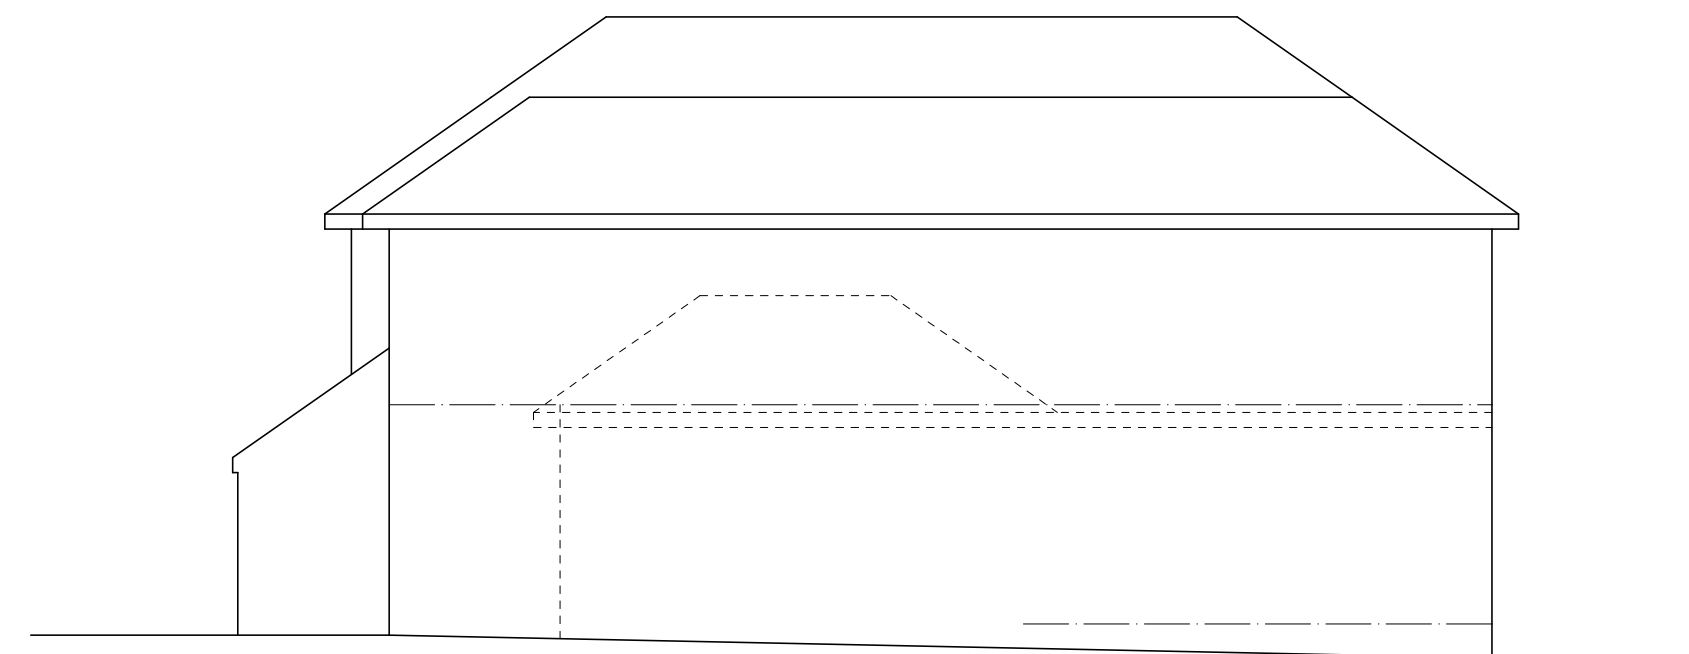


SIDE ELEVATION

ROOF - tiles to match existing
WALLS - bricks to match existing
WINDOWS & DOORS - white Upvc



REAR ELEVATION

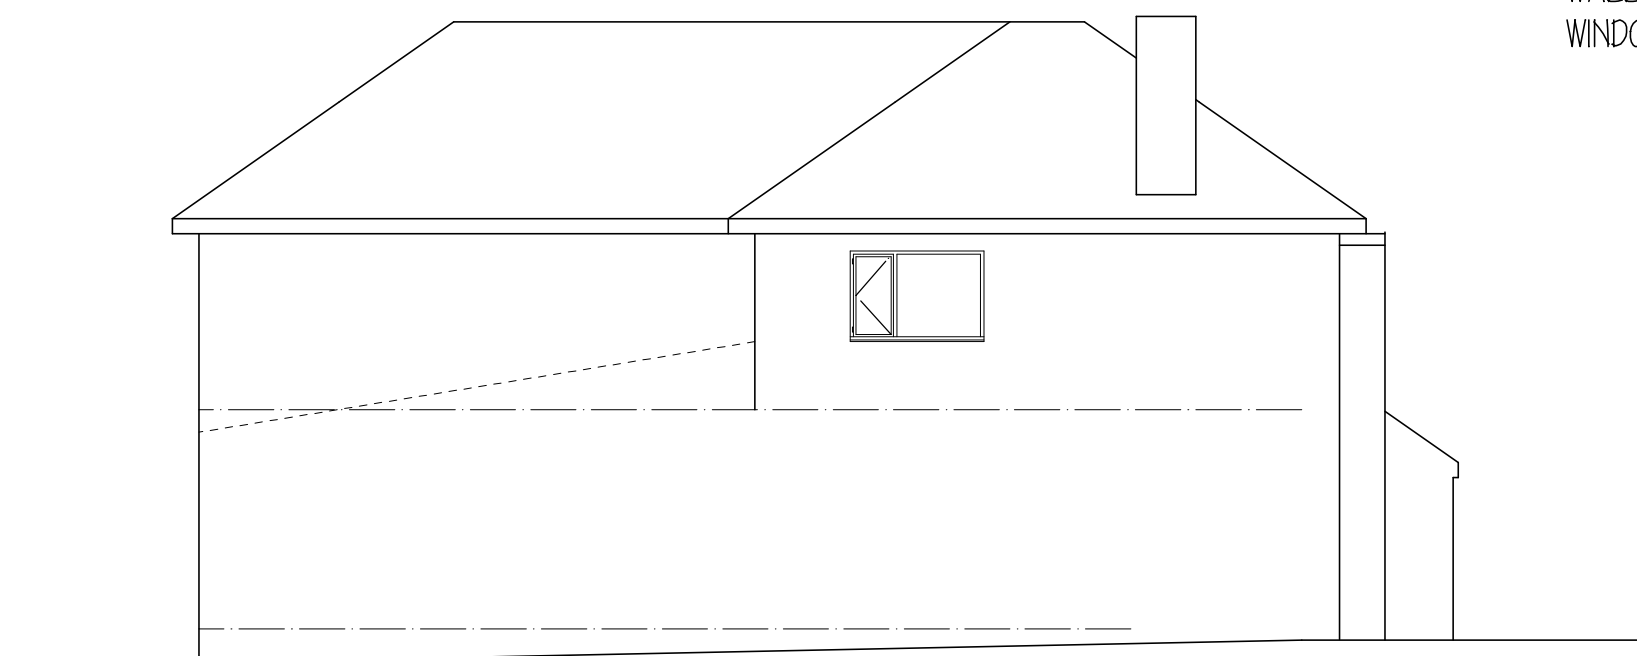

SIDE ELEVATION

Mr & Mrs J HINCHLIFFE

PROPOSED EXTENSIONS
10 BAR LANE
MAPPLEWELL

PLANS & ELEVATIONS

1:100@A2 JUNE 16

Peter Thompson

"Linwood"


Barnsley Road

Dodworth

Barnsley S75 3JR t&f. 01226 201391

m. 07973251730

e-mail peter-thompson@hotmail.co.uk

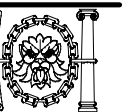

M.C.I.A.T.