


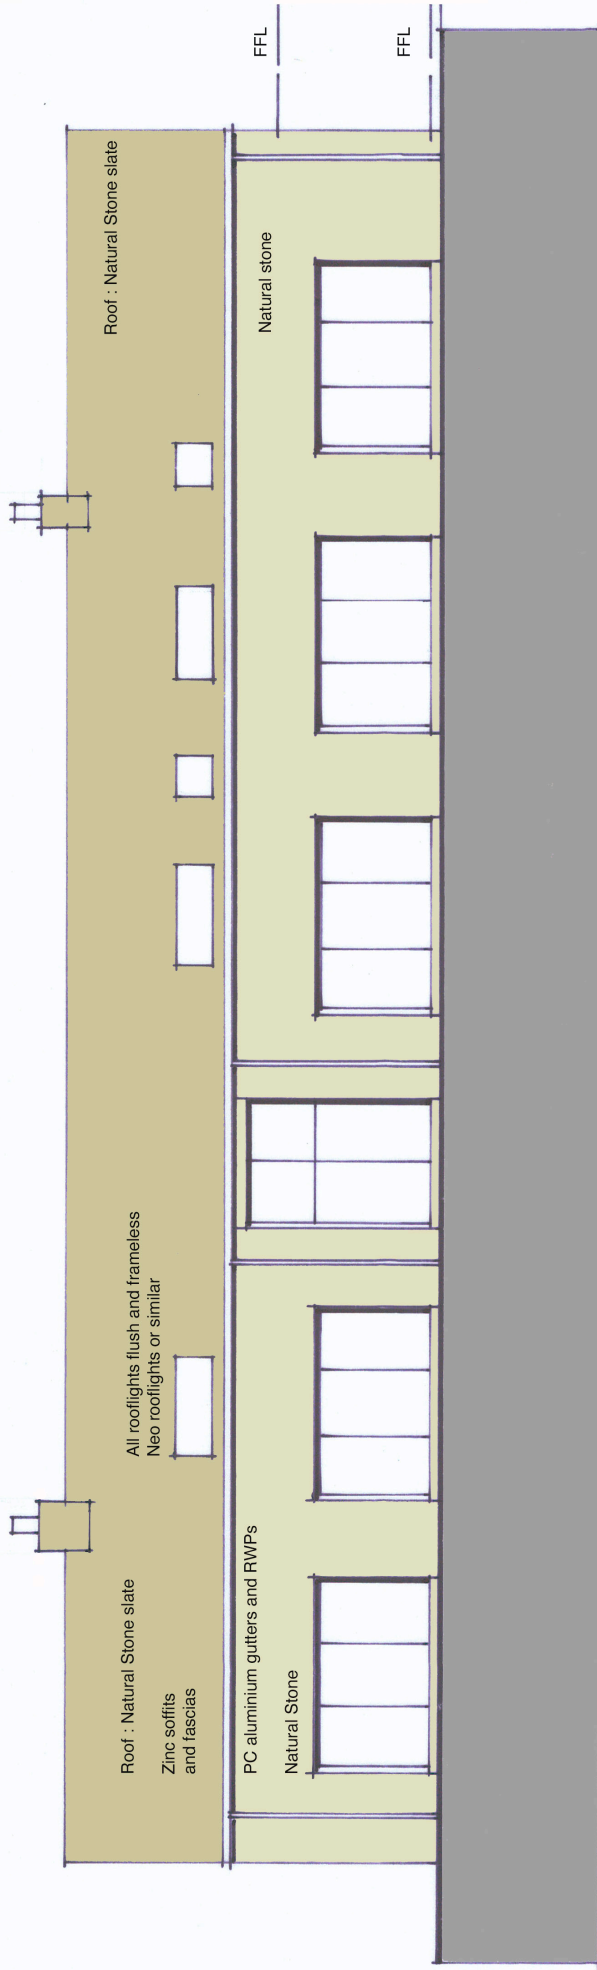

Long Elevation facing south


PROPOSED MATERIALS :

Base : Natural stone
long narrow blocks
laid with recessed joints

Windows : Powder coated slim
frames - colour buff

Roof : Stone slate

Zinc soffits and fascias

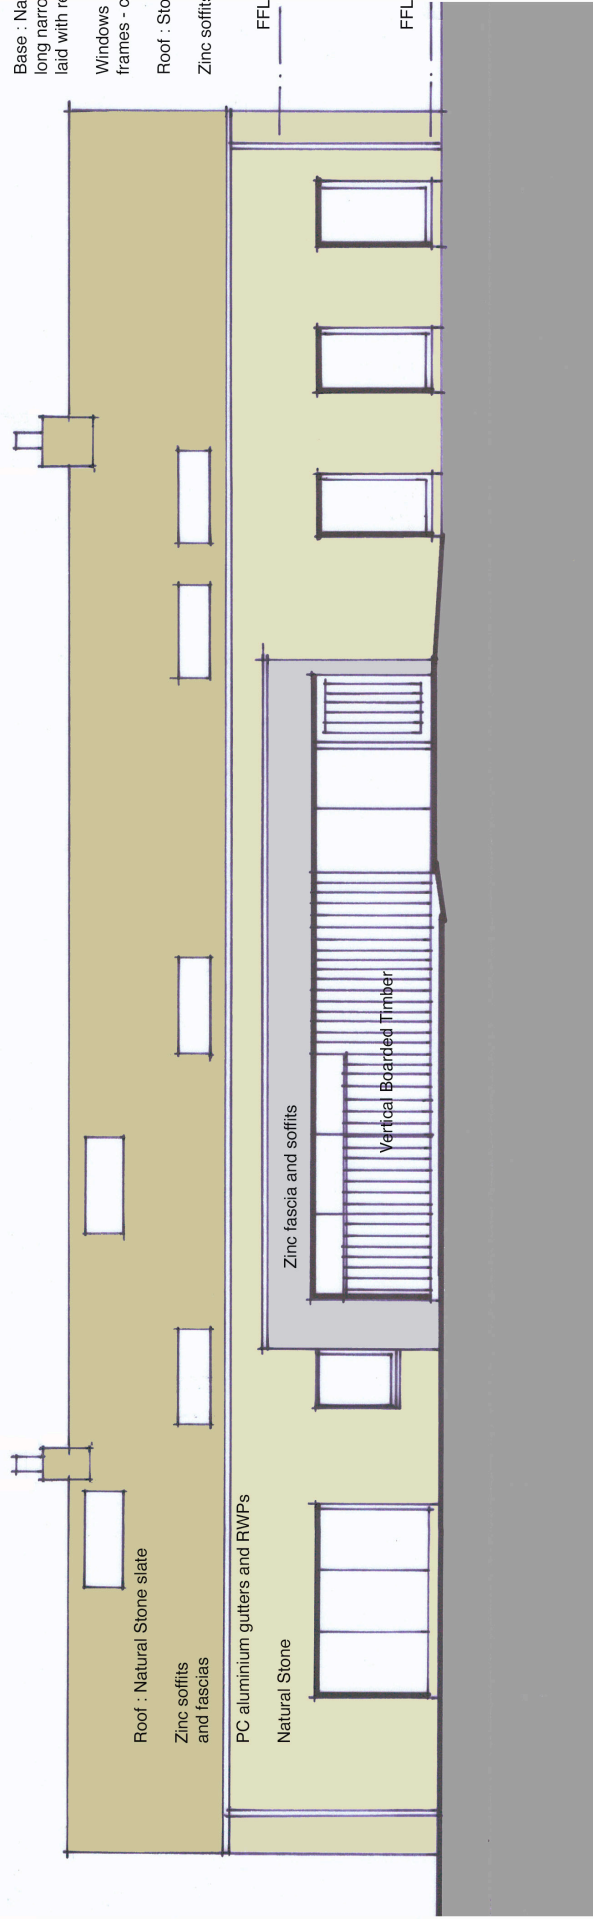

Long Elevation facing north