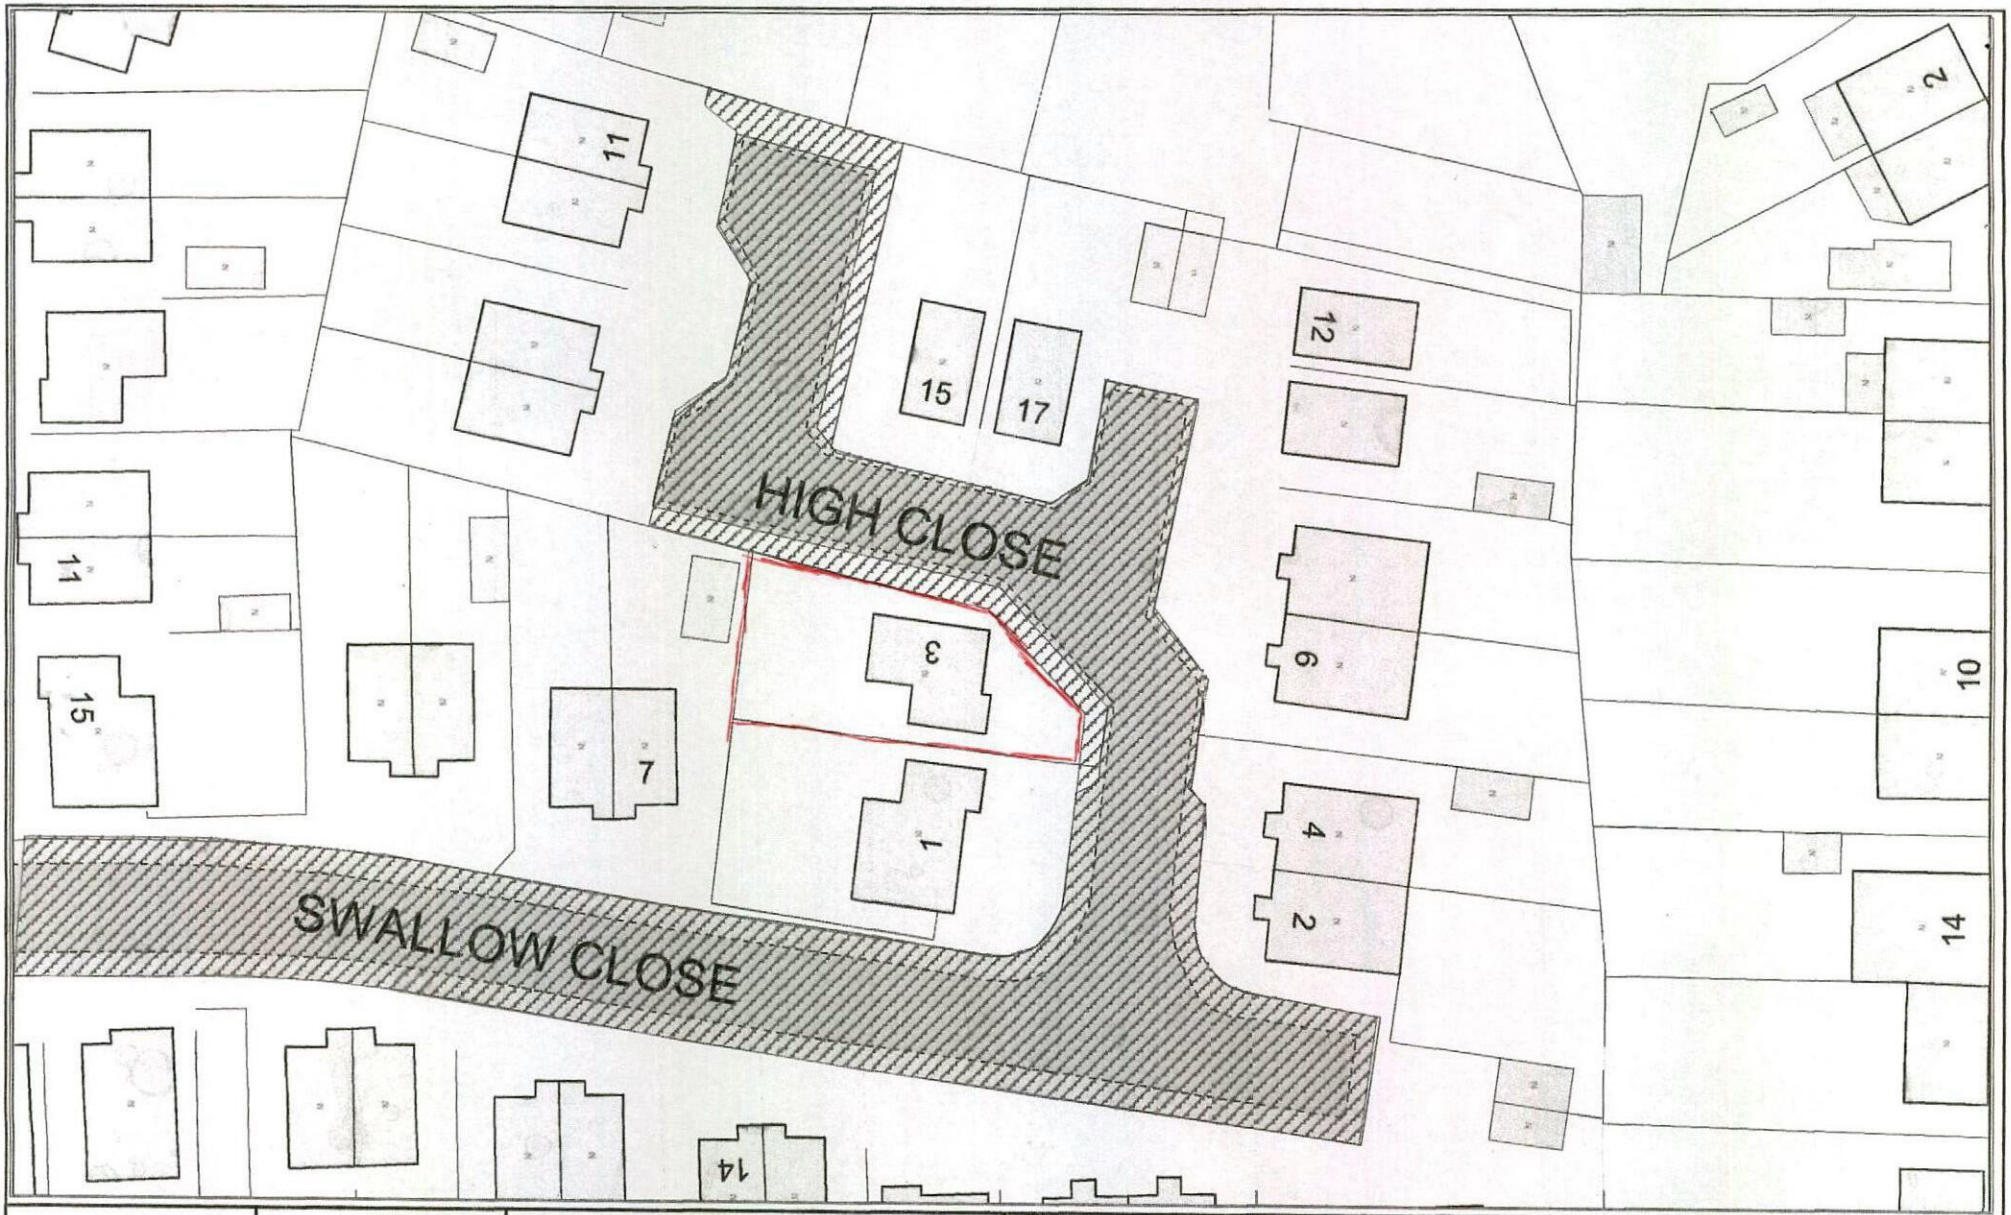


Scale 1: NTS .Na **OS Sheet:** .Sh	**Drawn by:** AJ **Drwg No:** . **Date:** October 2013	**Project:** High Close Darton **Drawing:** Extent of Adopted Highway	BARNSLEY Metropolitan Borough Council	**Highways & Engineering** Assistant Director: D.Finnegan PO Box 601 barnsley S70 9FA Tel: (01226) 770770 Fax: (01226) 772099

Reproduced from the Ordnance Survey mapping with the permission of Her Majesty's Stationery Office © Crown Copyright. Unauthorised reproduction infringes Crown Copyright and may lead to prosecution or civil proceedings. Barnsley Metropolitan Borough Council, Licence number 100022264, 2009