





TEMPORIS
WIND

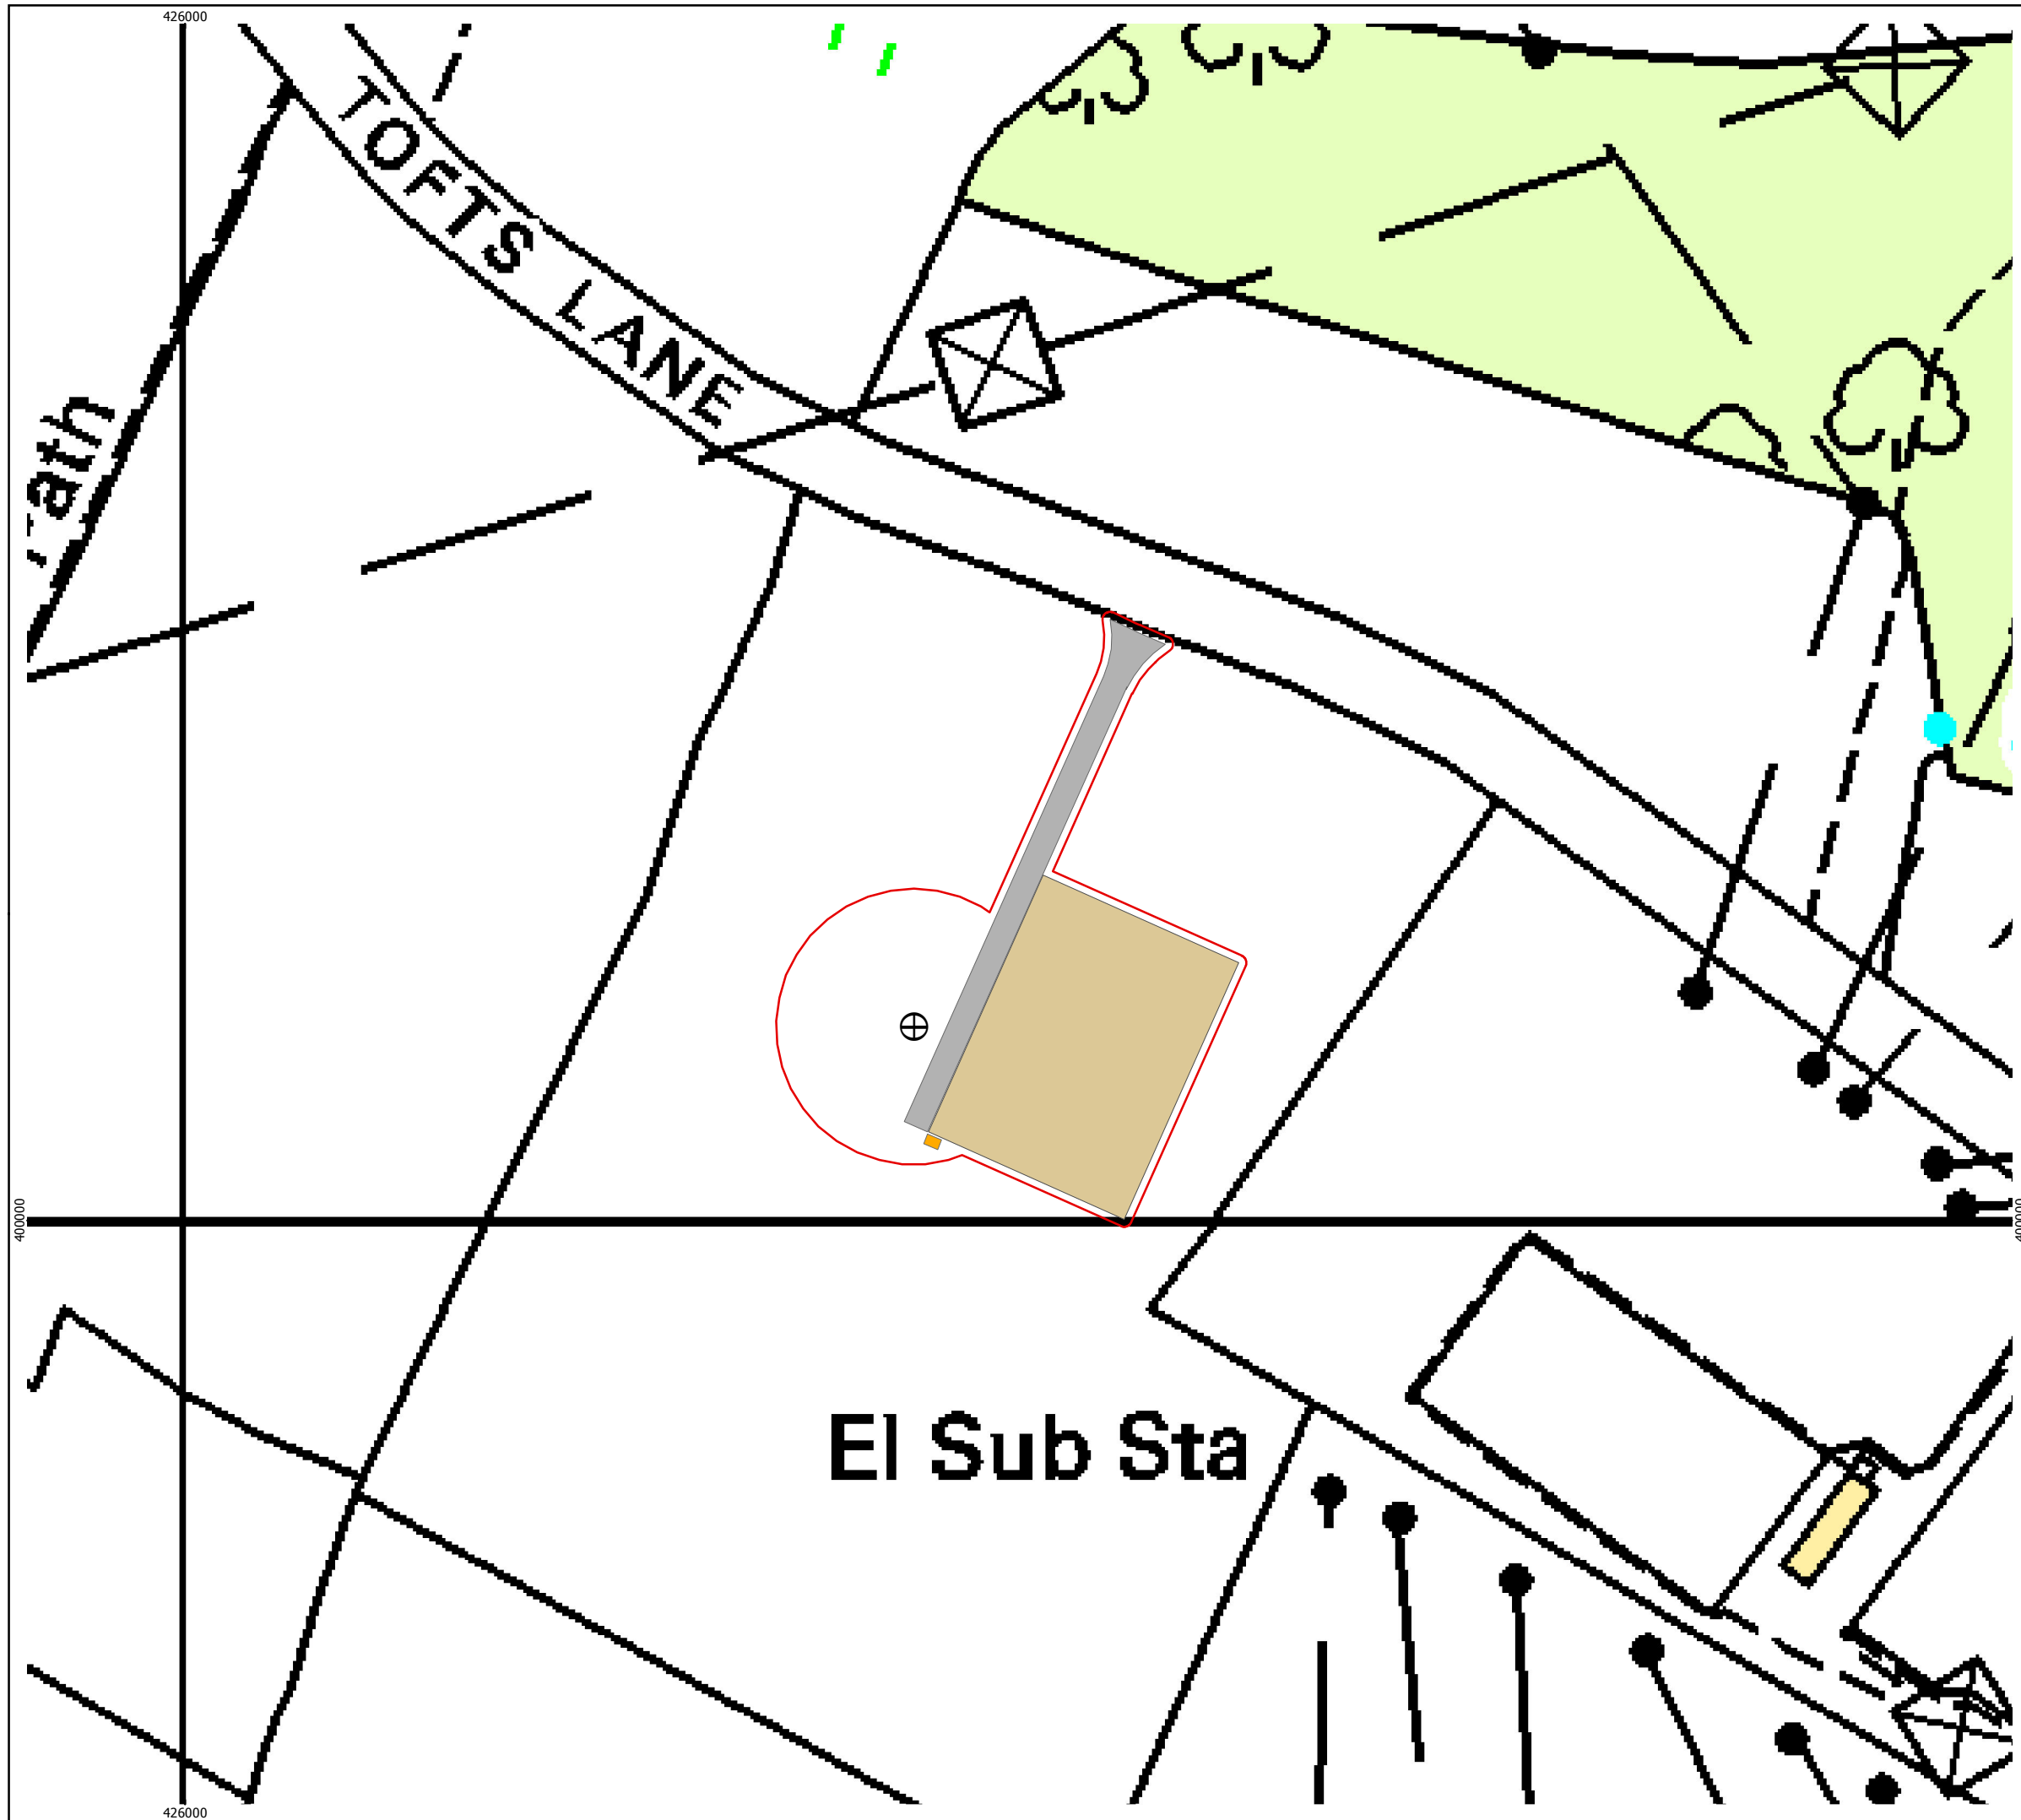

Key

-  Provisional Turbine Location
-  Application Boundary
-  Crane Hardstanding
-  Transformer
-  New Access Track

1:1,250 Scale @ A3

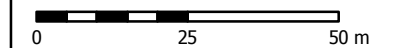

Produced: VM
Reviewed: PM
Approved: FC

Ref: 634/PA/002

Revision: B

Date: 13/04/2011

Block Plan
Drawing 002

Chapel Farm
Planning Application