


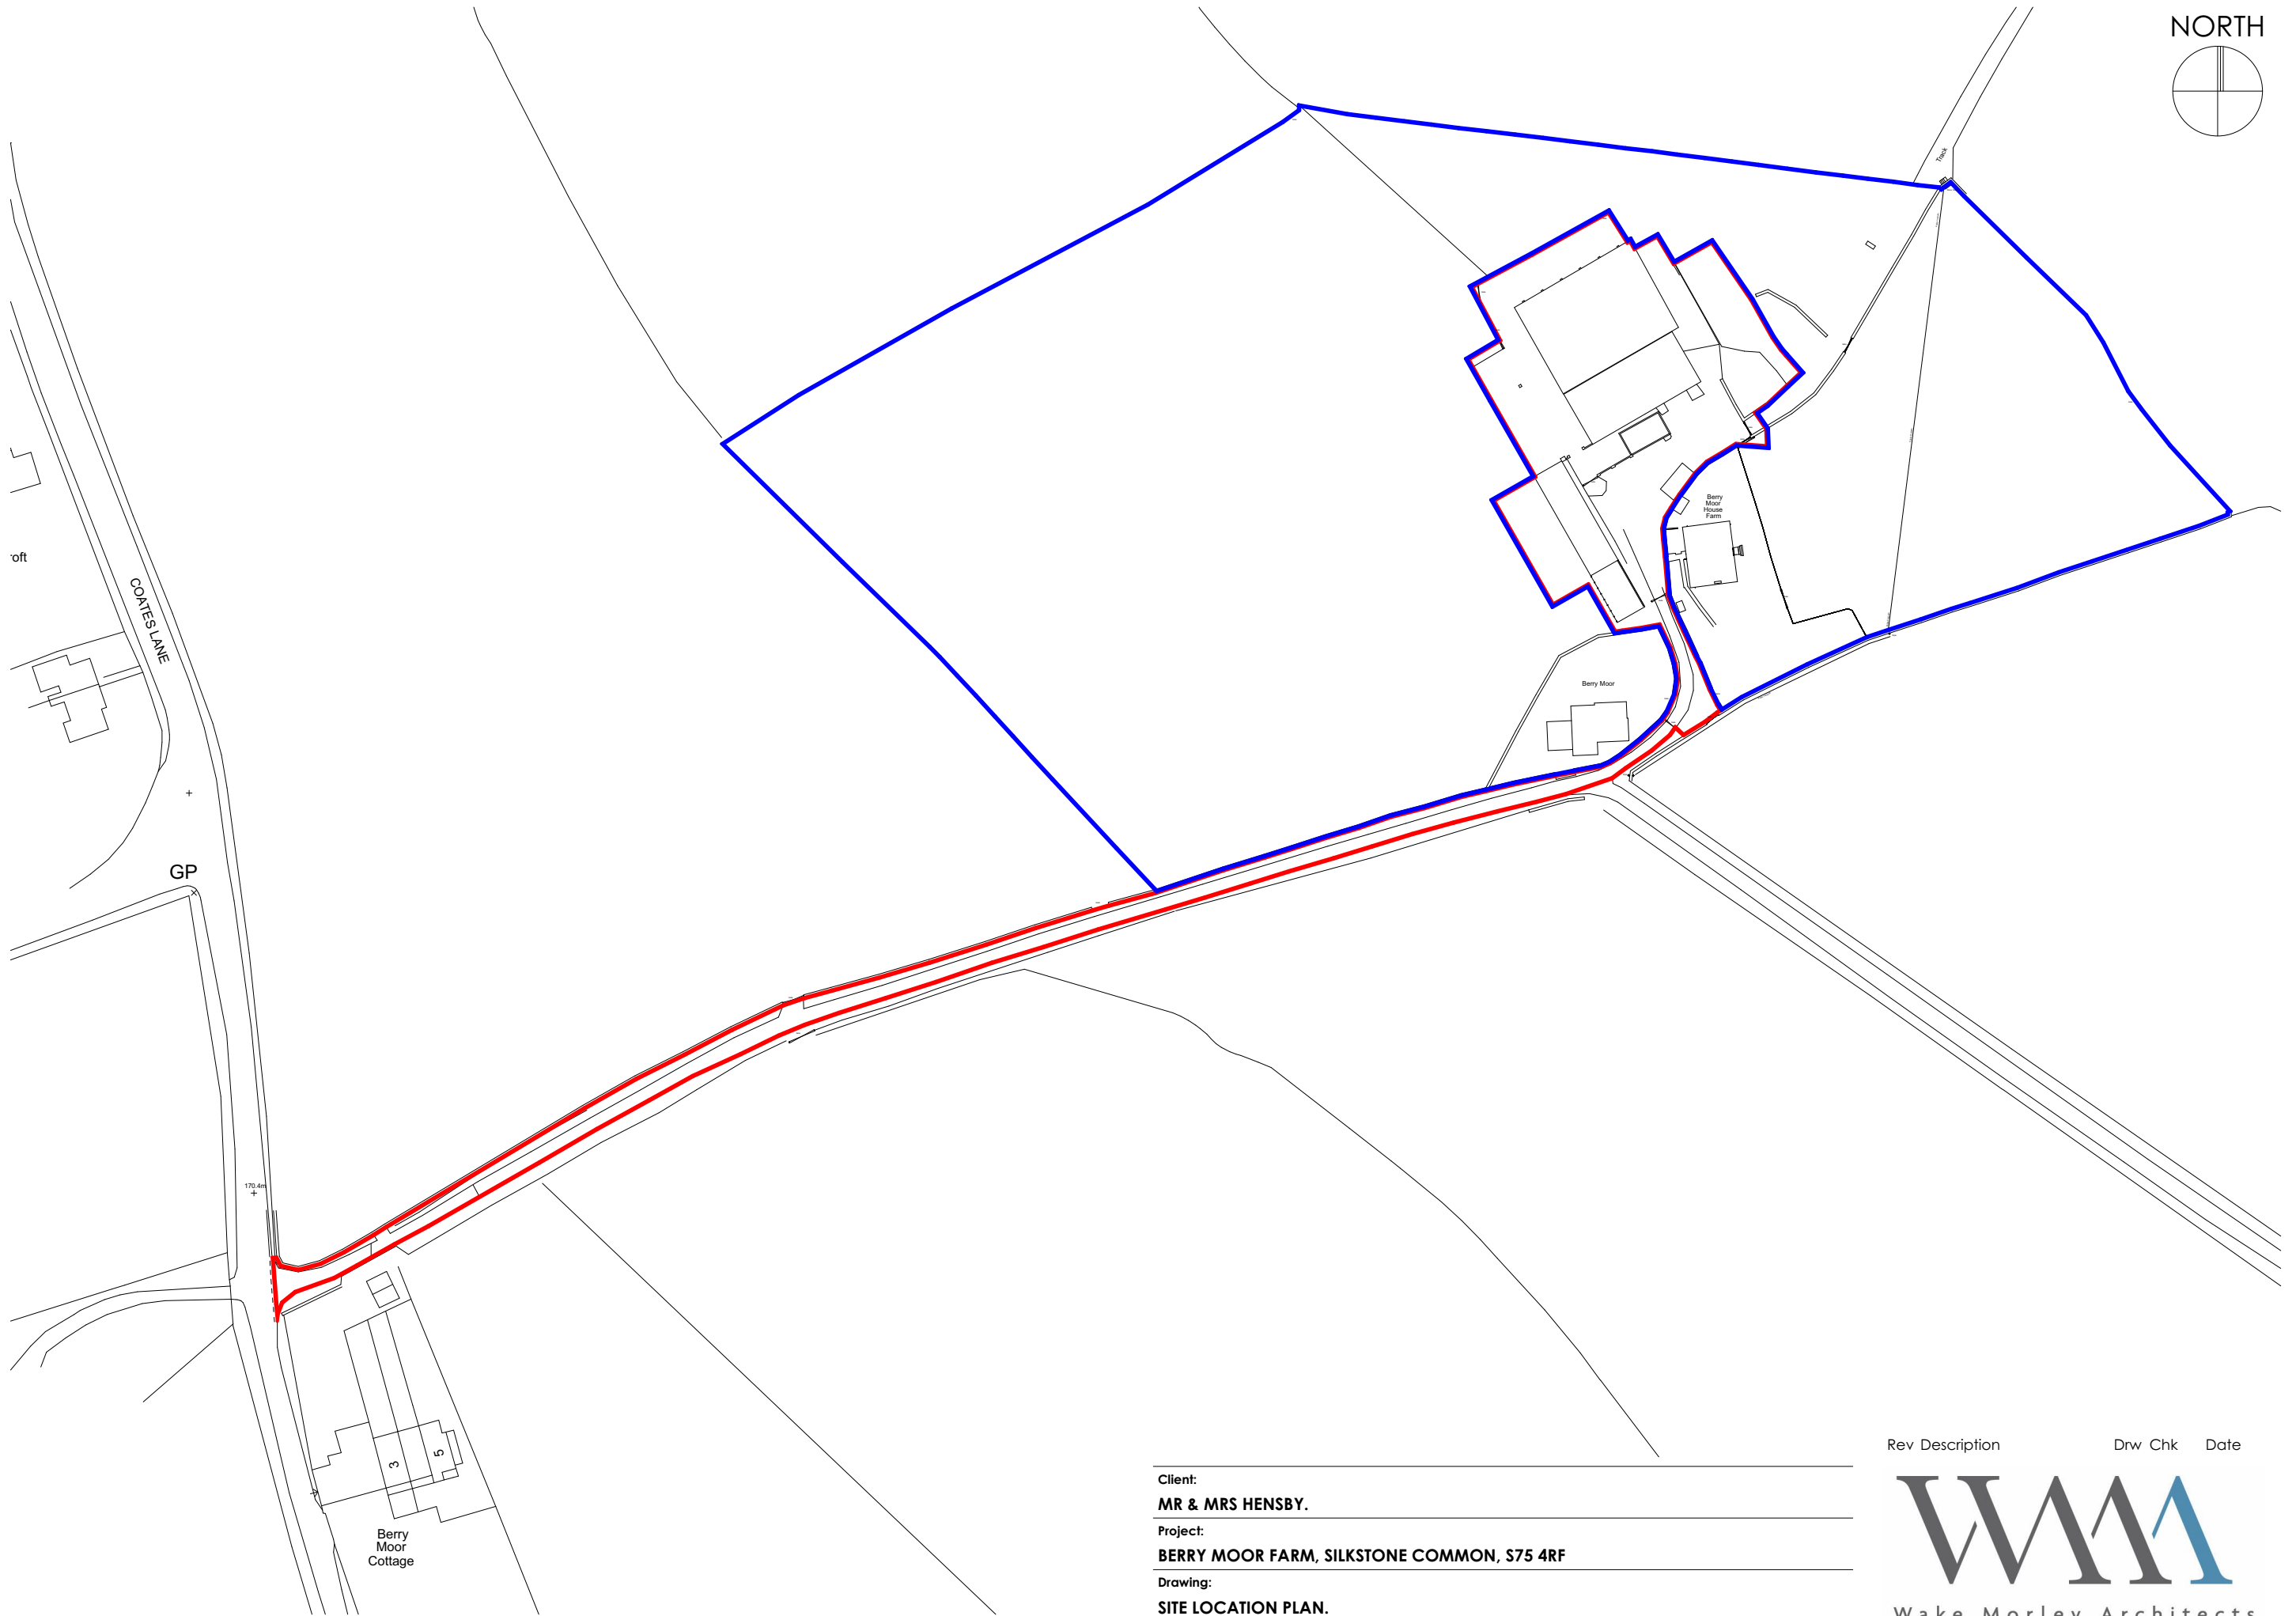

Client:					
MR & MRS HENSBY.					
Project:					
BERRY MOOR FARM, SILKSTONE COMMON, S75 4RF					
Drawing:					
SITE LOCATION PLAN.					
Project No:	Drawing No:	Scale:	Date:	Drawn by:	Checked by:
1579	00_00	1:1250	FEB '21	TH	—

Rev	Description	Drw	Chk	Date
-----	-------------	-----	-----	------



Wake Morley Architects

tel 01484 681755 e enquiry@wakemorleyarchitects.com
1 Dunford Road, Holmfirth, West Yorkshire HD9 2DP