

Copyright of this drawing is reserved by
AXIS Architecture and issued on the
condition that it is not copied, reproduced
or disclosed to any third party either
wholly or in part without the consent in
writing of AXIS Architecture.

The contractor must verify all dimensions
on site before making shop drawings or
commencing work of any kind. No
dimensions to be scaled from this
drawing.

RESIDUAL RISK
Wherever possible unnecessary risk is
designed out of these proposals.
Where residual risk remains this is
assessed and identified on the relevant
drawings with this symbol.
Refer to the note and the relevant
measures in the Health + Safety
documentation



- 1 New through-the-window ATM and BPIM to be installed. New glazing, with upgraded security, to be fitted.
- 2 Fascia sign to be cleaned.
- 3 Roundel to be cleaned and re-bulbed.
- 4 Over door fascia sign to be cleaned.
- 5 Door frame to be re-painted. Additional lock to be fitted (security requirement).
- 6 All ground floor windows to be re-painted in white.
- 7 Lower section of elevation (stall riser) to be cleaned.

Client	HSBC		
Project	Barnsley Project GRS		
Location	5 Market Hill S. Yorks. S70 2PY Sort Code 40-09-12		
Title	Proposed Elevation 1		
Scale	A1 1:50	A3 1:100	Drawn LRS
Date	27.04.2010		Status PLANNING
Drawing Revision	26326_E1		Revision -

Copyright of this drawing is reserved by
AXIS Architecture and issued on the
condition that it is not copied, reproduced
or disclosed to any third party either
wholly or in part without the consent in
writing of AXIS Architecture.

The contractor must verify all dimensions
on site before making shop drawings or
commencing work of any kind. No
dimensions to be scaled from this
drawing.



RESIDUAL RISK

Wherever possible unnecessary risk is
designed out of these proposals.
Where residual risk remains this is
assessed and identified on the relevant
drawings with this symbol.
Refer to the note and the relevant
measures in the Health + Safety
documentation



The elevation shown here as existing includes
advertisements / signage which have already
received planning approval
(application reference: 2010_0512).
These advertisements may not yet be present on
site.





Revision		
Client	HSBC	
Project	Bamsley Project GRS	
Location	5 Market Hill S. Yorks. S70 2PY Sort Code 40-09-12	
Title	Existing Elevation 1	
Scale	Drawn	Checked
A1 A3	LRS	
Date	Status	
27.04.2010	PLANNING	
Drawing Revision	Revision	
26326_E1_EX_PL	-	

Copyright of this drawing is reserved by AXIS Architecture and issued on the condition that it is not copied, reproduced or disclosed to any third party either wholly or in part without the consent in writing of AXIS Architecture.

The contractor must verify all dimensions on site before making shop drawings or commencing work of any kind. No dimensions to be scaled from this drawing.

RESIDUAL RISK
Wherever possible unnecessary risk is designed out of these proposals. Where residual risk remains this is assessed and identified on the relevant drawings with this symbol. Refer to the note and the relevant measures in the Health + Safety documentation.

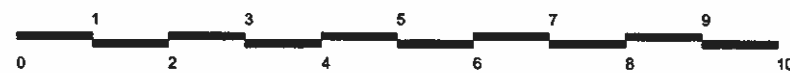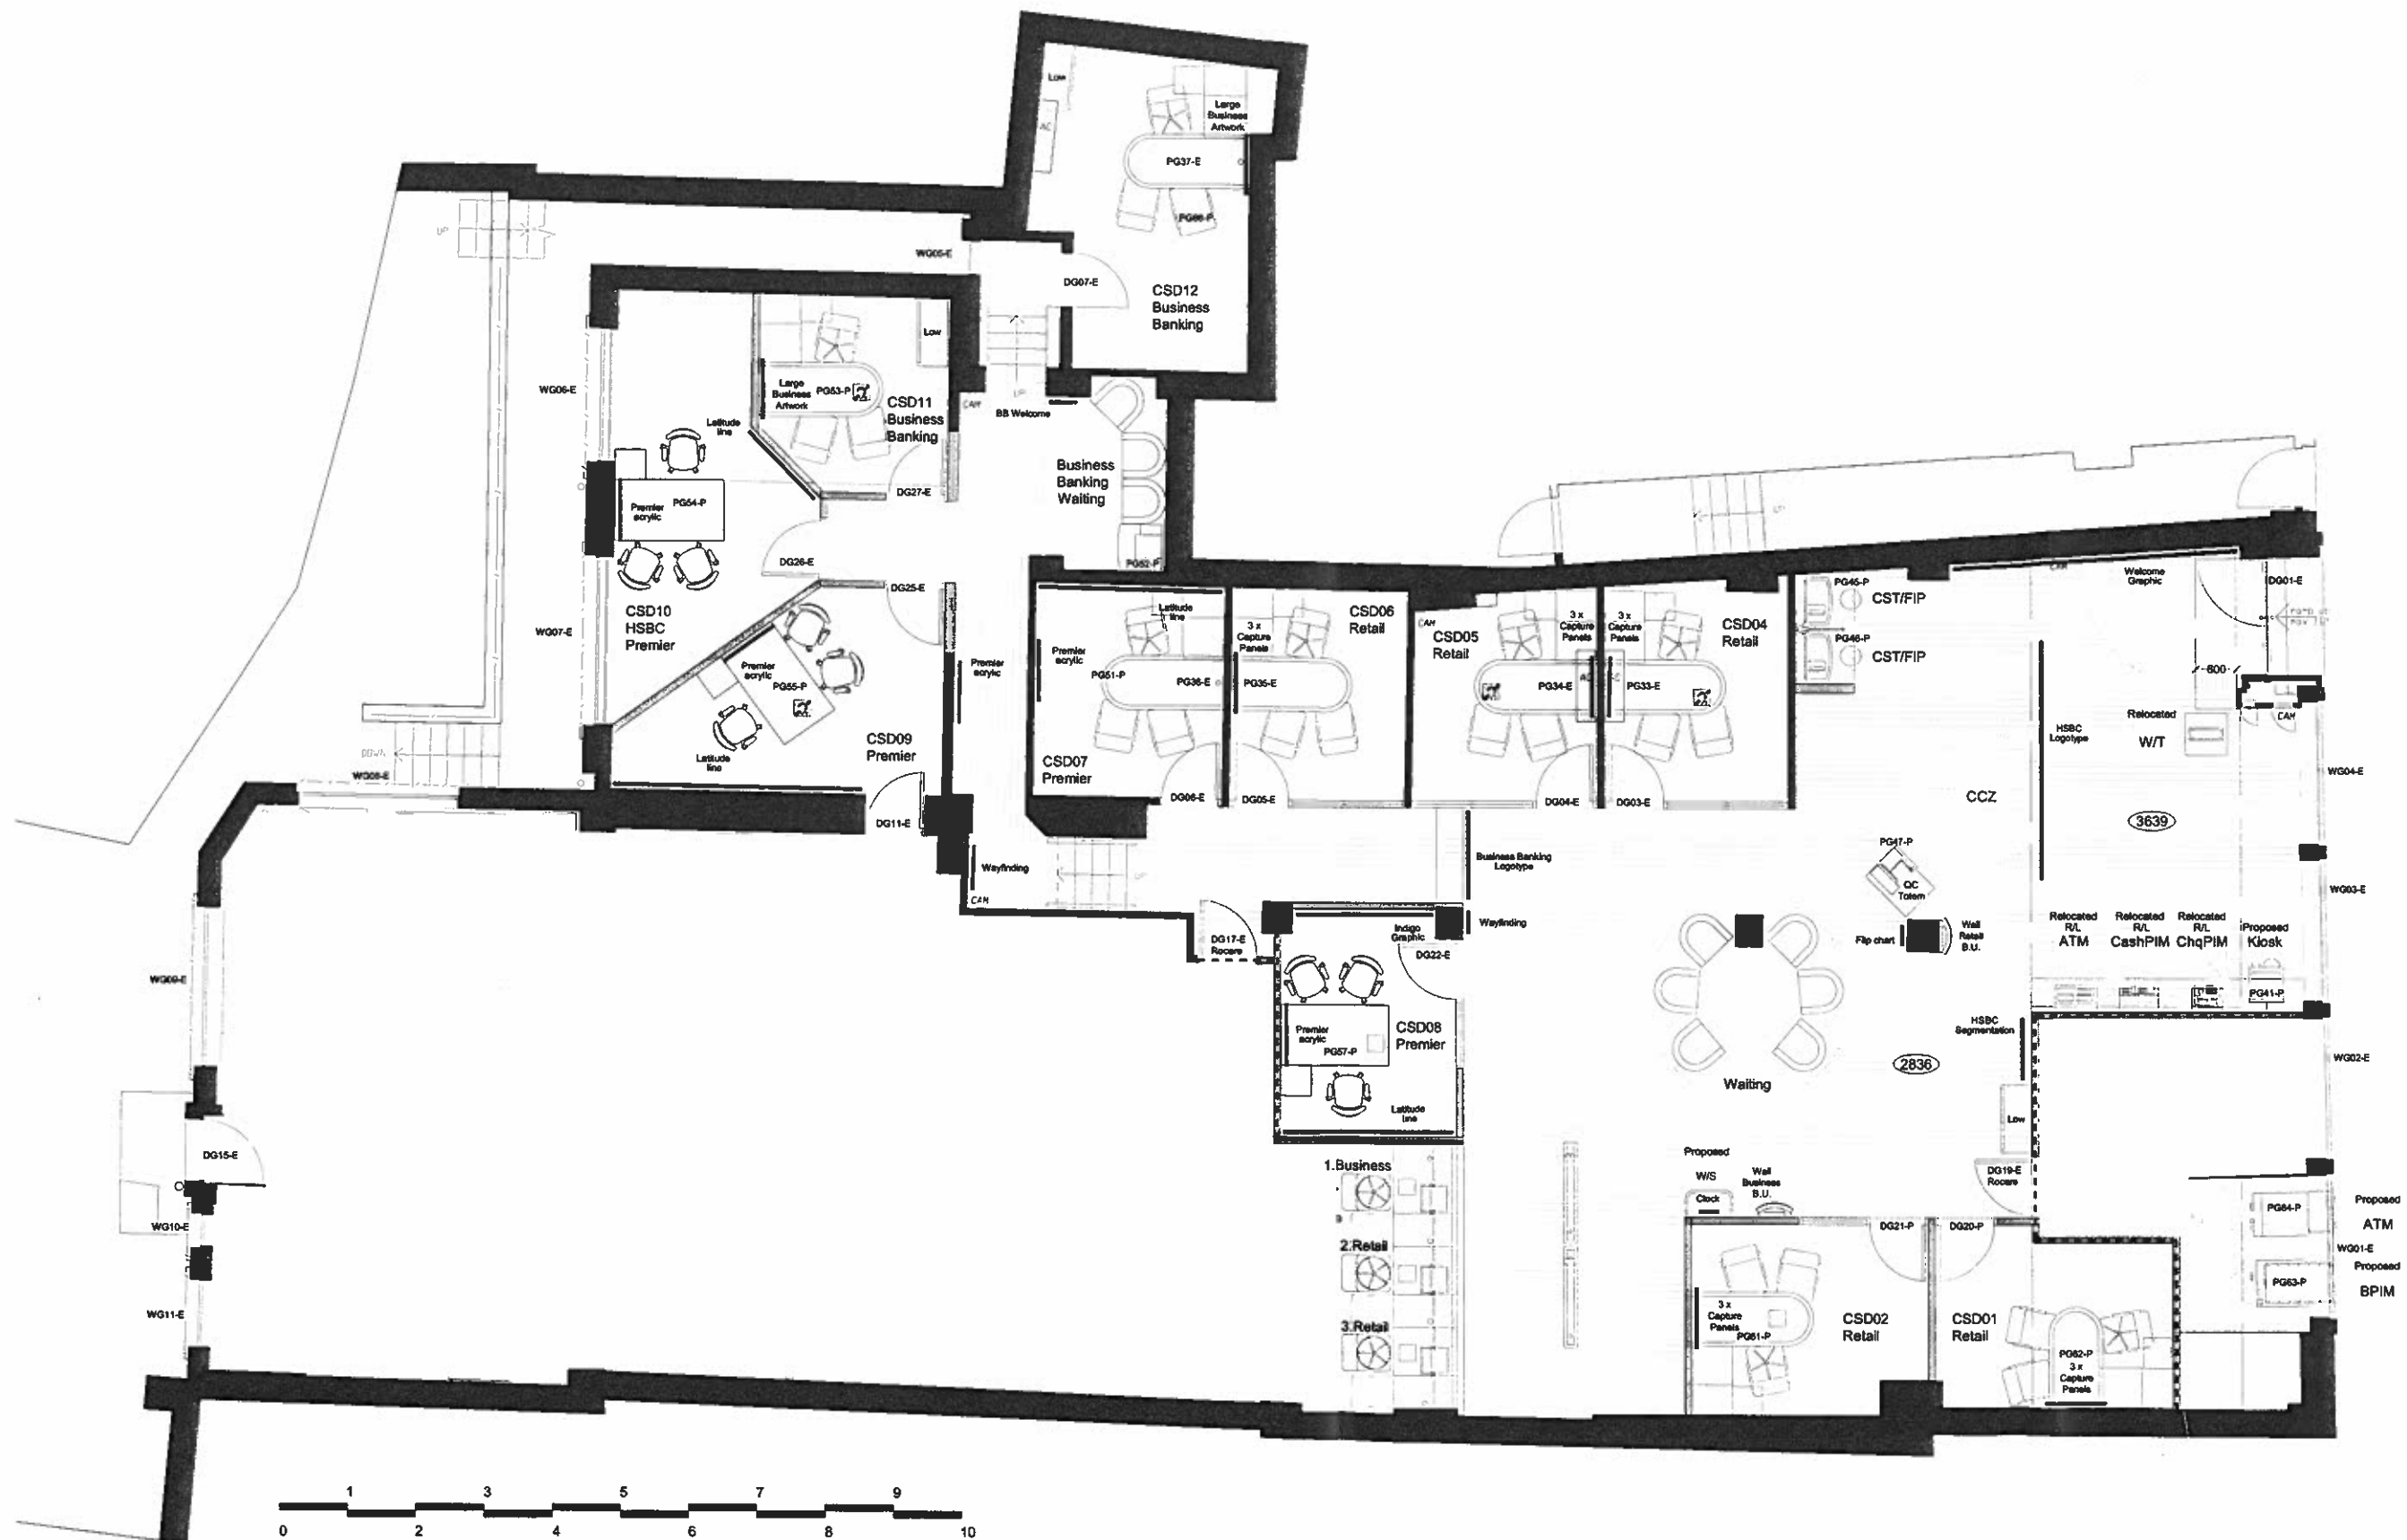

Scale - meters

Partition Key

- = Existing Walls
- = New Partition
- = New Secure Partition (with Mesh)
- = New Secure Partition (with Steel)
- = New Glazed Partition

Door Key

- DG01-E - Existing door located on the ground floor.
- DG02-P - Proposed door located on the ground floor.

Window Key

- WG01-E - Existing window located on the ground floor.
- WG02-P - Proposed window located on the ground floor.

Back Office Desk Number Key

- PG01-E - Existing position (desk / terminal / teller etc) located on the ground floor.
- PG01-P - Proposed position (desk / terminal / teller etc) located on the ground floor.

Areas

- Public 244 m²
- Back office 150 m²

NOTE: Areas shown are approximate only.

HL - Hearing Loop ('P' denotes portable)

Revision		Client	
		HSBC	
Project		Bamsley	
Location		5 Market Hill S. Yorks. S70 2PY Sort Code 40-09-12	
Title		Proposed Plans Ground Floor	
Scale	Drawn	Checked	
A1	A3	LRB	
1:50	1:100	LRB	
Date	Status		
04.05.2010	PLANNING		
Drawing Revision	Revision		
26326_GF_GA_PL	-		



Copyright of this drawing is reserved by
 AXIS Architecture and issued on the
 condition that it is not copied, reproduced
 or disclosed to any third party either
 wholly or in part without the consent in
 writing of AXIS Architecture.

The contractor must verify all dimensions
 on site before making shop drawings or
 commencing work of any kind. No
 dimensions to be scaled from this
 drawing.



RESIDUAL RISK
 Wherever possible unnecessary risk is
 designed out of these proposals.
 Where residual risk remains this is
 assessed and identified on the relevant
 drawings with this symbol.
 Refer to the note and the relevant
 measures in the Health + Safety
 documentation



Revision			
Client			
HSBC			
Project			
Barnsley Project GRS			
Location			
5 Market Hill S. Yorks. S70 2PY Sort Code 40-09-12			
Title			
Existing Plans Ground Floor			
Scale		Drawn	
A1	A3	Checked	
1:50	1:100	LRS	
Date		Status	
23.03.2010		PLANNING	
Drawing Revision			Revision
26326_GF_EX_PL			-