


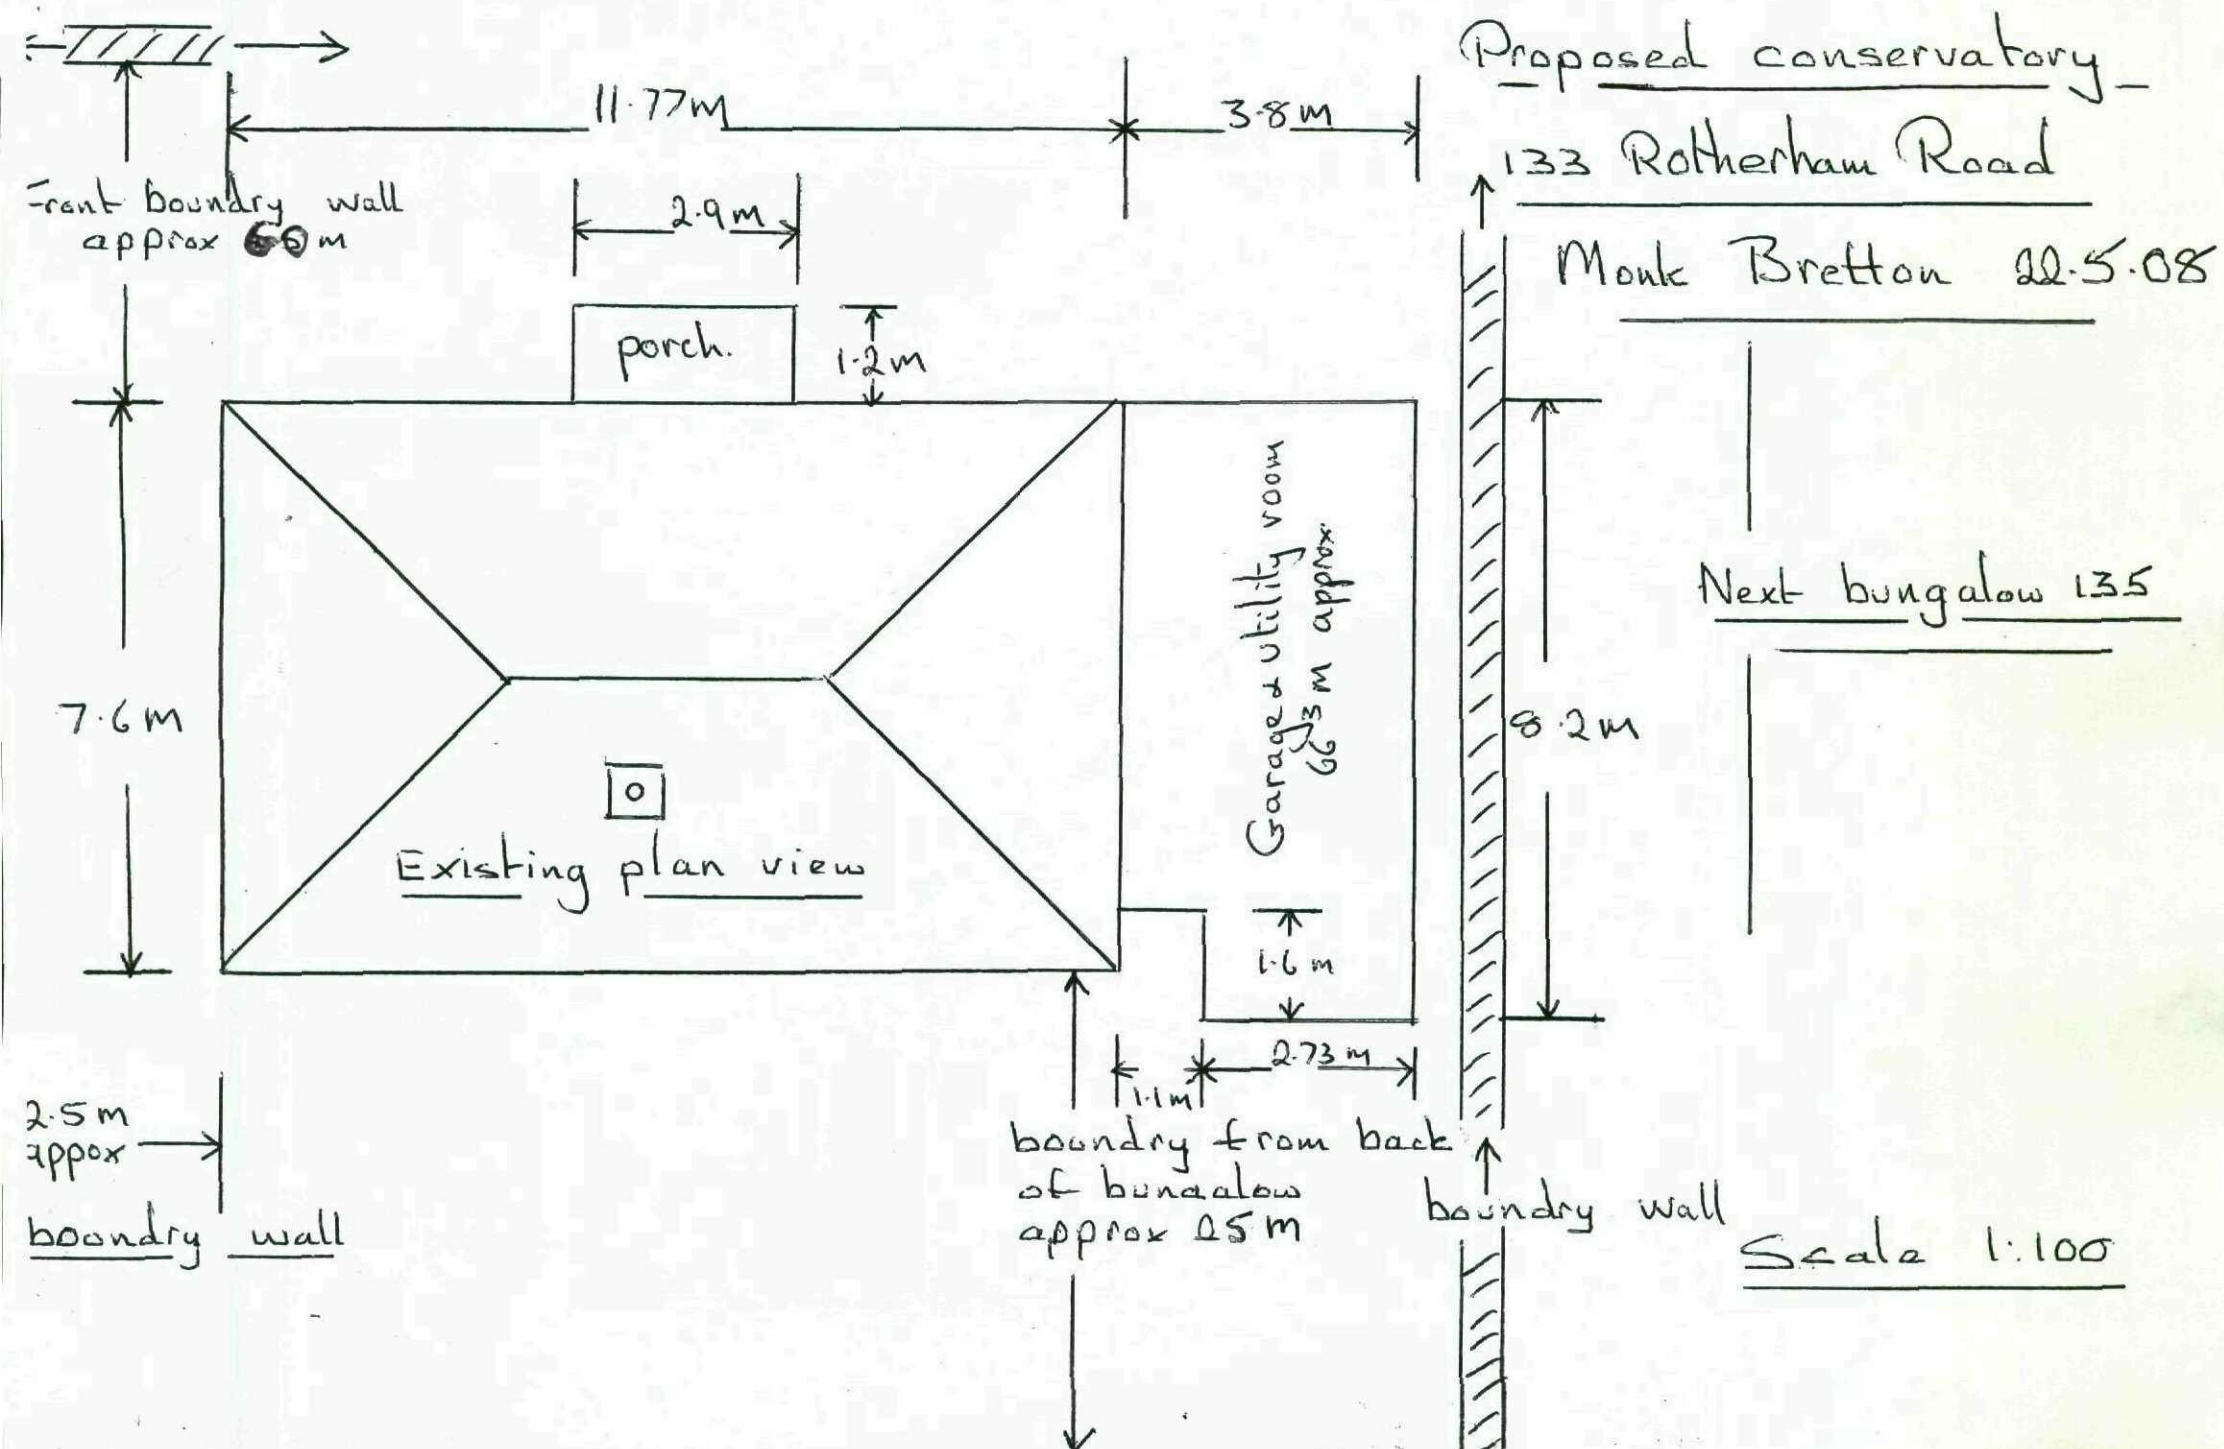

Proposed conservatory


133 Rotherham Road

Monk Bretton 22.5.08


Next bungalow 135

boundary wall

Scale 1:100

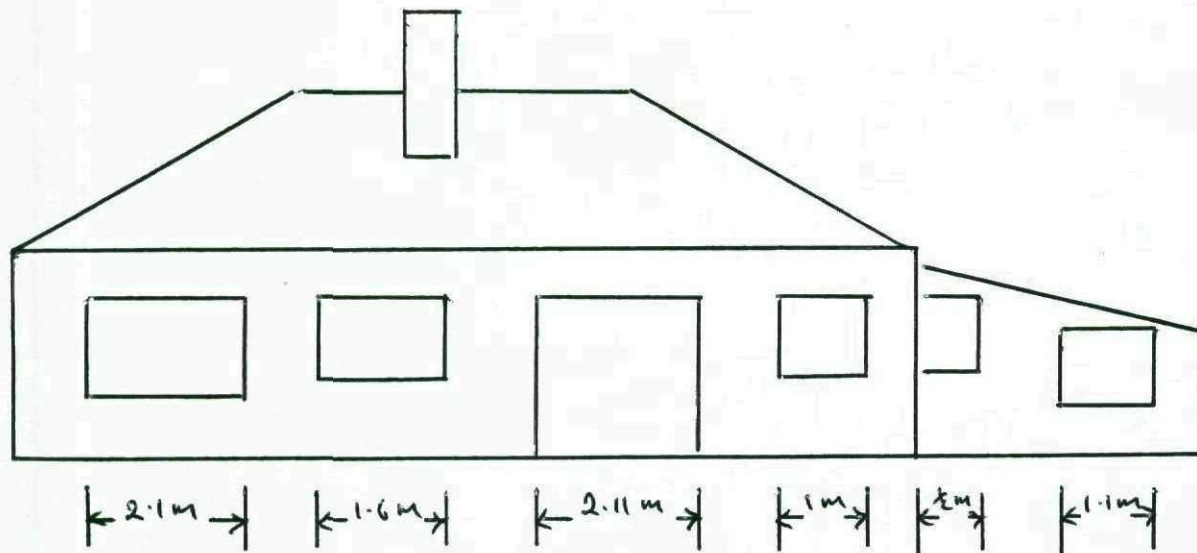


Existing back view

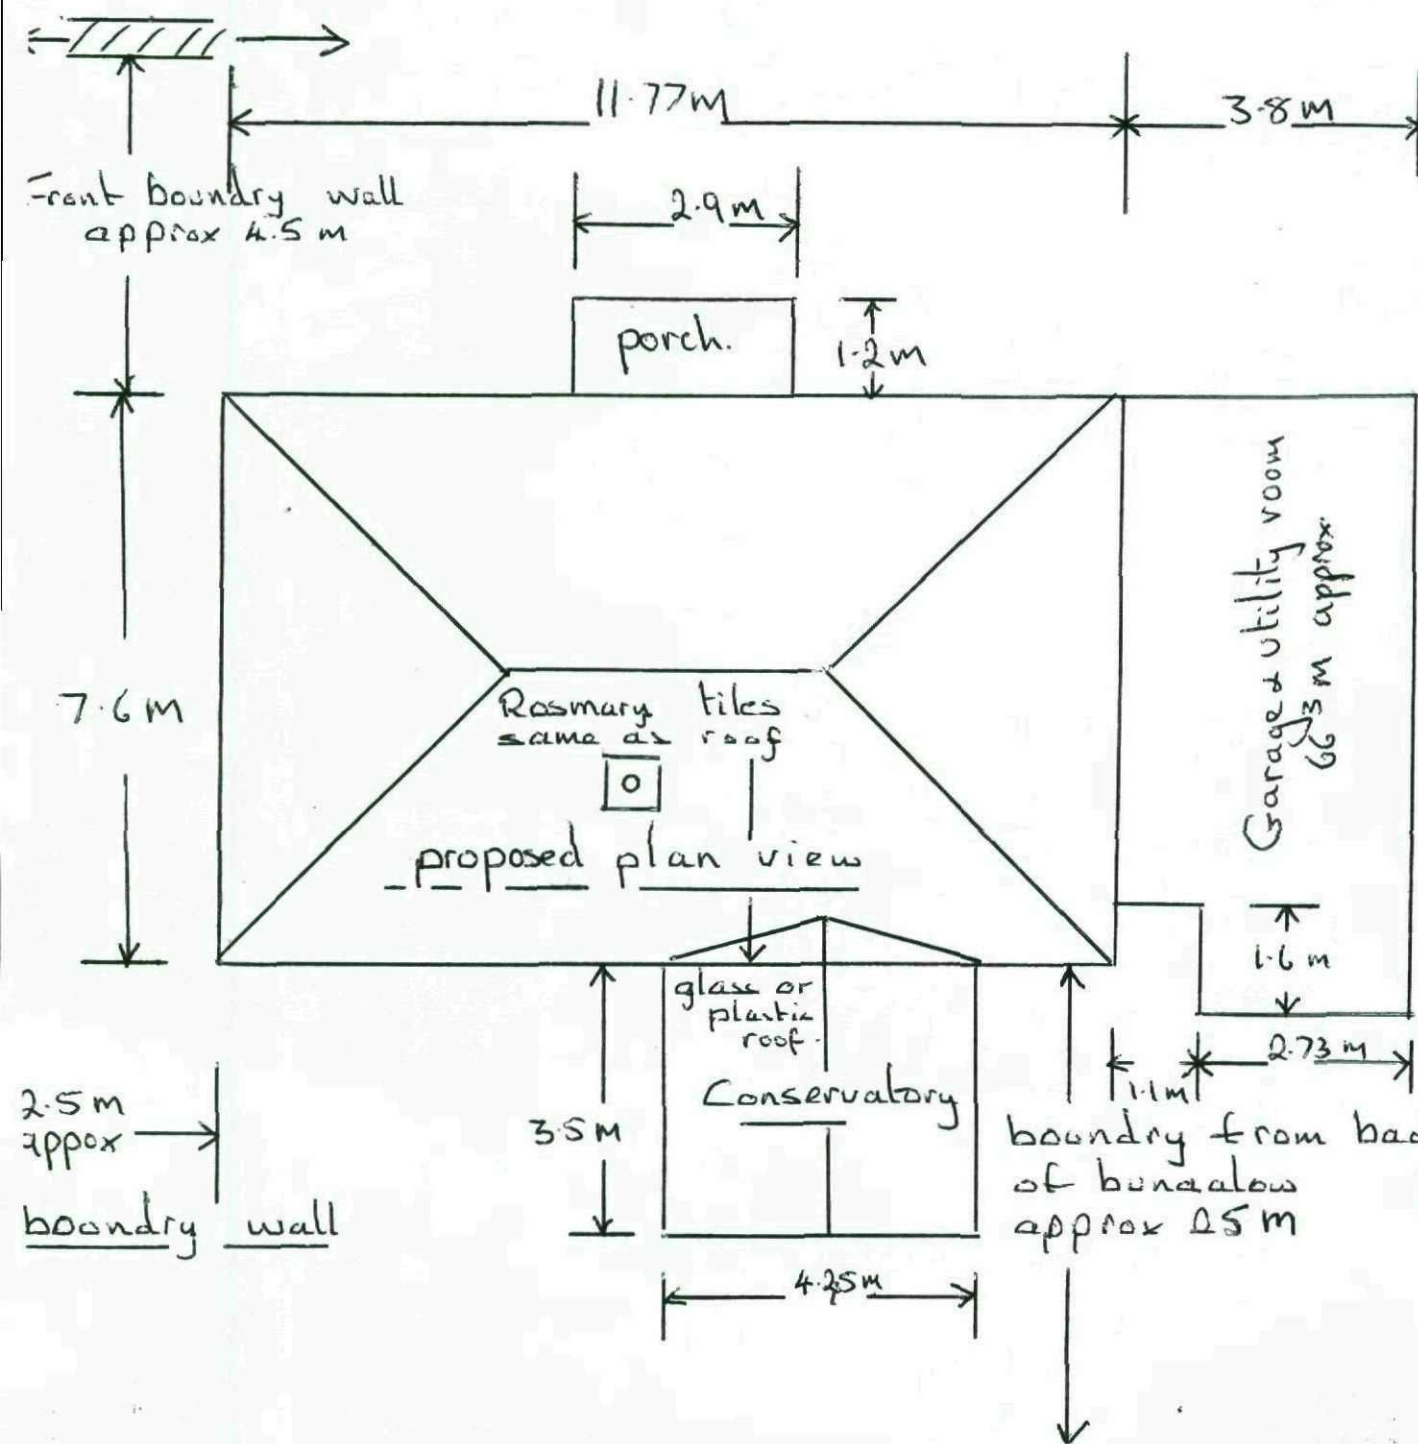


Proposed conservatory
133 Rotherham Road
Monk Bretton 22.5.08
Next bungalow 135
8.2m
boundary wall
Scale 1:100

The glass/plastic configuration/design
on the roof, back and sides as not
been fully decided upon. But this is
approximately how it will look/be.

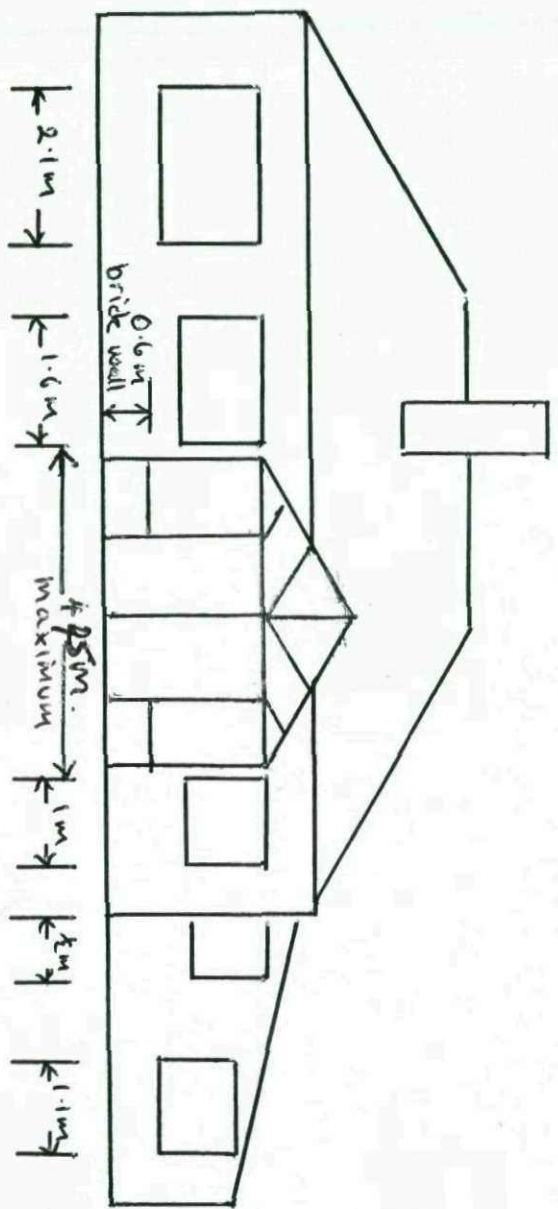

proposed back view

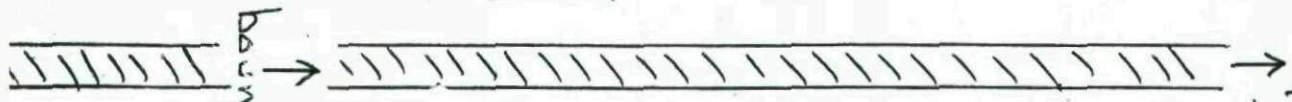

boundary wall




Proposed conservatory -

133 Rotherham Road




Monk Bretton 22.5.08

Next bungalow 135

Scale 1:100

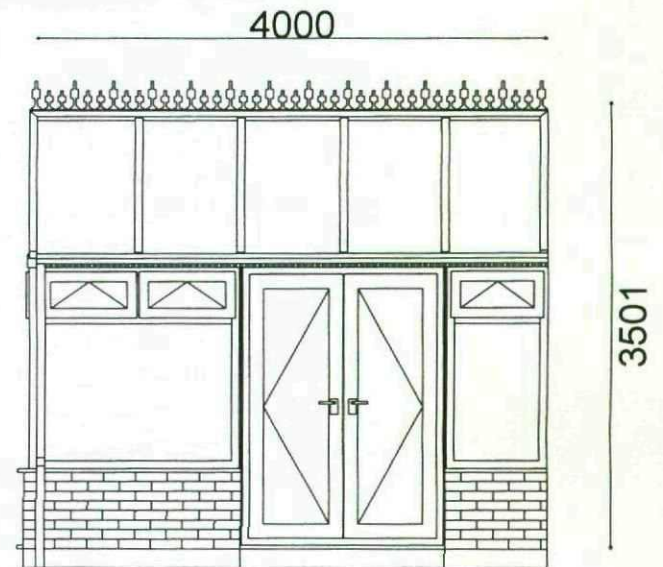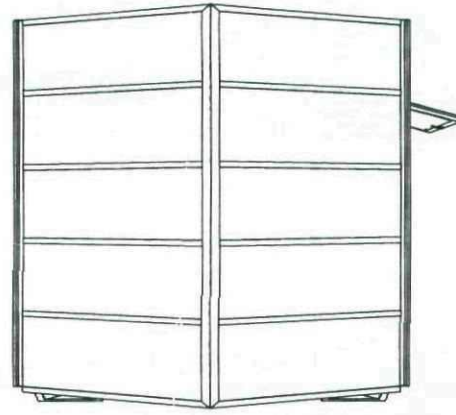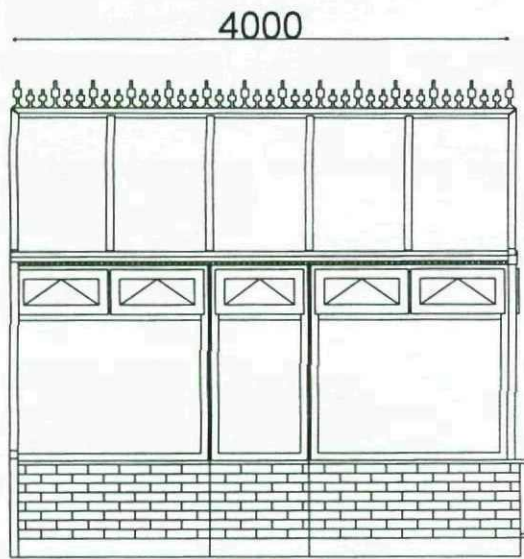

133 Rotherham Road
Monk Bretton
SY1 2LL

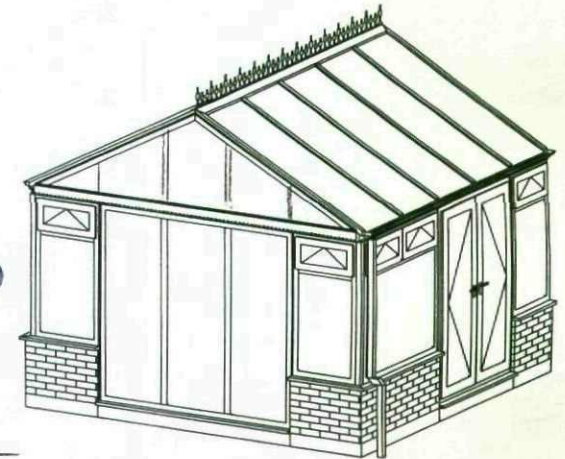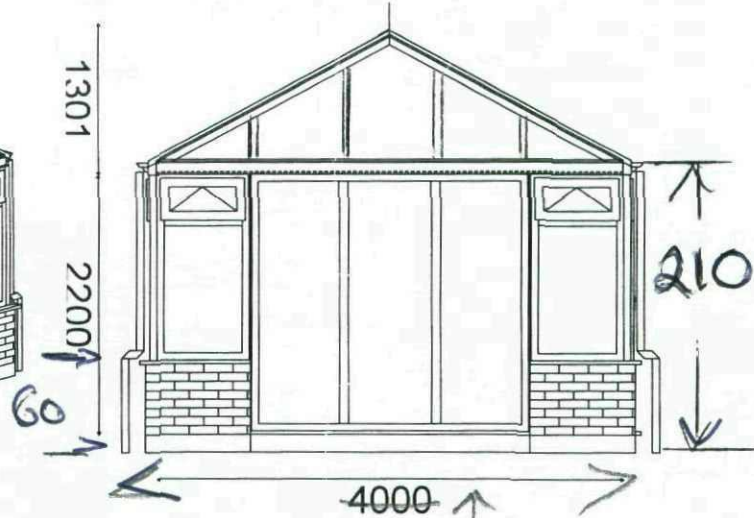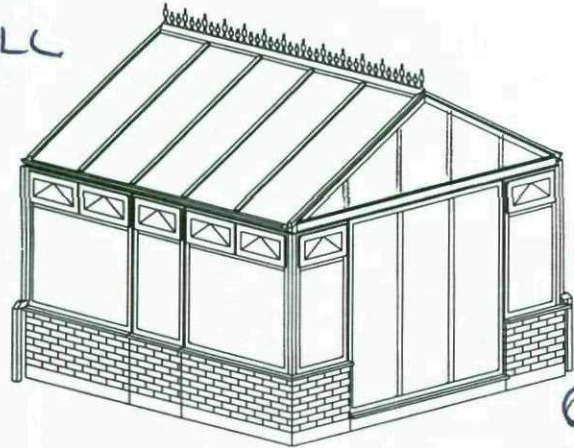

QUOTE NO: QT112386

This is the size / style / layout of the conservatory.
The windows / doors configuration / style have not been decided upon yet; but they will not be that dissimilar from the diagram.

6 PART C.A.D.

diagram.