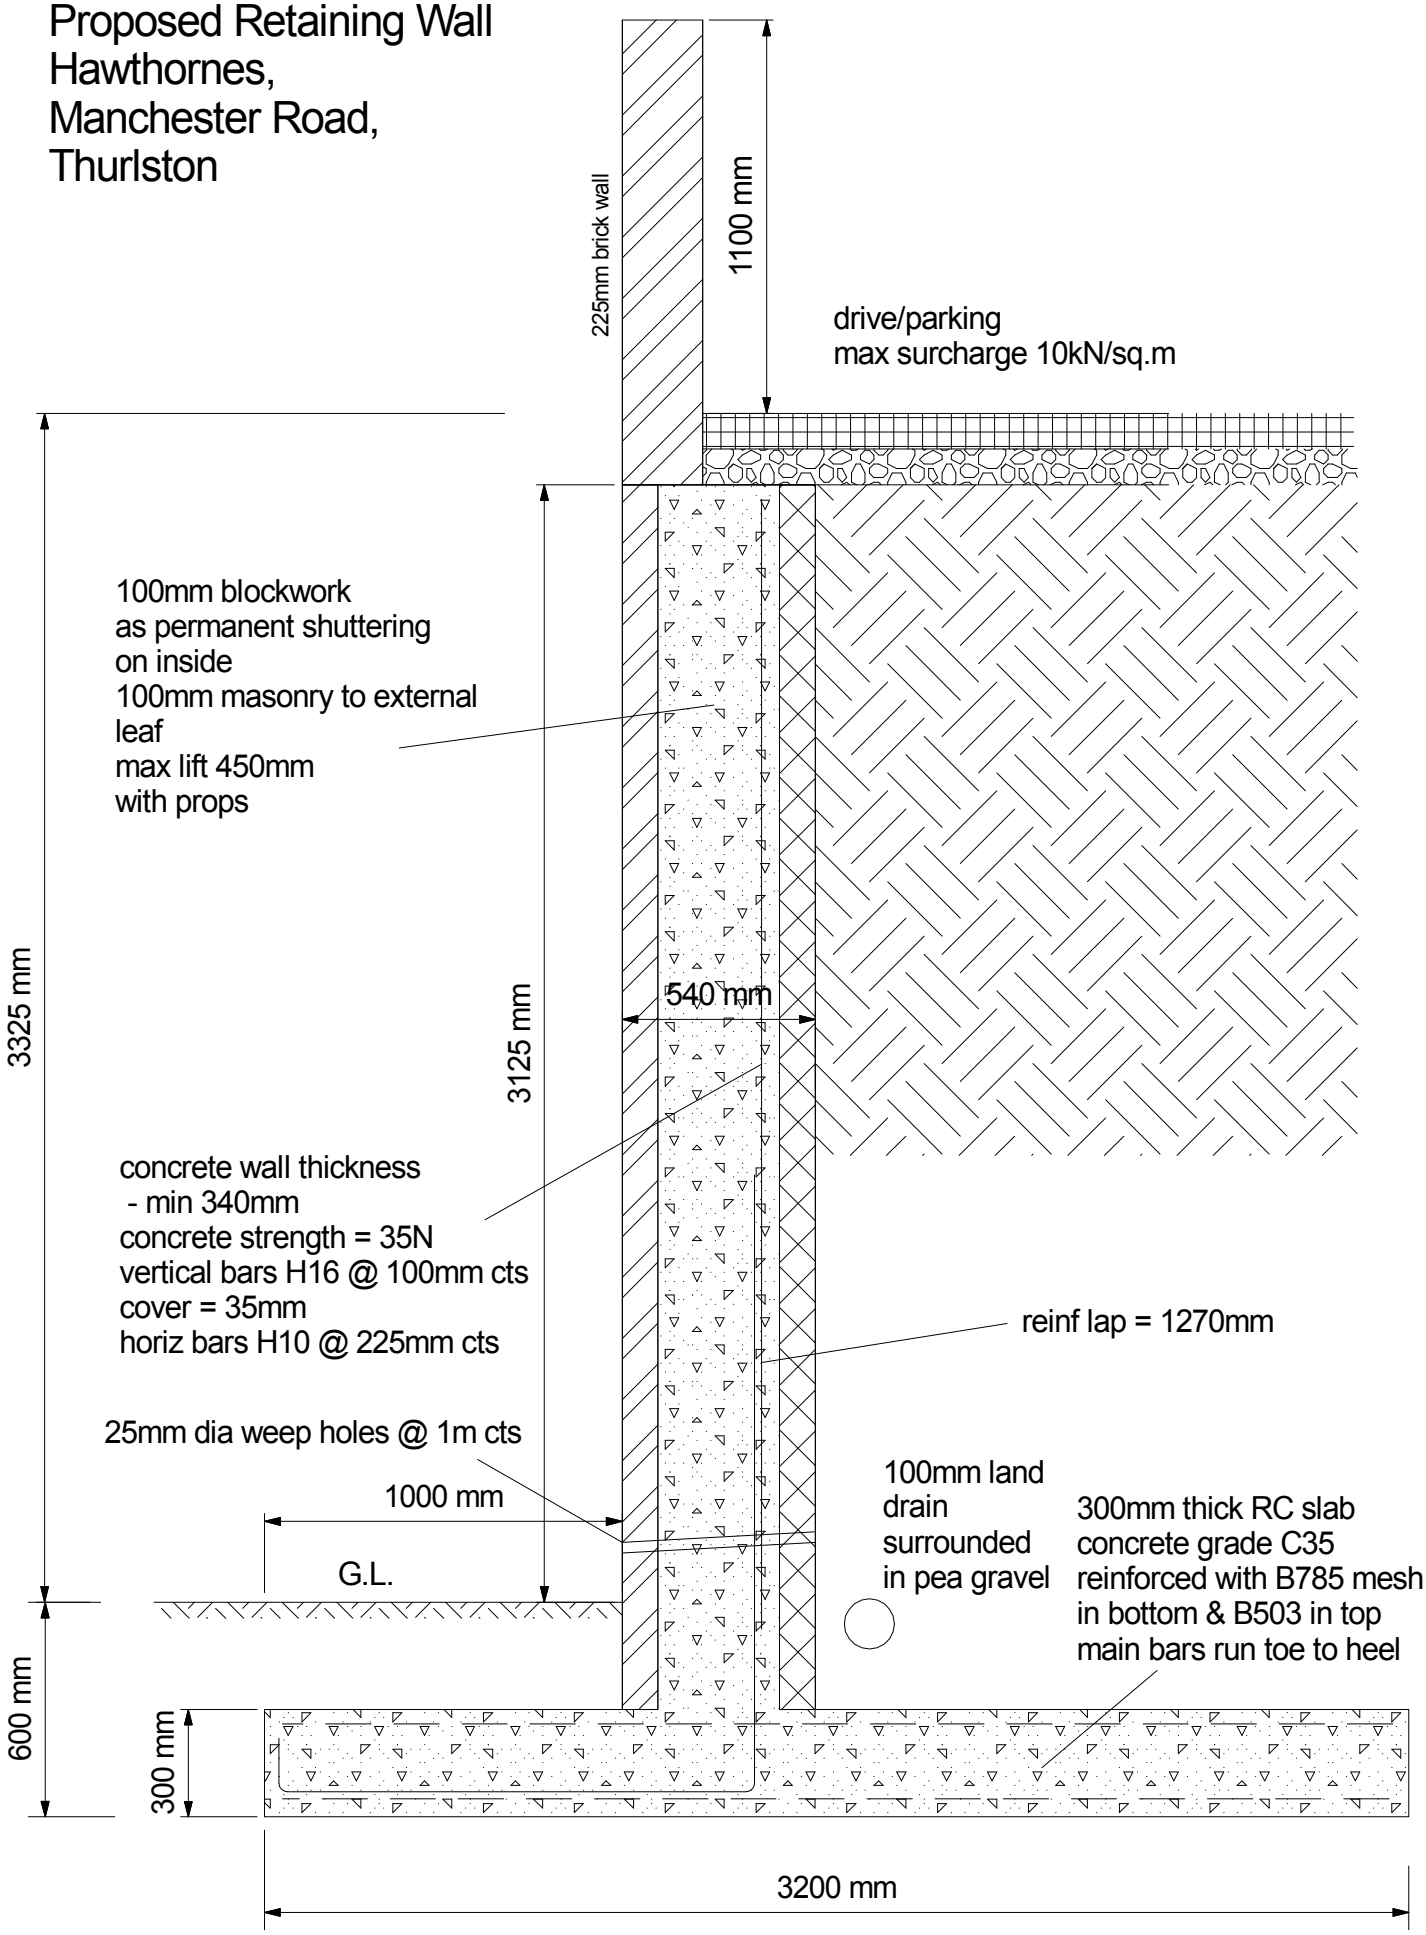Proposed Retaining Wall
Hawthornes,
Manchester Road,
Thurlston