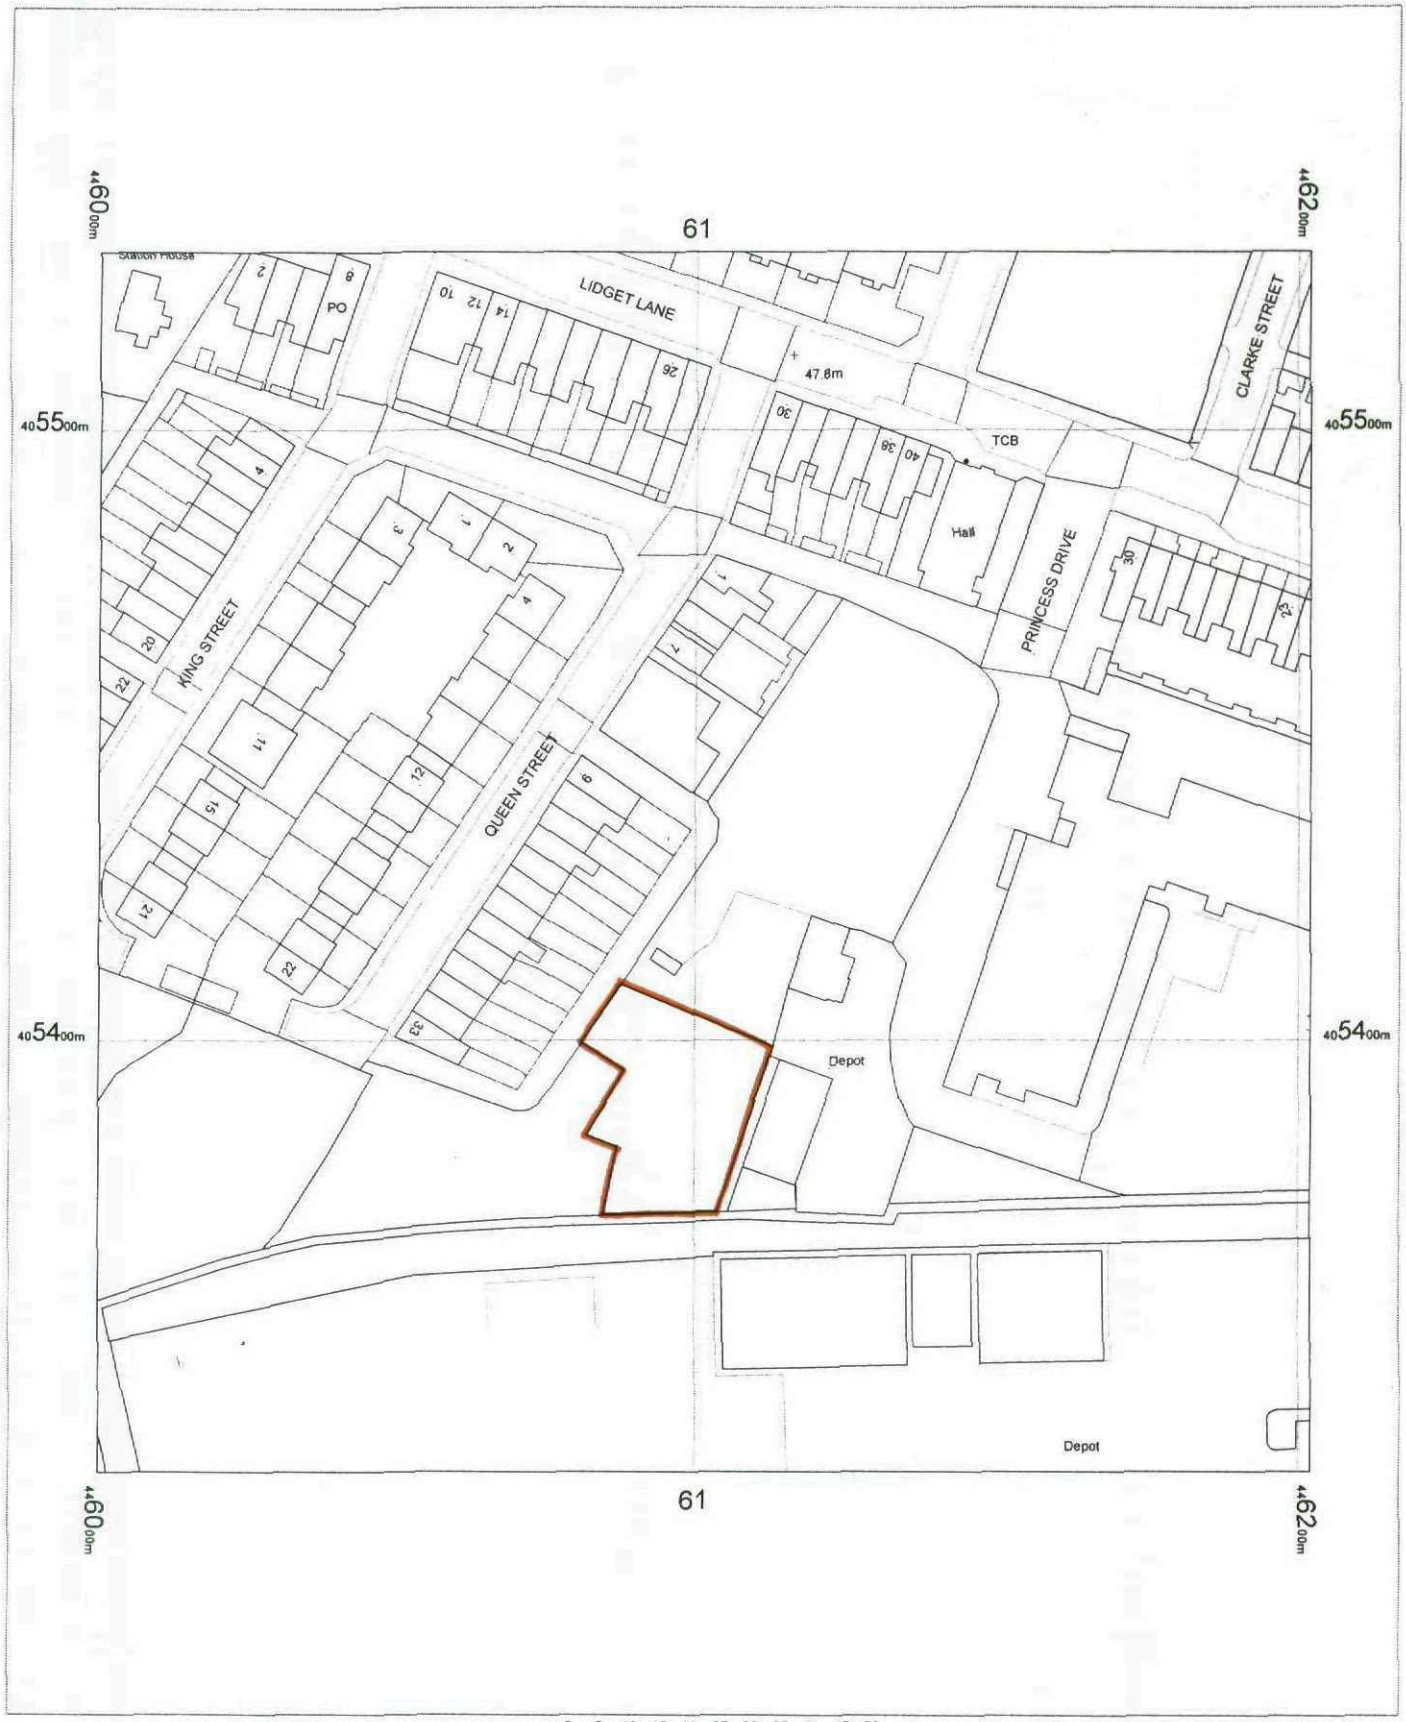


0 5 10 15 20 25 30 35 40 45 50
m

N

OS Mastermap
12 April 2011, ID: BW1-00067792
maps.blackwell.co.uk

1:1250 scale print at A4, Centre: 446102 E, 405429 N

©Crown Copyright. Licence no. 100041040

Mapping sourced from Ordnance Survey

BLACKWELL'S
www.blackwellmapping.co.uk
TEL: 0114 268 7658
maps.sheffield@blackwell.co.uk