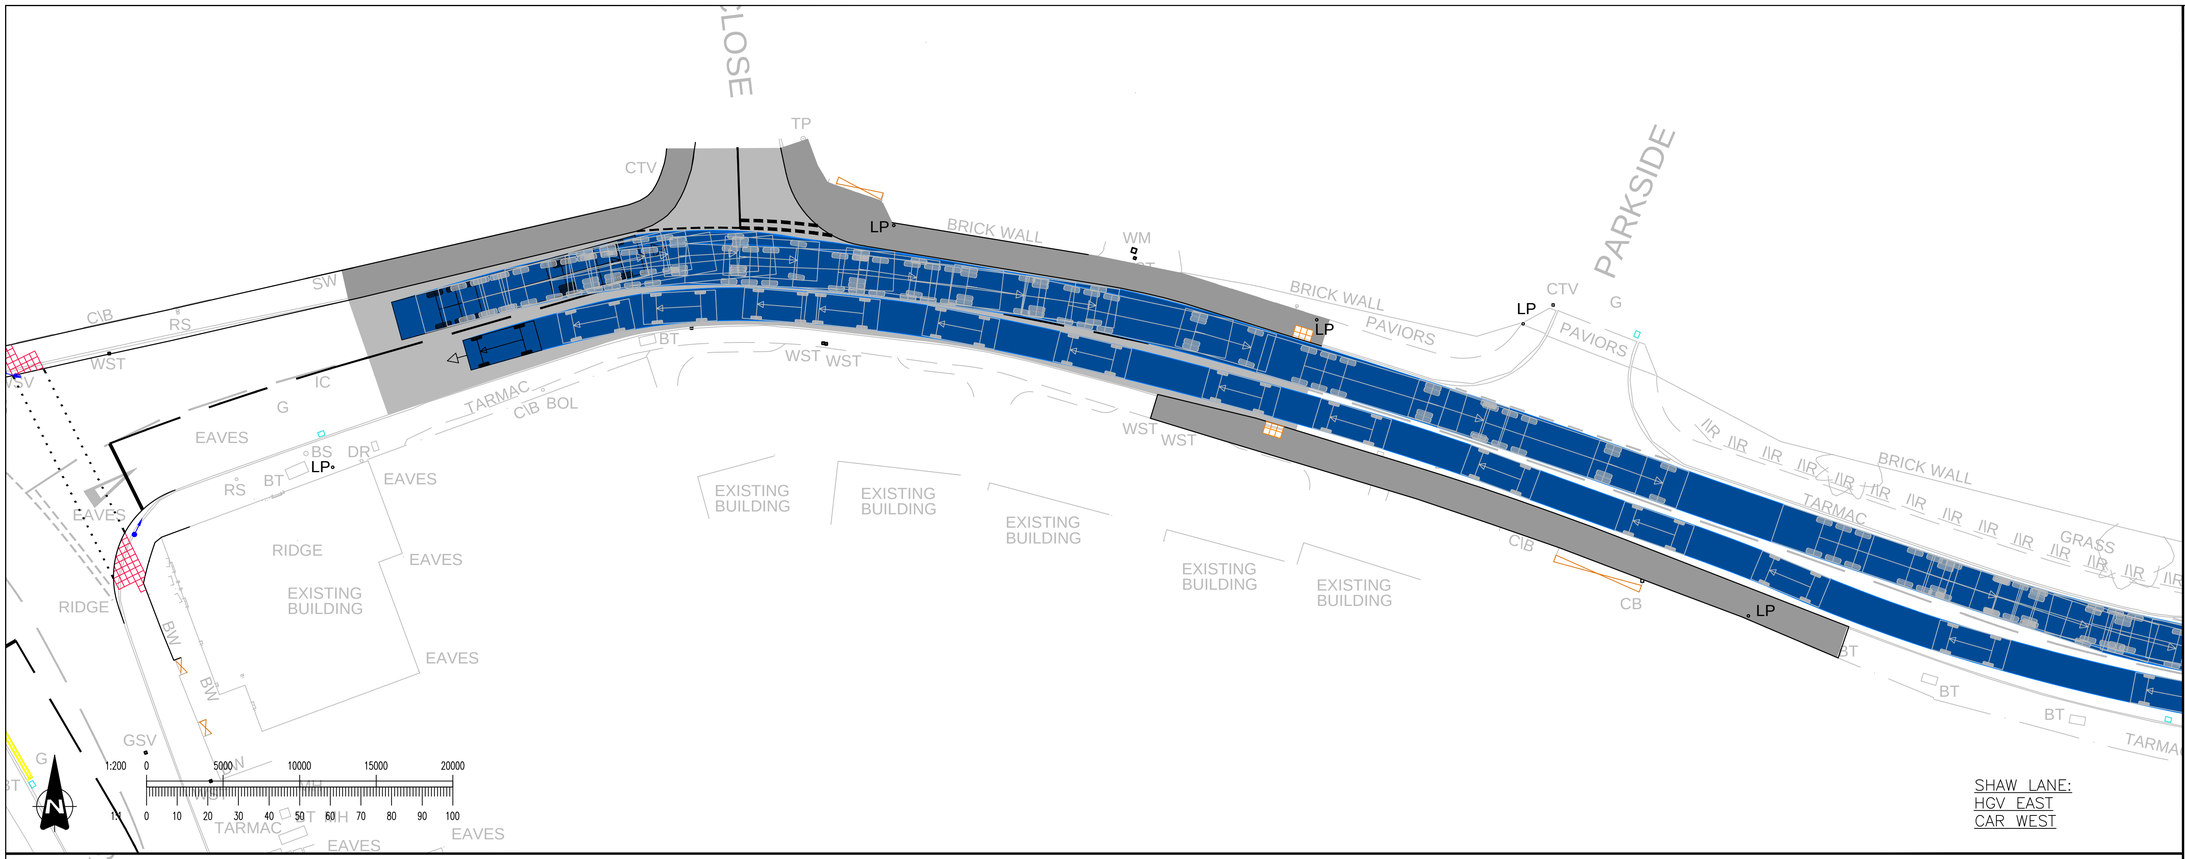

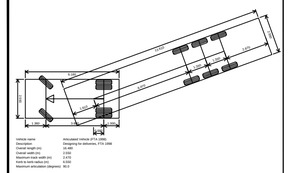

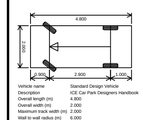

XREFS LOADED INTO THIS DRAWING

IPD- Shaw Lane Pedestrian Footway Improvements 1

Shaw Lane TOPO 2D- 06.12.22

IPD- Autotracks 1

IPD- Signal Junction Design 1

Rev.	Date	Description	Drawn	Approved

Infrastructure Planning and Design

The Hayloft Barn
Borough Hill Farm
Walton-on-Trent
Derbyshire
DE12 8LL

(E) info@ipd-ltd.com
(T) 01283 716869
(W) www.ipd-ltd.com

Client

NETWORK SPACE

Project title

SHAW LANE
CARLTON

Drawing title

SHAW LANE
AUTOTRACKS
SHEET 1 OF 6

Scale	Original drg. size	Date
1:200	A1	21.09.2023
Drawn	Checked	Approved
BO	SEF	RNP

Drawing Number: IPD-22-580-108

Rev: -